
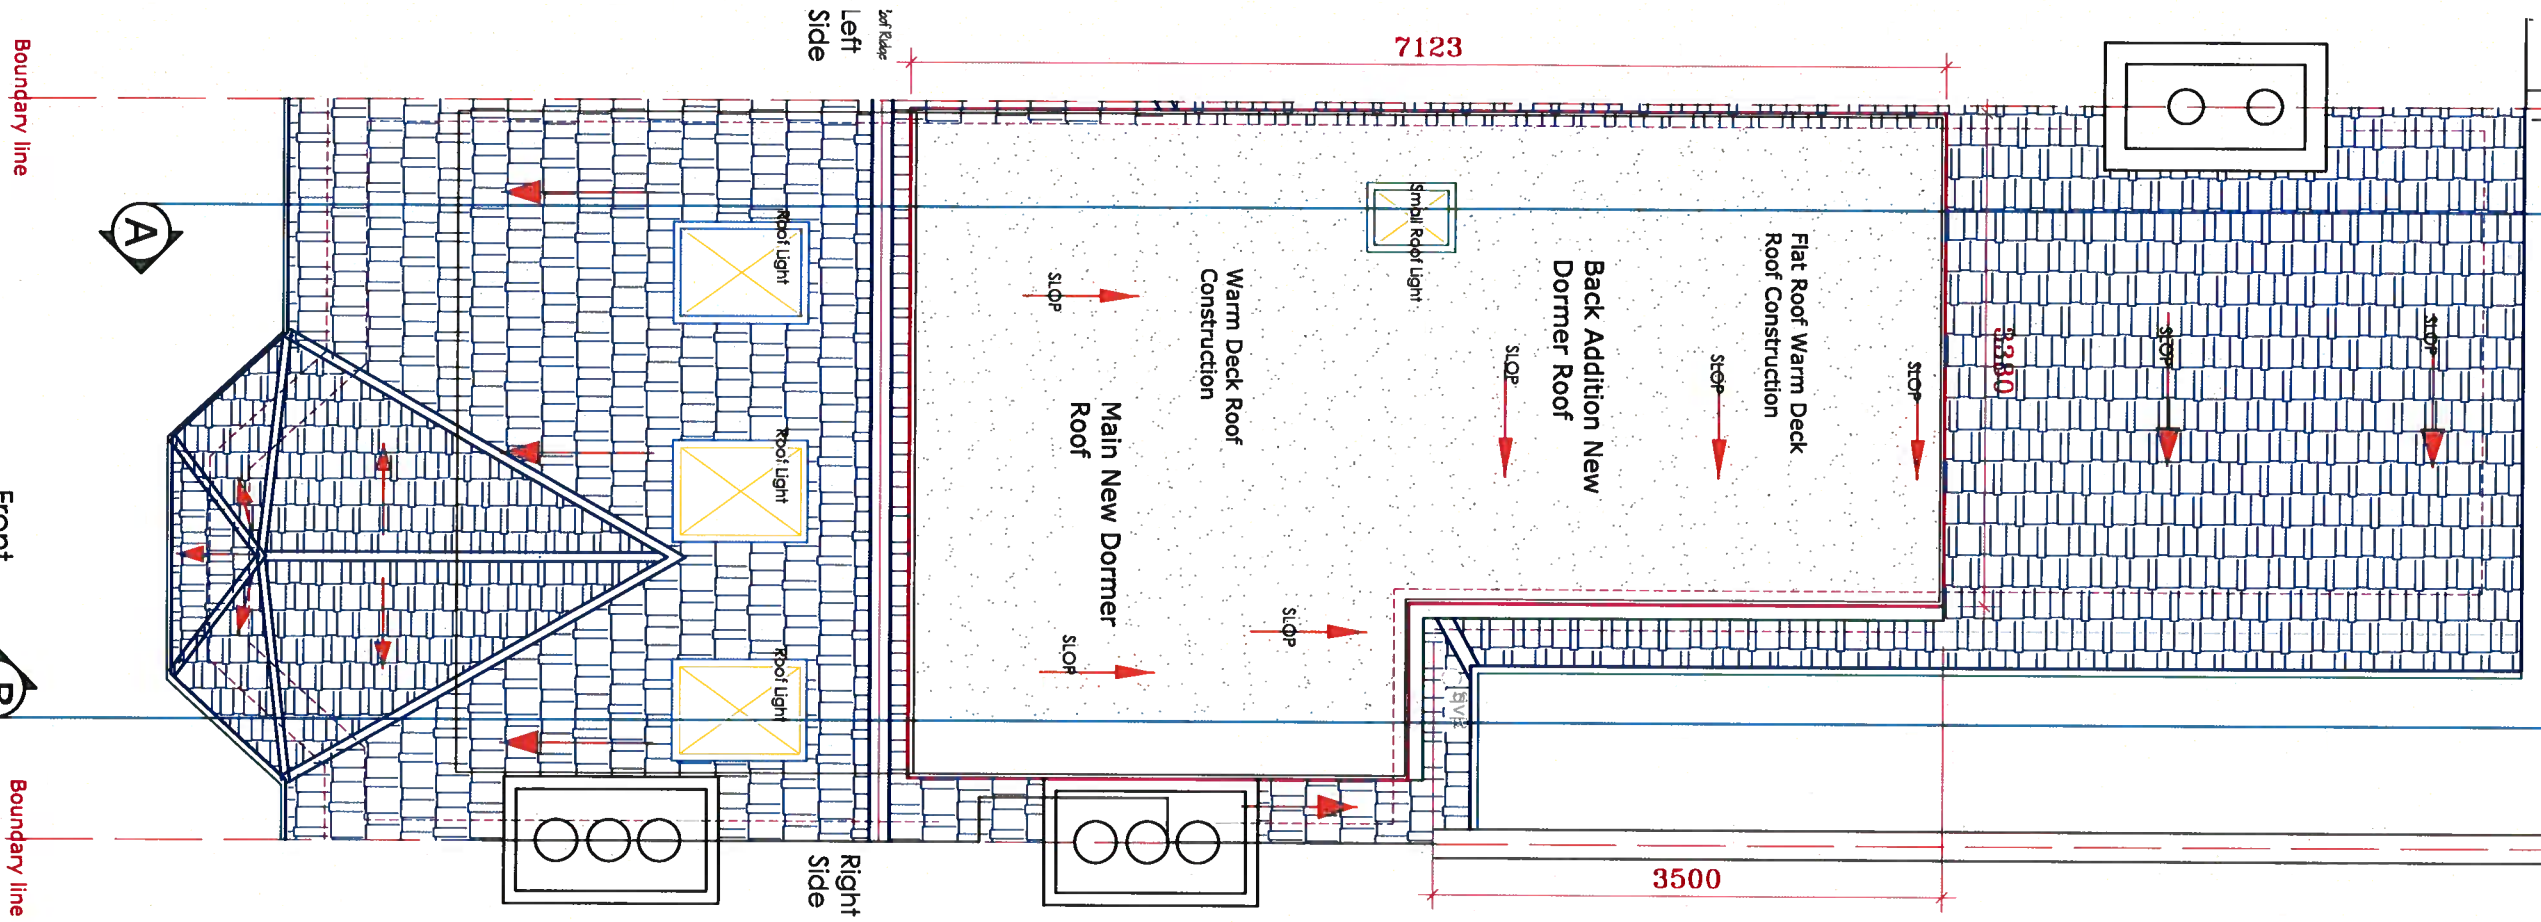


d with 2 hours

SCALE
1:50
B

 

- SD - Smoke detector
- FD30 - Fire door fitted with 1 hours Resistance
- CP - Call Point
- HD - Heat Detector

PROPOSED LOFT FLOOR PLAN

KEY:
New / Proposed works
Existing

ALL DIMENSIONS TO BE CHECKED ON SITE ONLY TO BE SCALED FOR PLANNING AND BUILDING REGULATIONS				
Ref.	Revision	Date	By	

E RILEY ASSOCIATES
CHARTERED SURVEYORS
8 HUXLEY PLACE
PALMERS GREEN, LONDON N13 5SU
Tel: 01992 465 880 Mobil: 07958 035 096
© COPYRIGHT

Project title: **LOFT CONVERSION**

Project Address: **48 RUTLAND GARDENS
HARINGEY
LONDON N4 1JP**

Client: **MR KENNETH WALTER**

Drawing title: **PROPOSED ROOF PLAN**

GENERAL PERMITTED DEVELOPMENT

Date: **May 2022**

CAD & Drawn by: **BB**

Drawn & Checked by: **ER**

File name: **T & B132 May 2022**

Scale: **1:100 @A3**

Drawing No:
10/25