
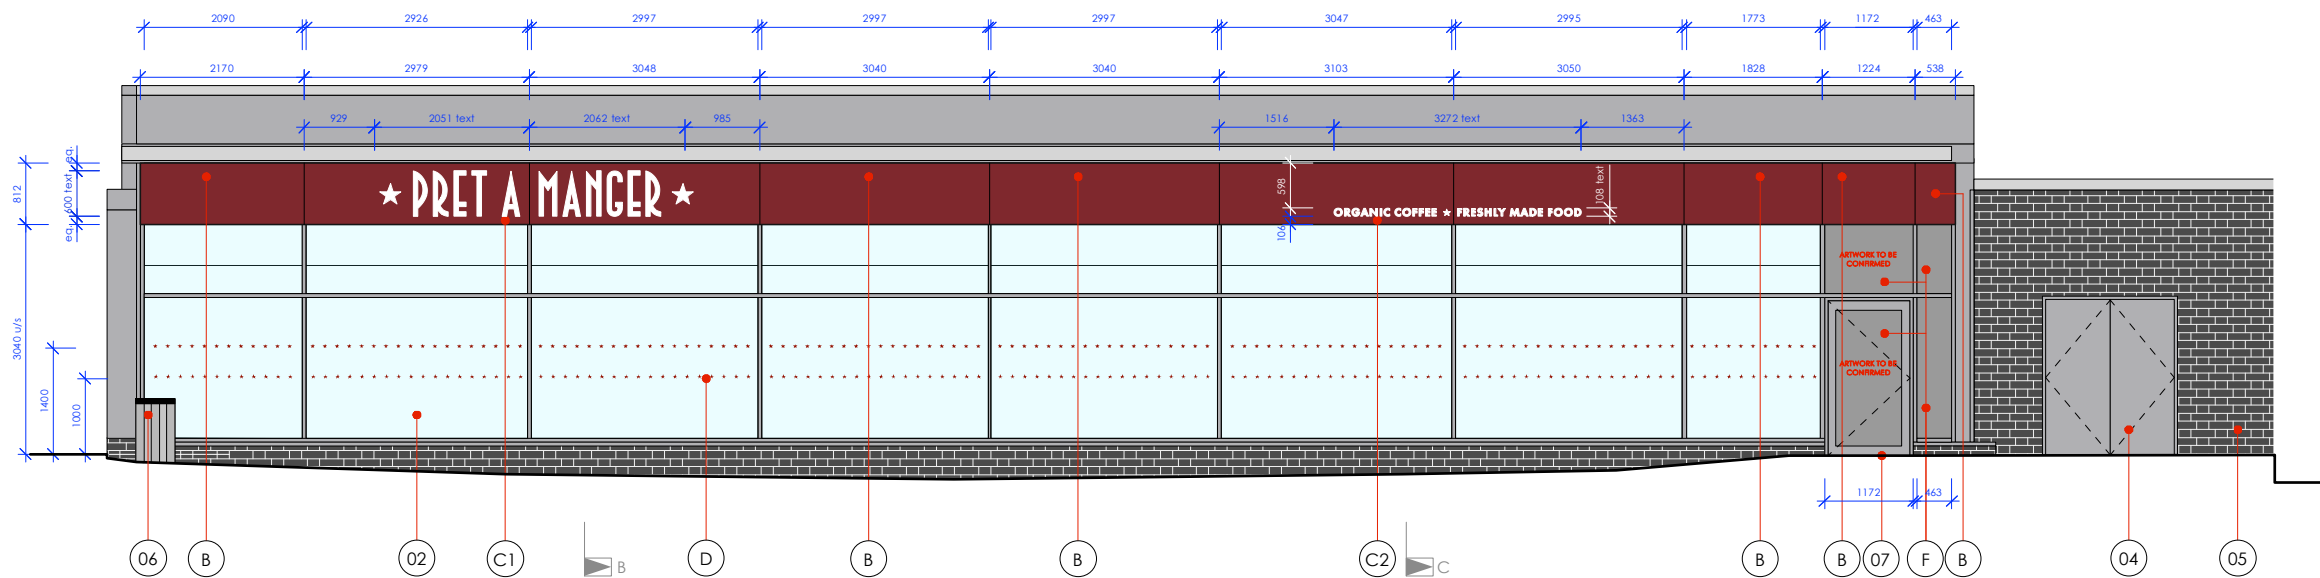
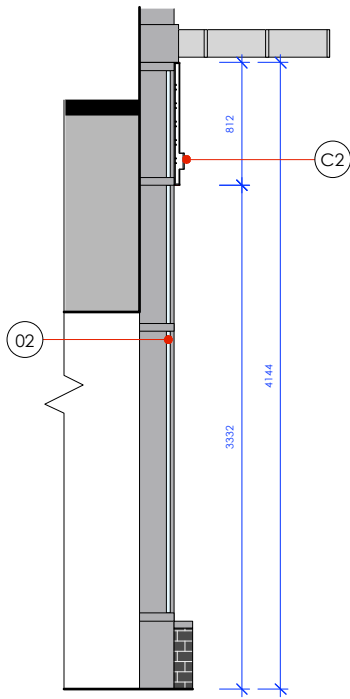
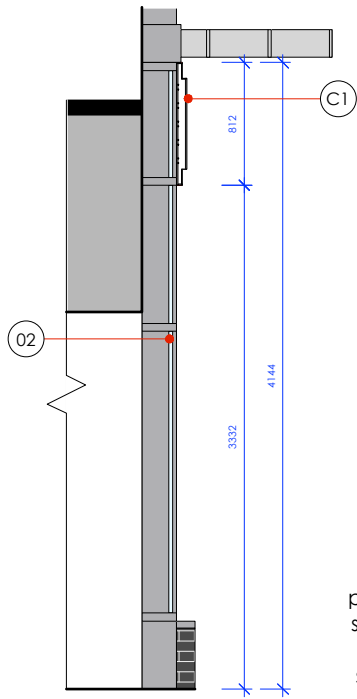
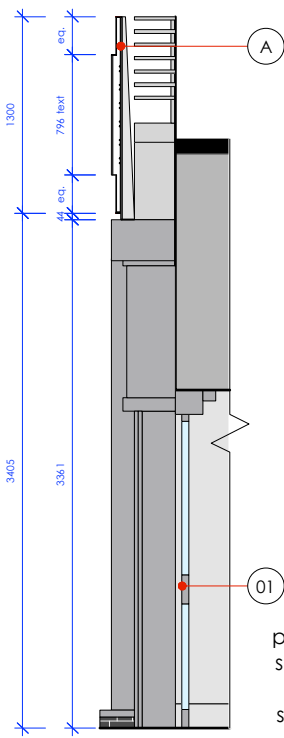


NOTES:		05	RETAIN EXISTING BRICK WALLS existing brick walls to be retained, allow to clean and make good as required.	SIGNS:								
01	RETAIN EXISTING MAIN ENTRANCE SLIDING DOORS existing entrance sliding doors to be retained, allow to clean and make good as required.	06	EXISTING BIN existing bin to be retained.	A1	SIGN A1 01no. NEW INTERNALLY ILLUMINATED FASCIA SIGN - "PRET A MANGER" 7200w 1300h 35d metal tray pan powder coated red RAL 3004 satin with 4936w 714h 30d "PRET A MANGER" internally lit 30mm deep built up opal white acrylic letters & stars with mirror polished stainless steel returns only (note: no s/s face rims to edge of letters) "pret a manger" letters internally lit with white tri-chip ultra bright leds to give an even light spread. signage manufacturer to survey and provide secure support & fixings.	A2	SIGN A2 01no. NEW INTERNALLY ILLUMINATED FASCIA SIGN - ORGANIC COFFEE * FRESHLY MADE FOOD 01no. 4287w 870h 35d metal tray pan powder coated red RAL 3004 satin with 3891w 129h 10d ORGANIC COFFEE * FRESHLY MADE FOOD internally lit 10mm deep built up opal white acrylic letters & stars (note: no s/s face rims to edge of letters) 'organic coffee * freshly made food' letters internally lit with white tri-chip ultra bright leds to give an even light spread.	C1	SIGN C1 02no. NEW INTERNALLY ILLUMINATED FASCIA SIGN - "PRET A MANGER" 01no. 2979w 812h 35d 01no. 3048w 812h 35d metal tray pan powder coated red RAL 3004 satin with 4113w 600h 30d "PRET A MANGER" internally lit 30mm deep built up opal white acrylic letters & stars with mirror polished stainless steel returns only (note: no s/s face rims to edge of letters)	D	SIGN D NEW PRET MANIFESTATION STRIPS 55h red stars vinyl bands applied to inside face of glass at 1000mm & 1400mm above internal FFL to centre.	
02	RETAIN EXISTING SHOPFRONT WINDOWS retain existing metal frame glass windows, allow to clean and make good as required.	07	RETAIN EXISTING FIRE EXIT DOOR existing fire exit door to be retained made good and ensure locked at all times.			E	SIGN E NEW BOLLARD PAINTED SIGNS bollards to be painted red RAL 3004 with 81h red stars + 90w 86h OCNF roundel painted in white.					
03	RETAIN EXISTING TILED CLADDED WALLS existing tiled walls to be retained.											
04	RETAIN EXISTING BOH ENTRANCE DOORS retain existing boh entrance doors, allow to clean and make good as required.							B	SIGN B 06no. NEW METAL TRAY PANS 01no. 2170w 812h 35d 02no. 3040w 812h 35d 01no. 1828w 812h 35d 01no. 1224w 812h 35d 01no. 538w 812h 35d metal tray pans powder coated red RAL 3004 satin.	C2	SIGN C2 02no. NEW INTERNALLY ILLUMINATED FASCIA SIGN - ORGANIC COFFEE * FRESHLY MADE FOOD 01no. 3103w 812h 35d 01no. 3050w 812h 35d metal tray pan powder coated red RAL 3004 satin with 3272w 108h 10d ORGANIC COFFEE * FRESHLY MADE FOOD internally lit 10mm deep built up opal white acrylic letters & stars (note: no s/s face rims to edge of letters)	F

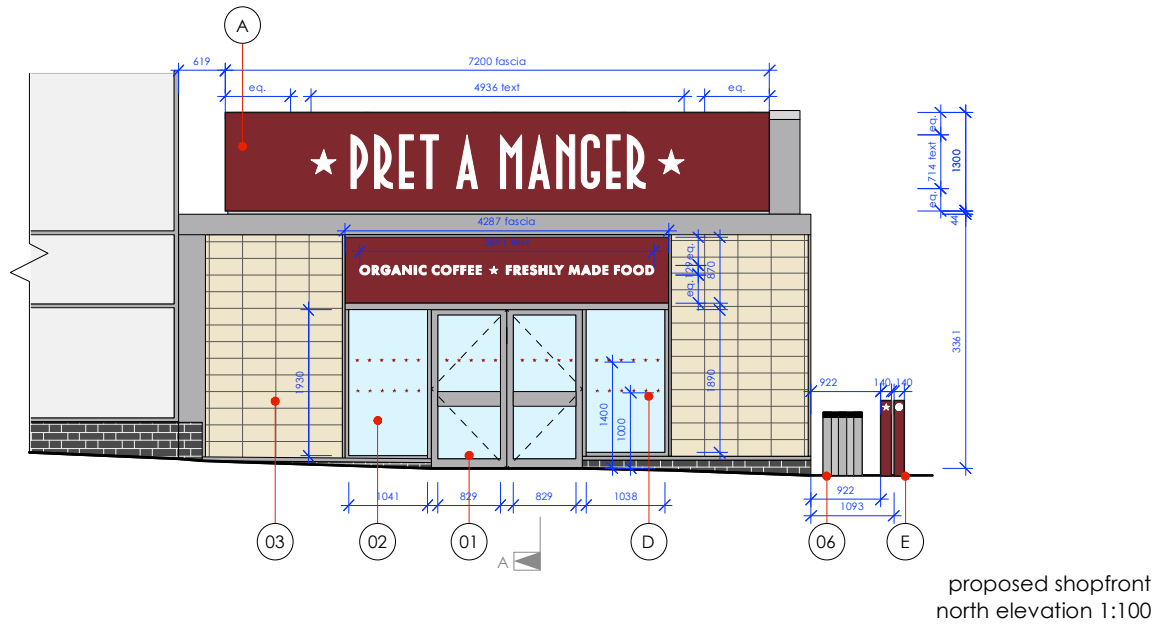

proposed shopfront
west elevation 1:100

PROJECT ★ PRET ★		0 1M 2M 3M 4M 8M SCALE 1:100 METRES		All dimensions to be confirmed on site by Contractor. Structural works to be confirmed by Structural Engineer. All elements to comply with statutory requirements.	
LOCATION TOTTENHAM HALE RETAIL PARK UNIT F BROAD LANE LONDON N15 4QD		TITLE proposed shopfront		REVISIONS	
DRAWING No. TD22/PM174/PL02.2		REVISION DATE 29.03.23		SCALE @ A3 1:100/50	
				Copyright Tanner Design Limited, Marcar House 13 Parkshot Richmond Surrey TW9 2RG tel. 07974 324216 email. studio@tannerdesign.co.uk www.tannerdesign.co.uk	
				TANNER	