




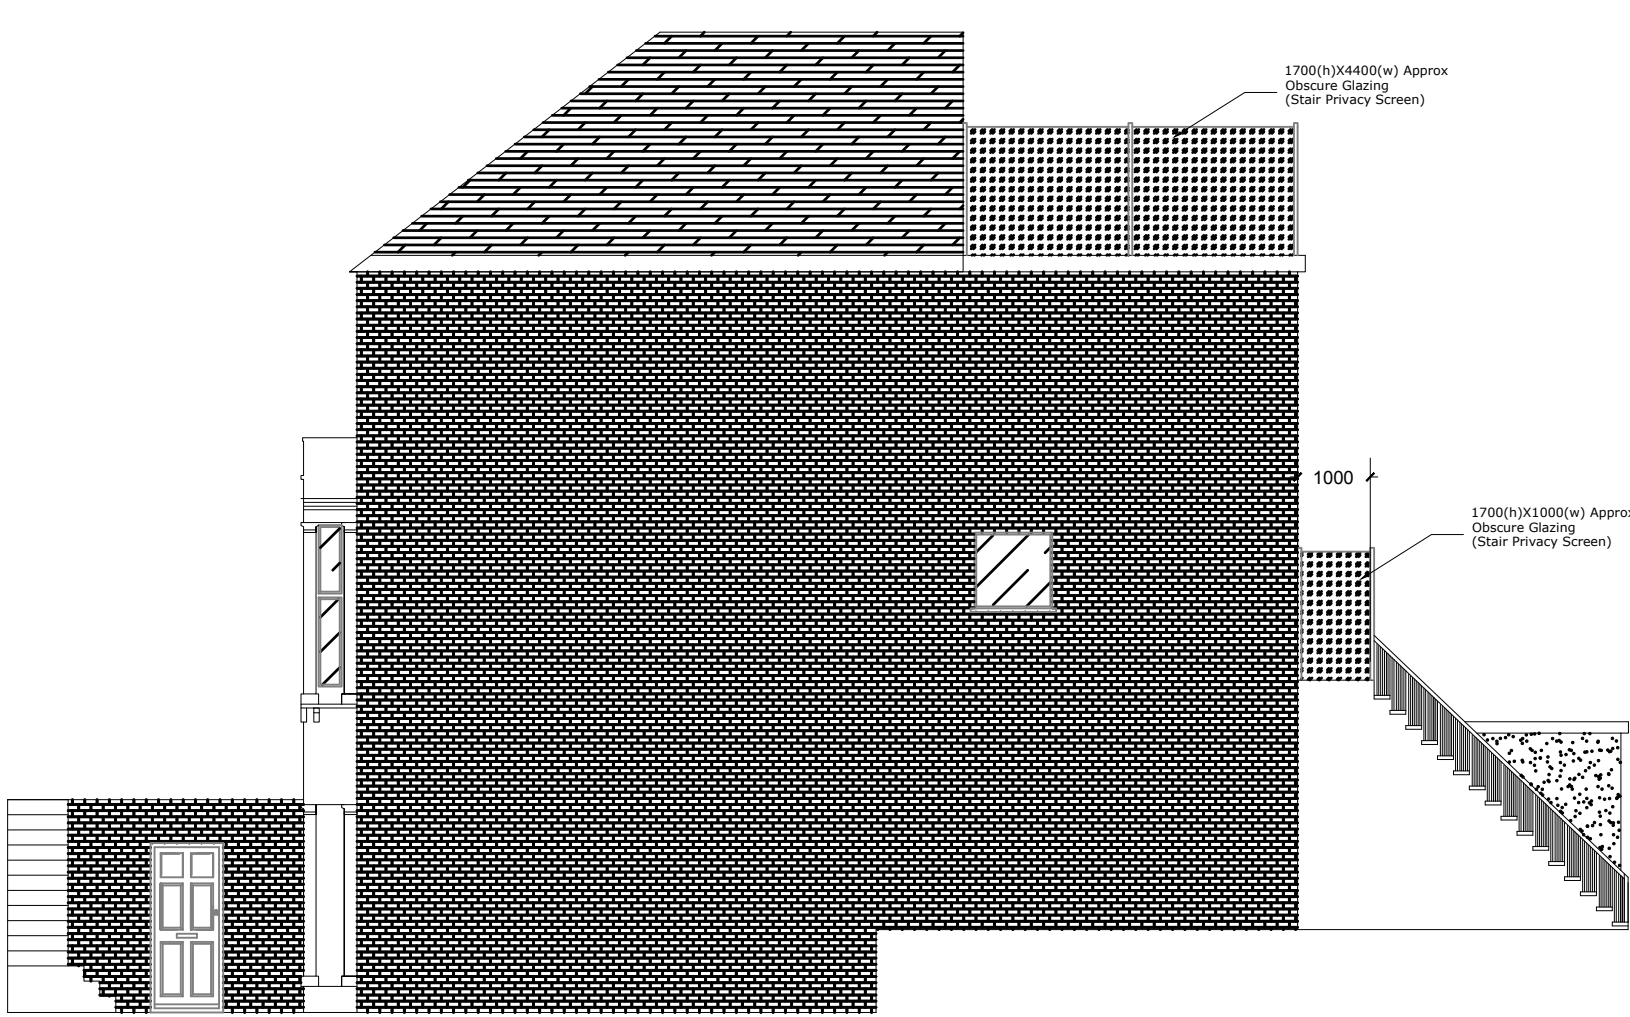


EXISTING SIDE A ELEVATION
SCALE 1:100

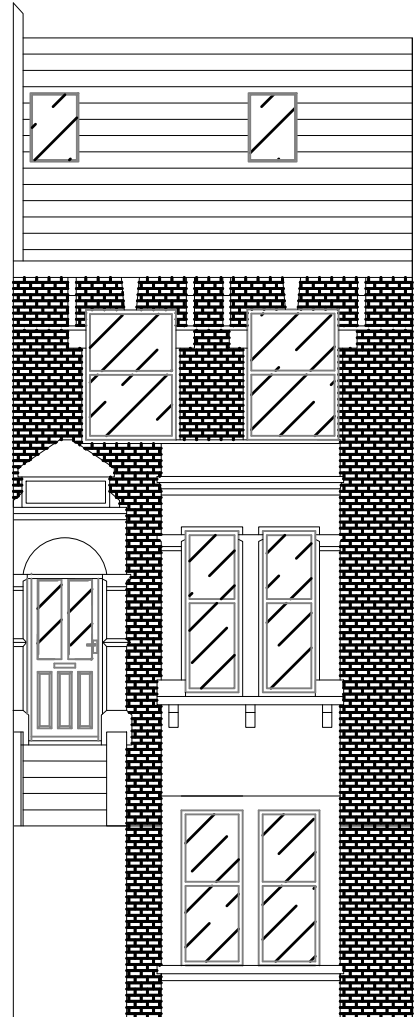

EXISTING FRONT ELEVATION
SCALE 1:100

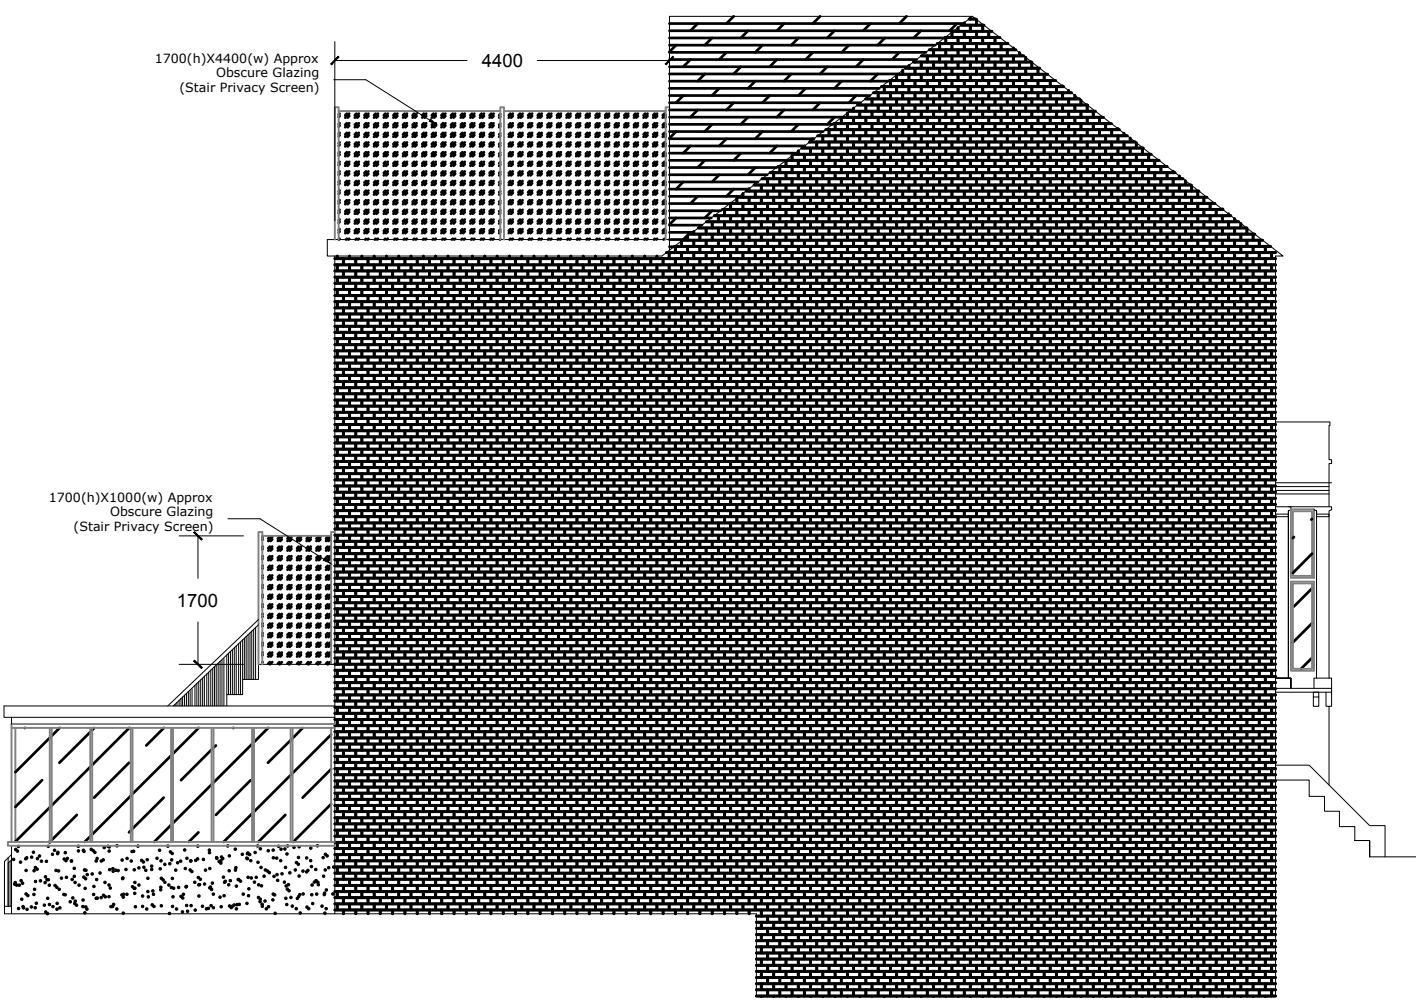

EXISTING SIDE B ELEVATION
SCALE 1:100

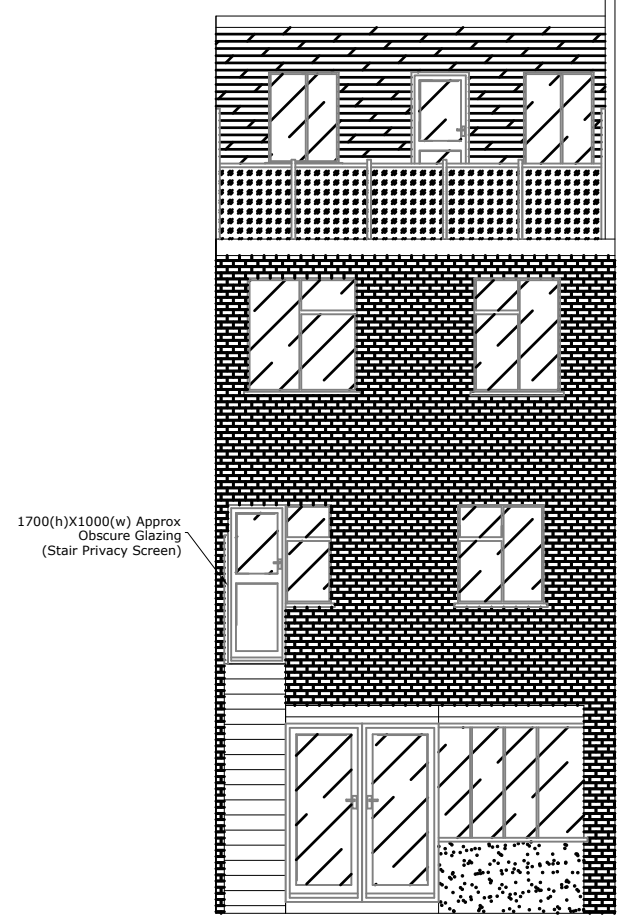

EXISTING REAR ELEVATION
SCALE 1:100

