



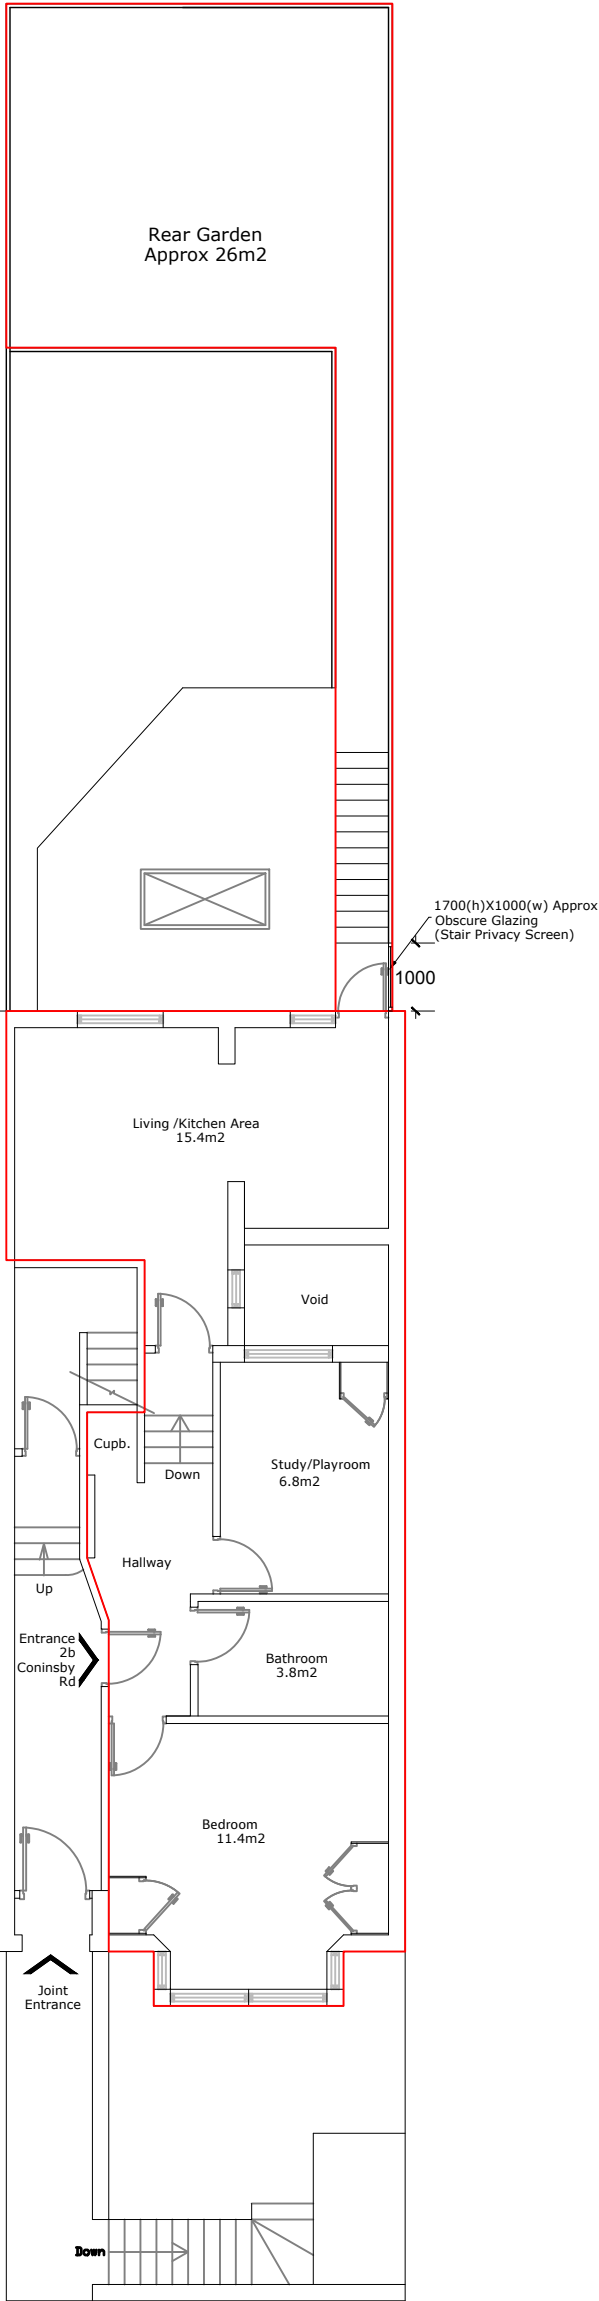

FLOOR PLANS
SCALE 1:100

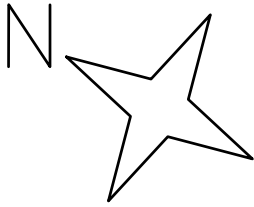