



NOTES:		05	REMOVE EXISTING WINDOW VINYL existing window vinyl to be removed.
01	RETAIN EXISTING MAIN ENTRANCE SLIDING DOORS existing entrance sliding doors to be retained, allow to clean and make good as required.	06	RETAIN EXISTING FIRE EXIT DOOR existing fire exit door to be retained.
02	RETAIN EXISTING SHOPFRONT WINDOWS retain existing metal frame glass windows, allow to clean and make good as required.	07	RETAIN EXISTING BOH ENTRANCE DOORS retain existing boh entrance doors, allow to clean and make good as required.
03	RETAIN EXISTING TILED CLADDED WALLS existing tiled walls to be retained.	08	RETAIN EXISTING BRICK WALLS existing brick walls to be retained.
04	REMOVE EXISTING FASCIA PANS existing fascia pans to be removed.	09	EXISTING BIN existing bin to be retained.
		10	EXISTING BOLLARDS existing bollards to be retained.




existing shopfront photographs

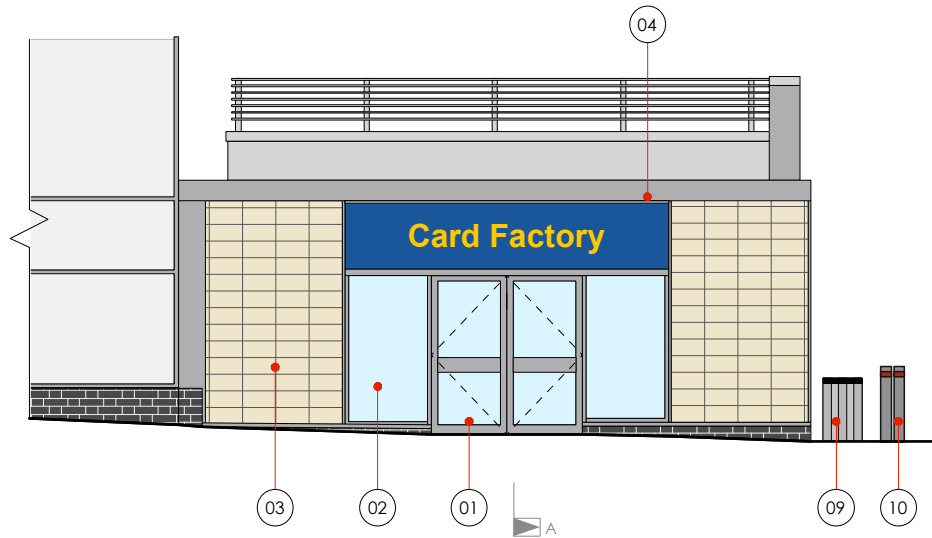


existing shopfront
north elevation 1:100

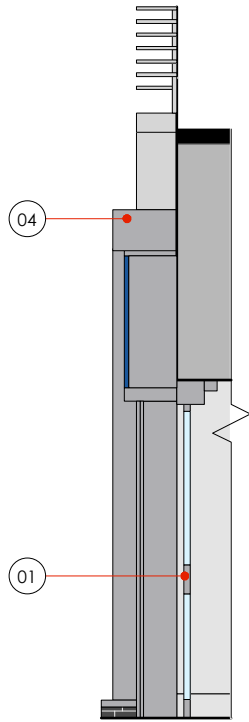

existing shopfront
north section A 1:50

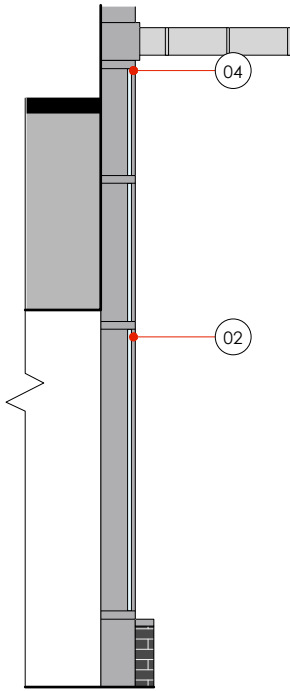

existing shopfront
west section B 1:50

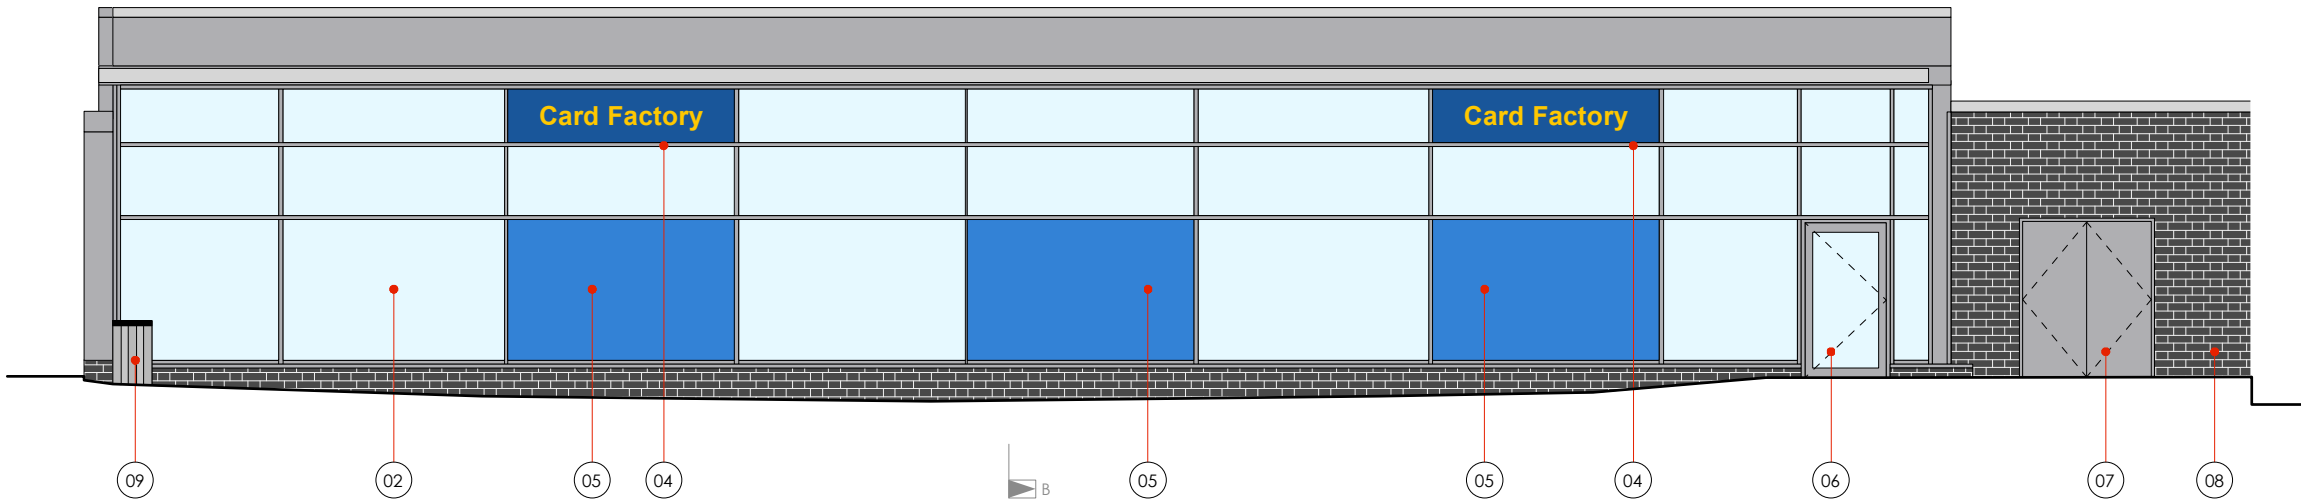

existing shopfront
west elevation 1:100

	PROJECT ★ PRET ★		01M2M3M4M8M SCALE 1:100METRES		All dimensions to be confirmed on site by Contractor. Structural works to be confirmed by Structural Engineer. All elements to comply with statutory requirements.
	LOCATION TOTTENHAM HALE RETAIL PARK UNIT F BROAD LANE LONDON N15 4QD		TITLE existing shopfront		
	DRAWING No. TD22/PM174/PL02.1		REVISION .	DATE 29.03.23	SCALE @ A3 1:100/50
			REVISIONS		Copyright Tanner Design Limited, Marcar House 13 Parkshot Richmond Surrey TW9 2RG tel. 07974 324216 email. studio@tannerdesign.co.uk www.tannerdesign.co.uk TANNER