

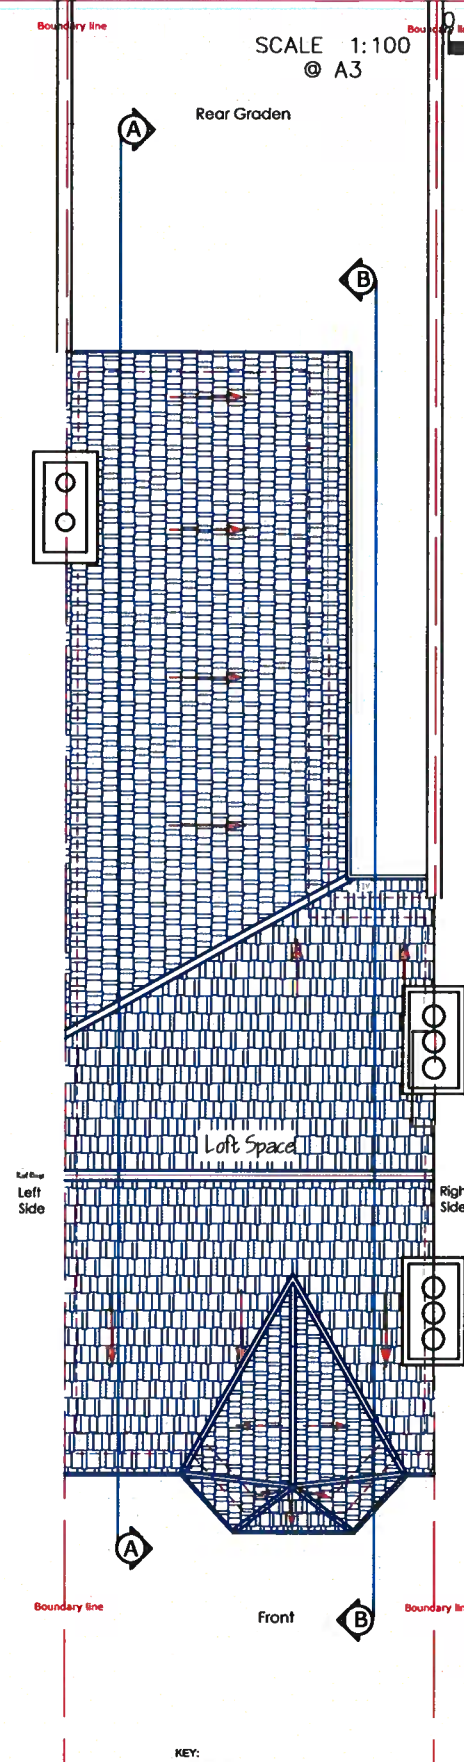
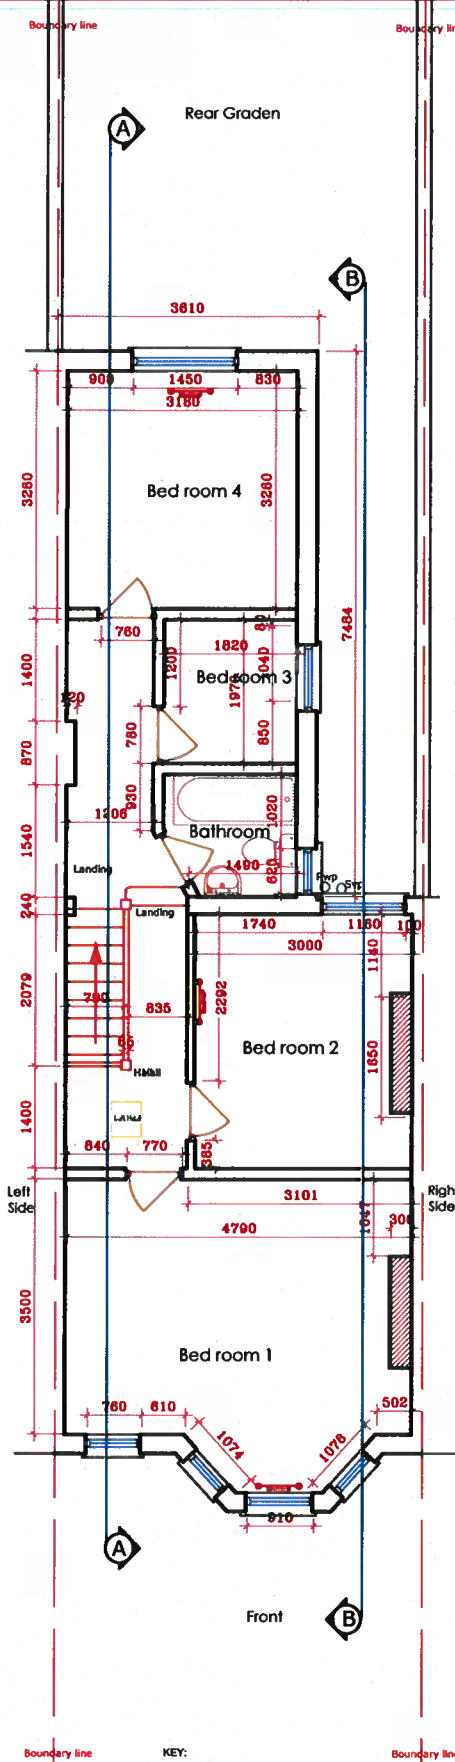


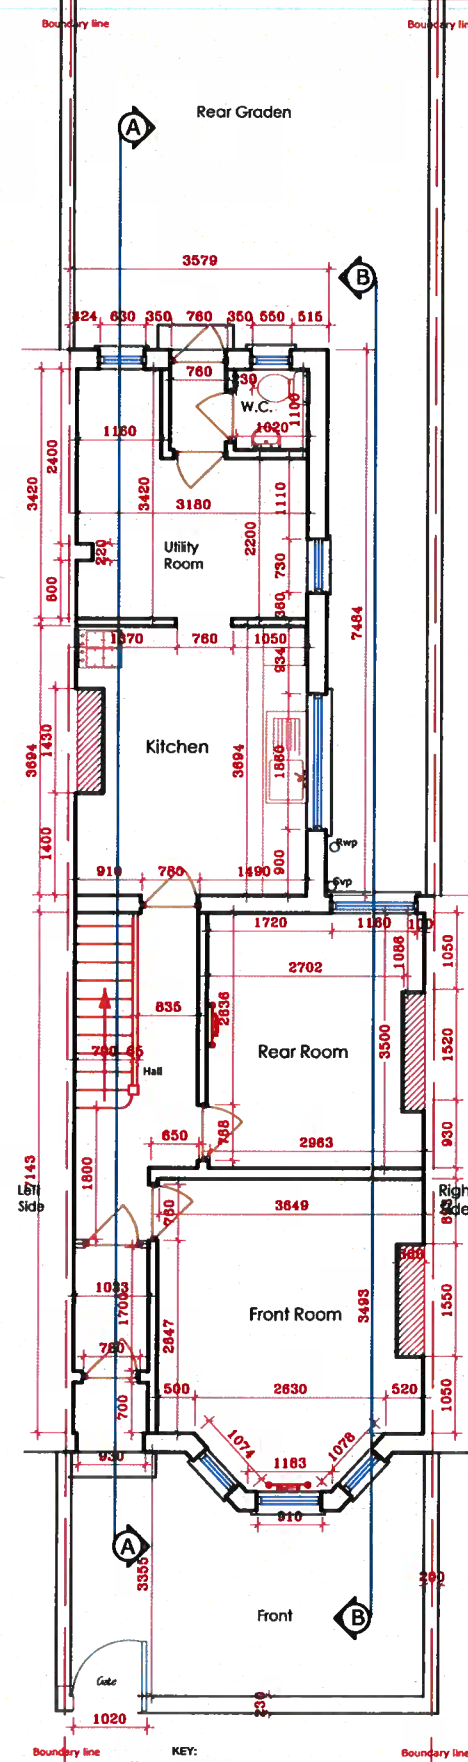

SCALE 1:100
© A3

 

EXISTING GROUND FLOOR PLAN

EXISTING FIRST FLOOR PLAN

EXISTING ROOF PLAN

GENERAL PERMITTED DEVELOPMENT

ALL DIMENSIONS TO BE CHECKED ON SITE ONLY TO BE SCALED FOR PLANNING AND BUILDING REGULATIONS				
Ref.	Revision	Date	By	

E RILEY ASSOCIATES CHARTERED SURVEYORS 8 HUXLEY PLACE PALMERS GREEN, LONDON N13 5SU Tel: 01992 465 880 Mobil: 07958 035 096 DE COPYRIGHT	
Project title: LOFT CONVERSION	

Project Address:	48 RUTLAND GARDENS HARINGEY LONDON N4 1JP
Client:	MR KENNETH WALTER
Drawing title:	EXISTING FLOOR PLANS

Date: May 2022	Scale: 1:100 @A3
CAD & Drawn by: BB	Drawing No:
Drawn & Checked by: ER	01/25
File name: T & B132 May 2022	