
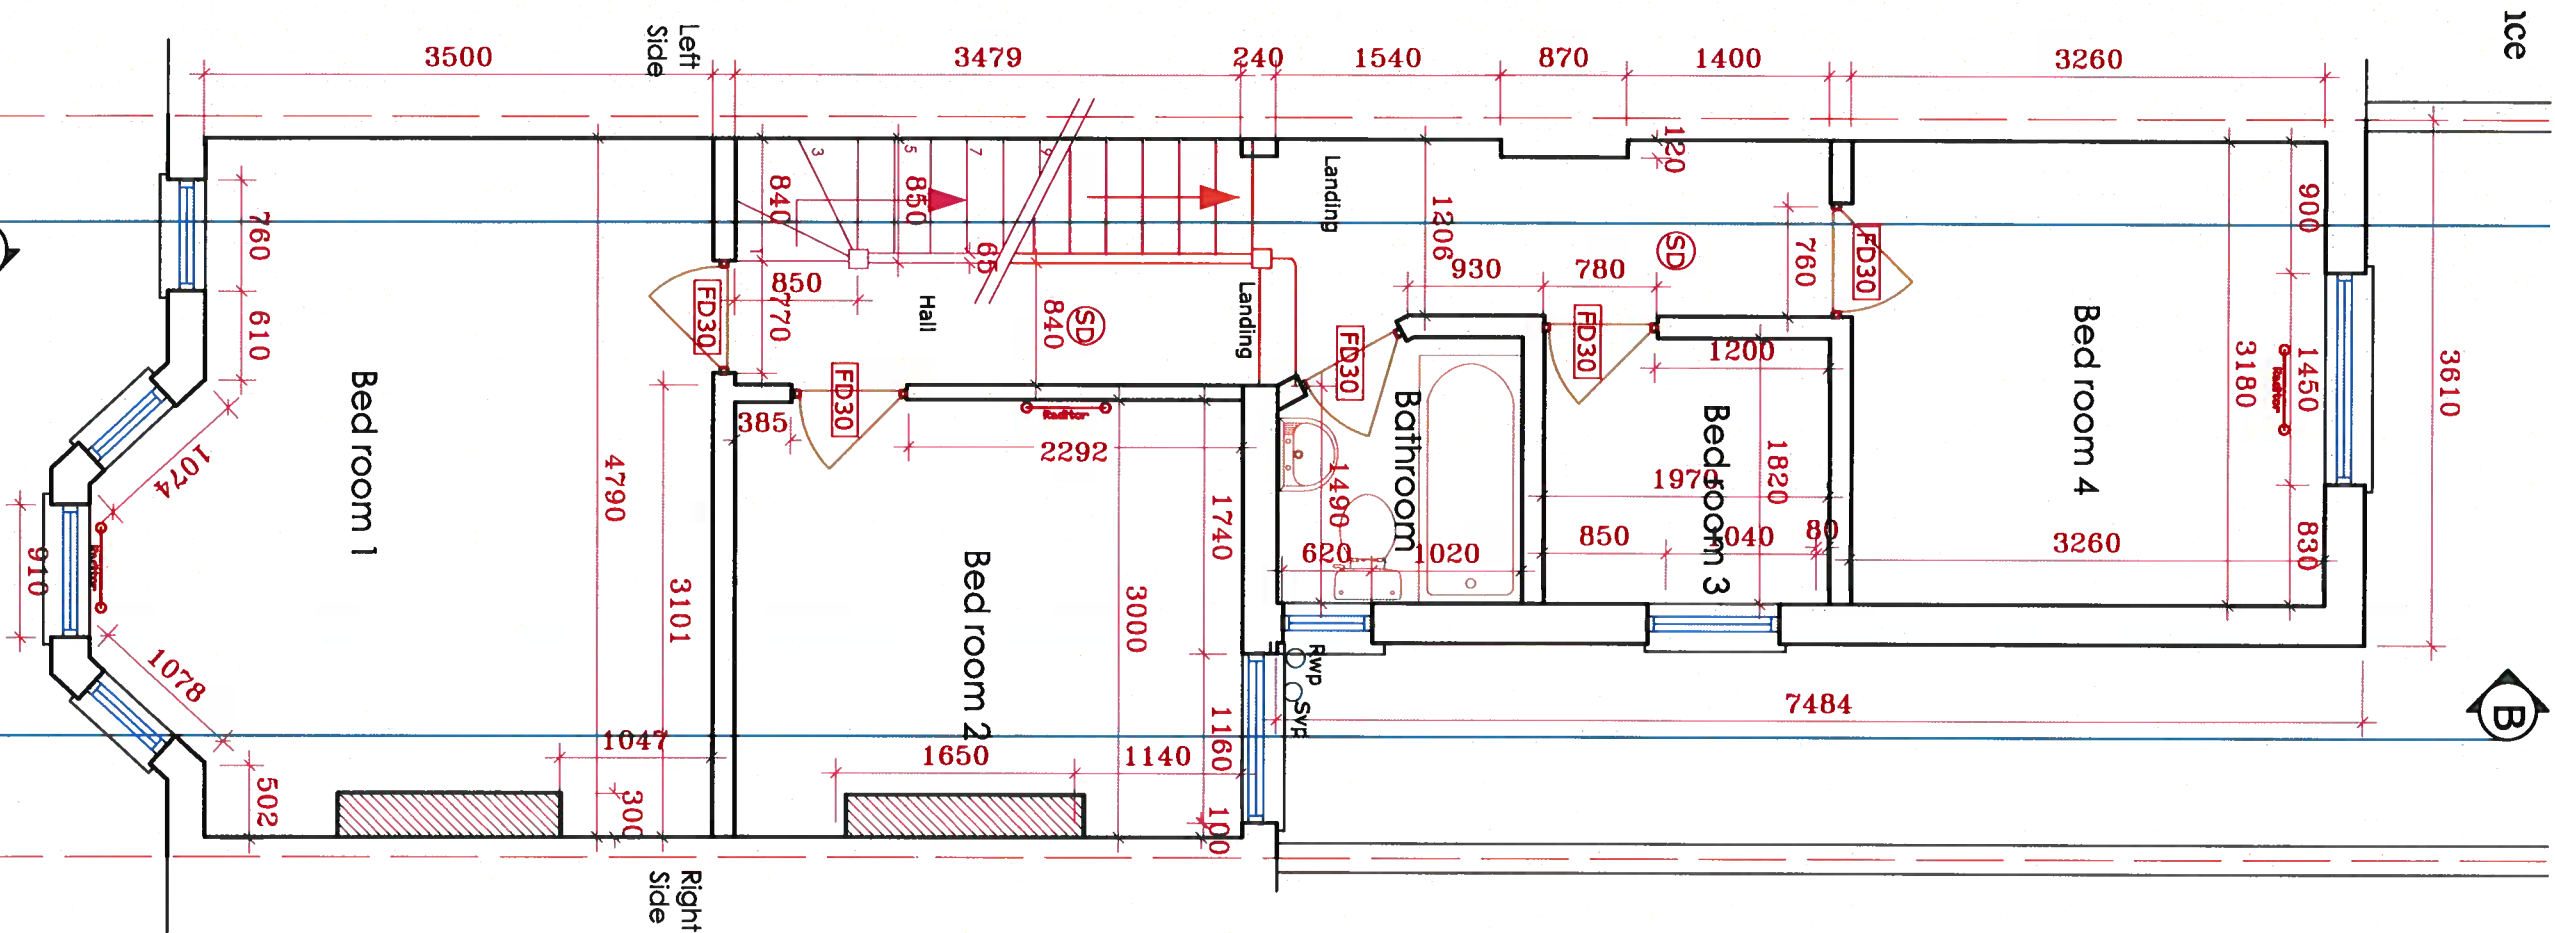


 

PROPOSED FIRST FLOOR PLAN

New / Proposed works
Existing

KEY:

(SD) - Smoke detector

(FD30) - Fire door fitted with 1/2 hours Resistance

(CP) - Call Point

(HD) - Heat Detector

ALL DIMENSIONS TO BE CHECKED ON SITE ONLY TO BE SCALED FOR PLANNING AND BUILDING REGULATIONS

Ref.	Revision	Date	By

E RILEY ASSOCIATES
CHARTERED SURVEYORS
8 HUXLEY PLACE
PALMERS GREEN, LONDON N13 5SU
Tel: 01992 465 880 Mobil: 07958 035 096
COPYRIGHT

Project title: LOFT CONVERSION

Project Address: **48 RUTLAND GARDENS
HARINGEY
LONDON N4 1JP**

Client: **MR KENNETH WALTER**

Drawing title: **PROPOSED FIRST FLOOR PLAN**

GENERAL PERMITTED DEVELOPMENT

Date: **May 2022**

CAD & Drawn by: **BB**

Drawn & Checked by: **ER**

File name: **T & B132 May 2022**

Scale: **1:100 @A3**

Drawing No:

08/25