
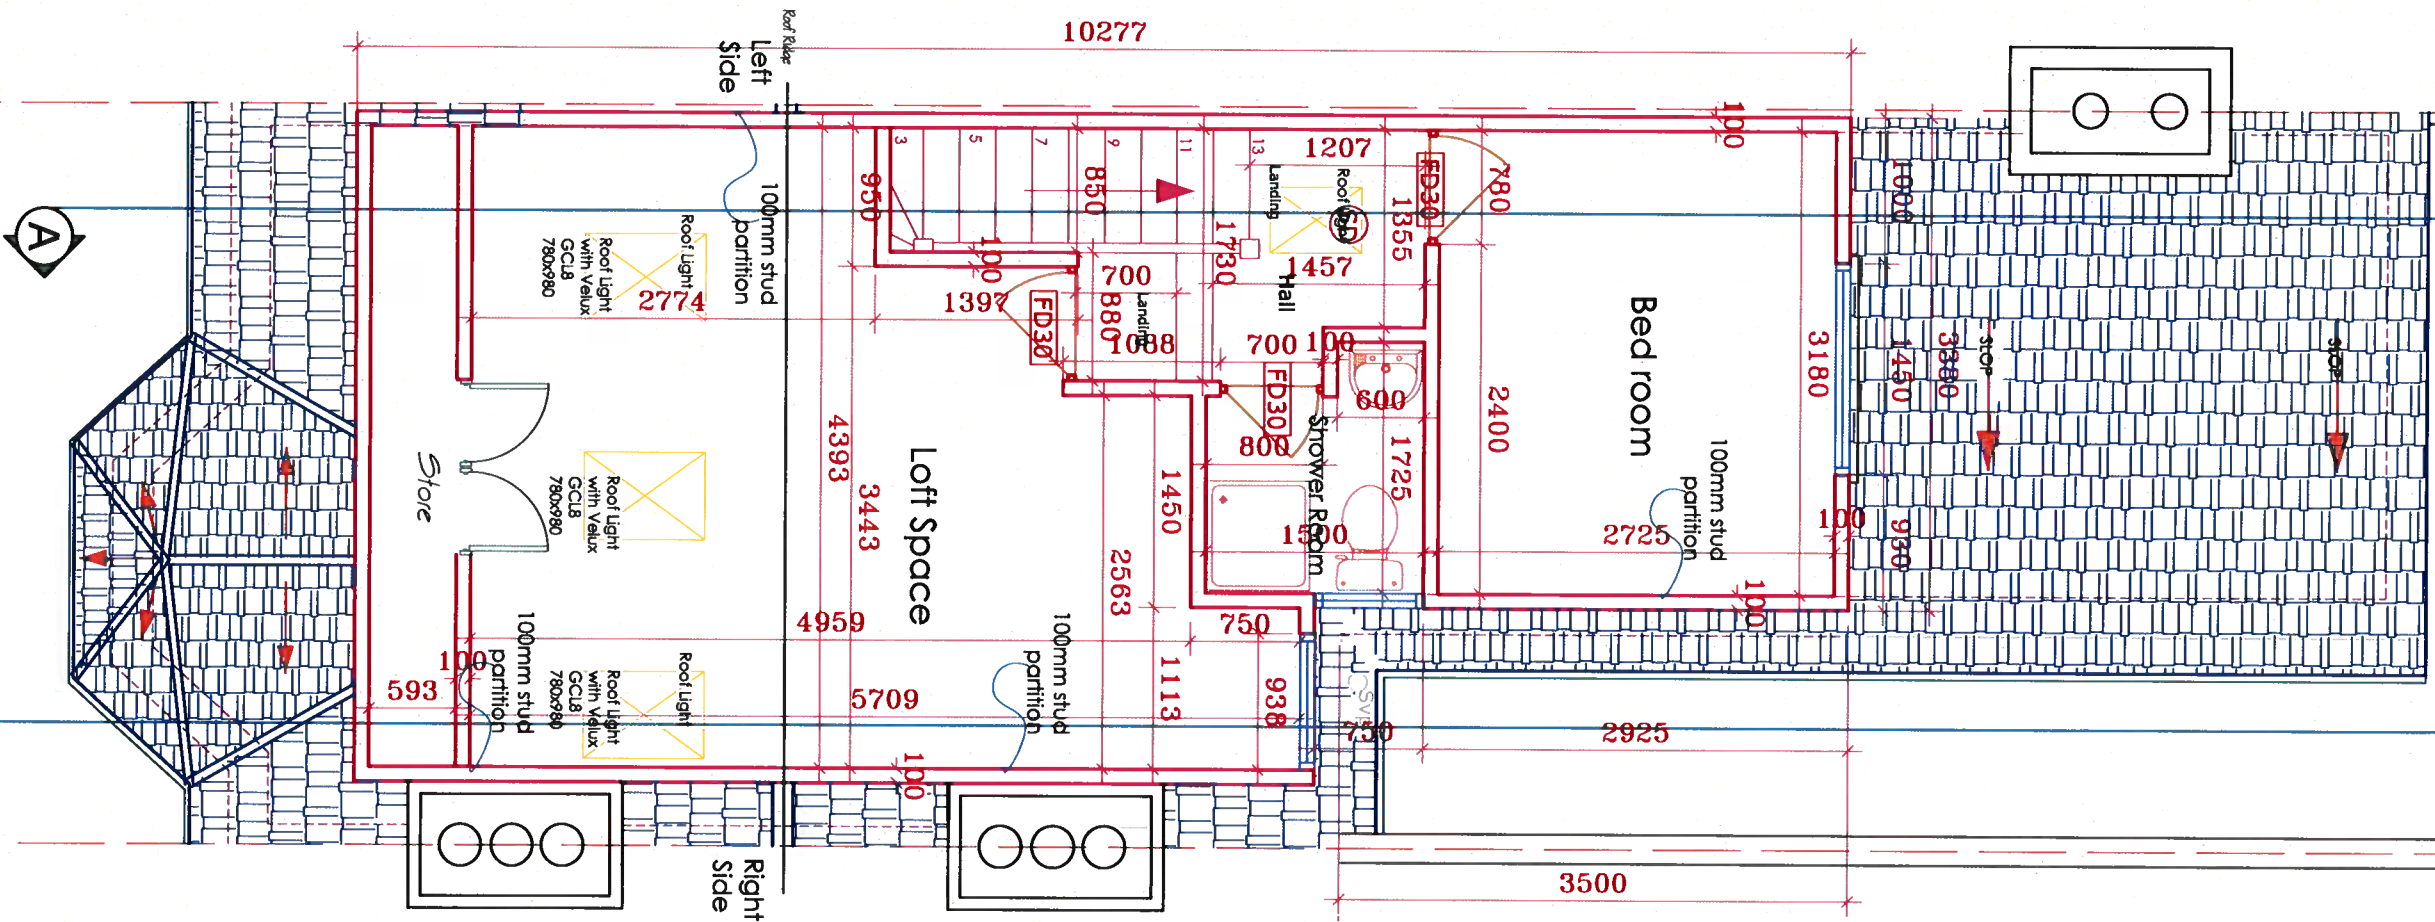


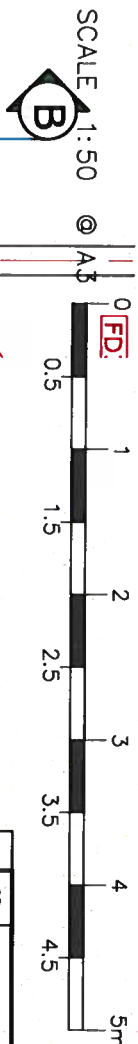

- (SD)** - Smoke detector
- (FD30)** - Fire door fitted with 1/2 hours Resistance
- (CP)** - Call Point
- (HD)** - Heat Detector

ALL DIMENSIONS TO BE CHECKED ON SITE ONLY TO BE SCALED FOR PLANNING AND BUILDING REGULATIONS			
Ref.	Revision	Date	By

E RILEY ASSOCIATES CHARTERED SURVEYORS 8 HUXLEY PLACE PALMERS GREEN, LONDON N13 5SU Tel: 01992 465 880 Mobil: 07958 035 096 COPYRIGHT	Project title: LOFT CONVERSION
---	---------------------------------------

Project Address: 48 RUTLAND GARDENS HARINGEY LONDON N4 1JP	Client: MR KENNETH WALTER
Drawing title: PROPOSED LOFT FLOOR PLAN	

GENERAL PERMITTED DEVELOPMENT	
Date: May 2022	Scale: 1:100 @A3
CAD & Drawn by: BB	Drawing No: 09/25
Drawn & Checked by: ER	
File name: T & B132 May 2022	

PROPOSED LOFT FLOOR PLAN

New / Proposed works
Existing