




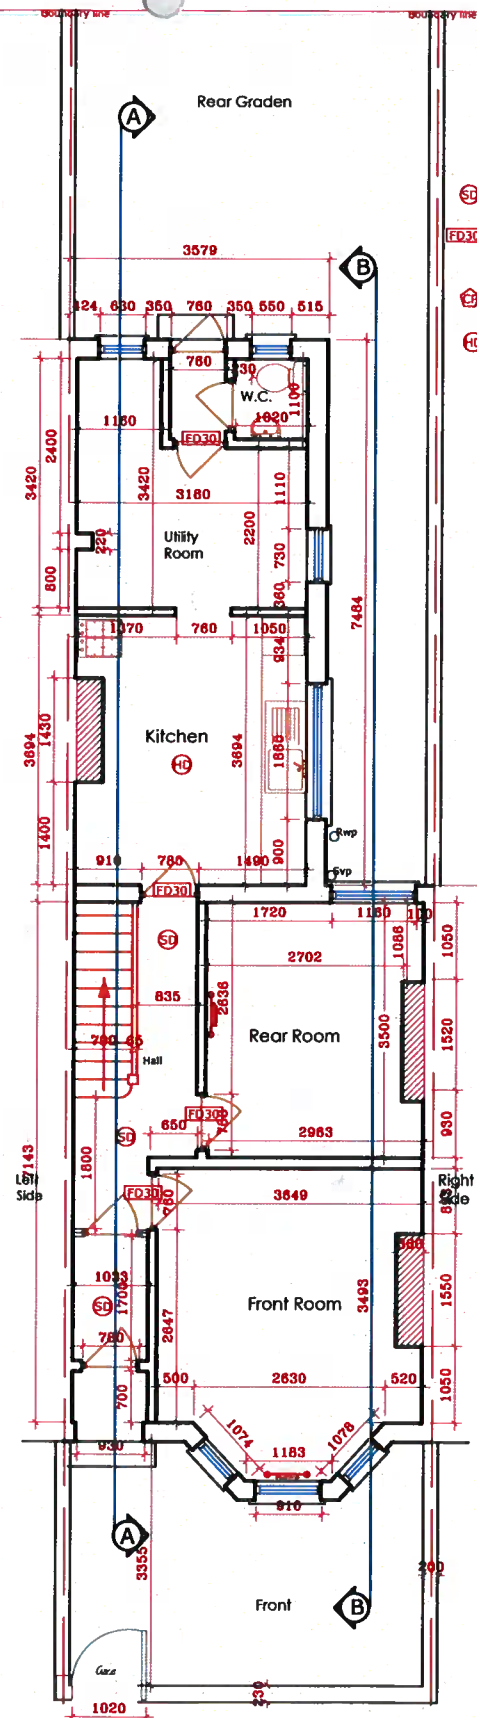


PROPOSED GROUND FLOOR PLAN

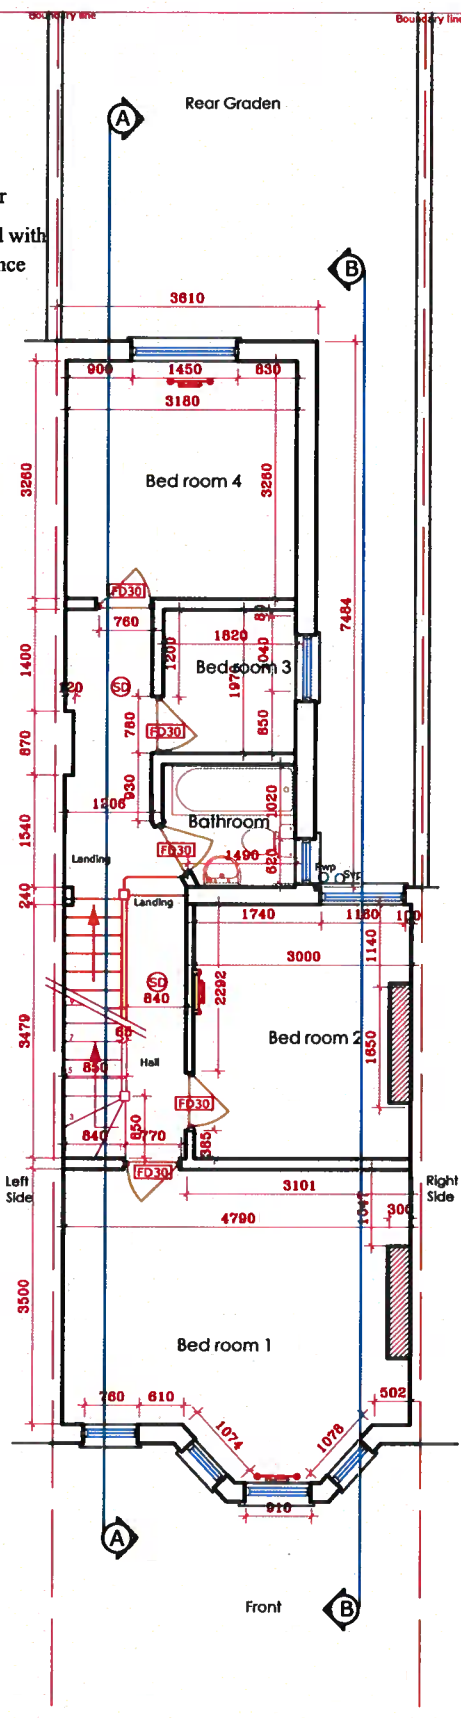


PROPOSED FIRST FLOOR PLAN

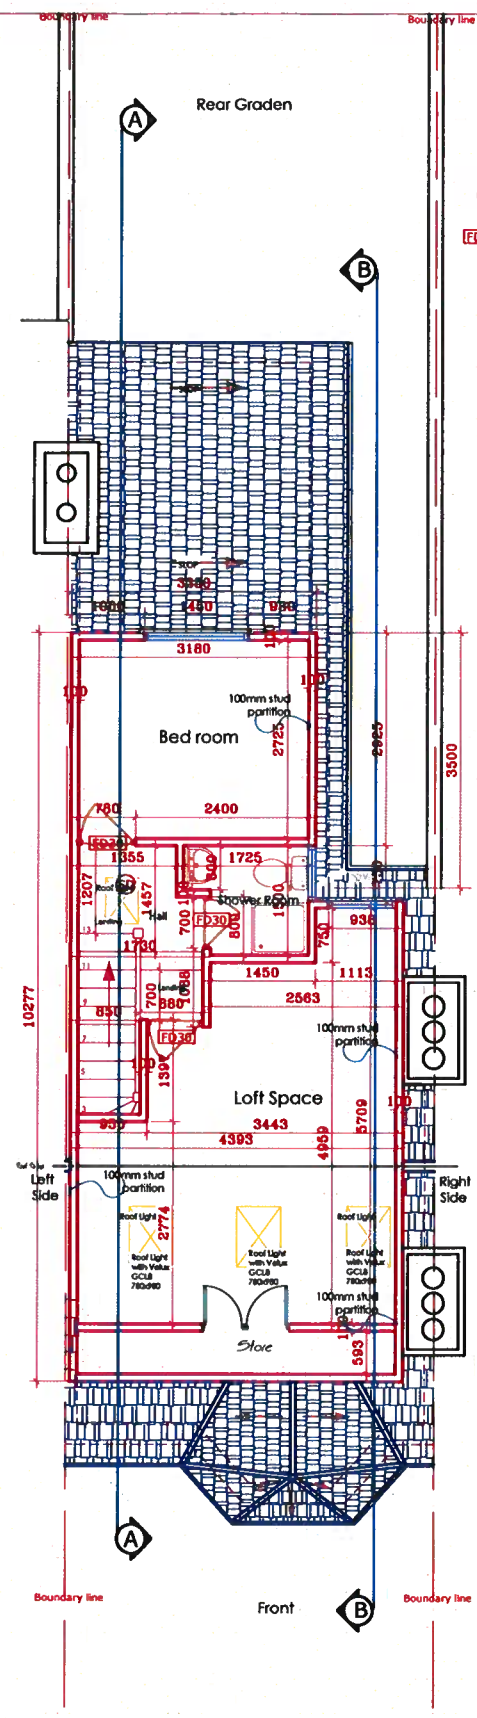

PROPOSED ROOF PLAN

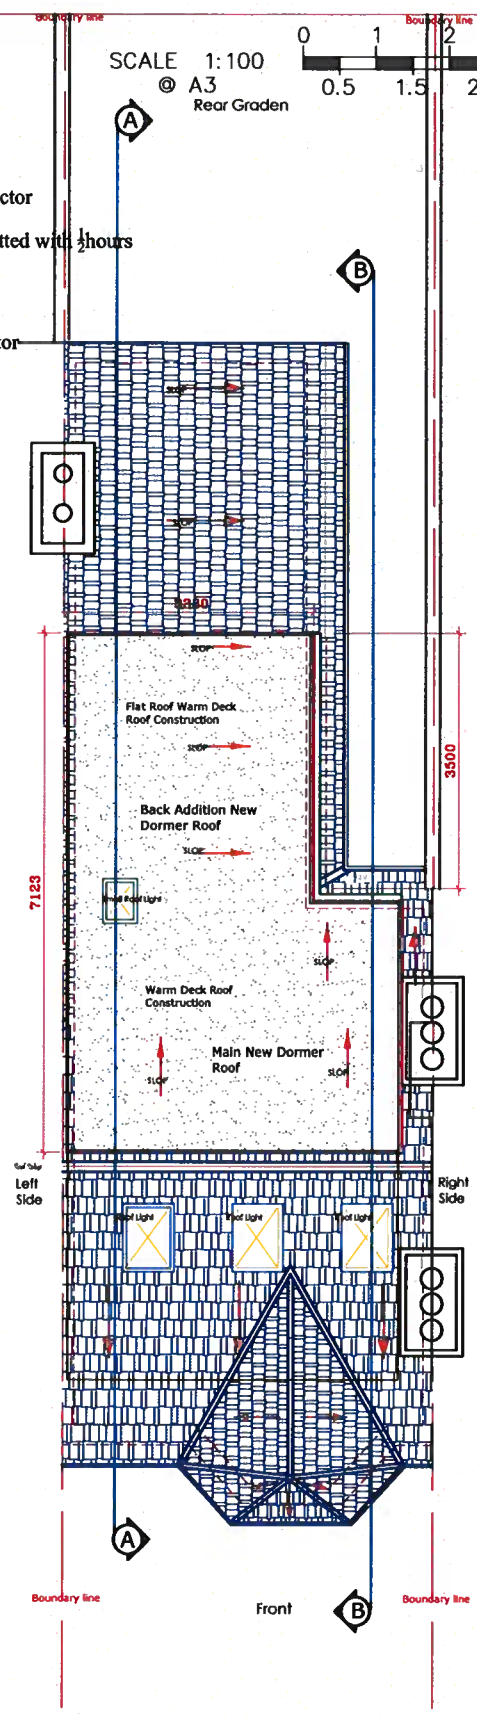

PROPOSED ROOF PLAN

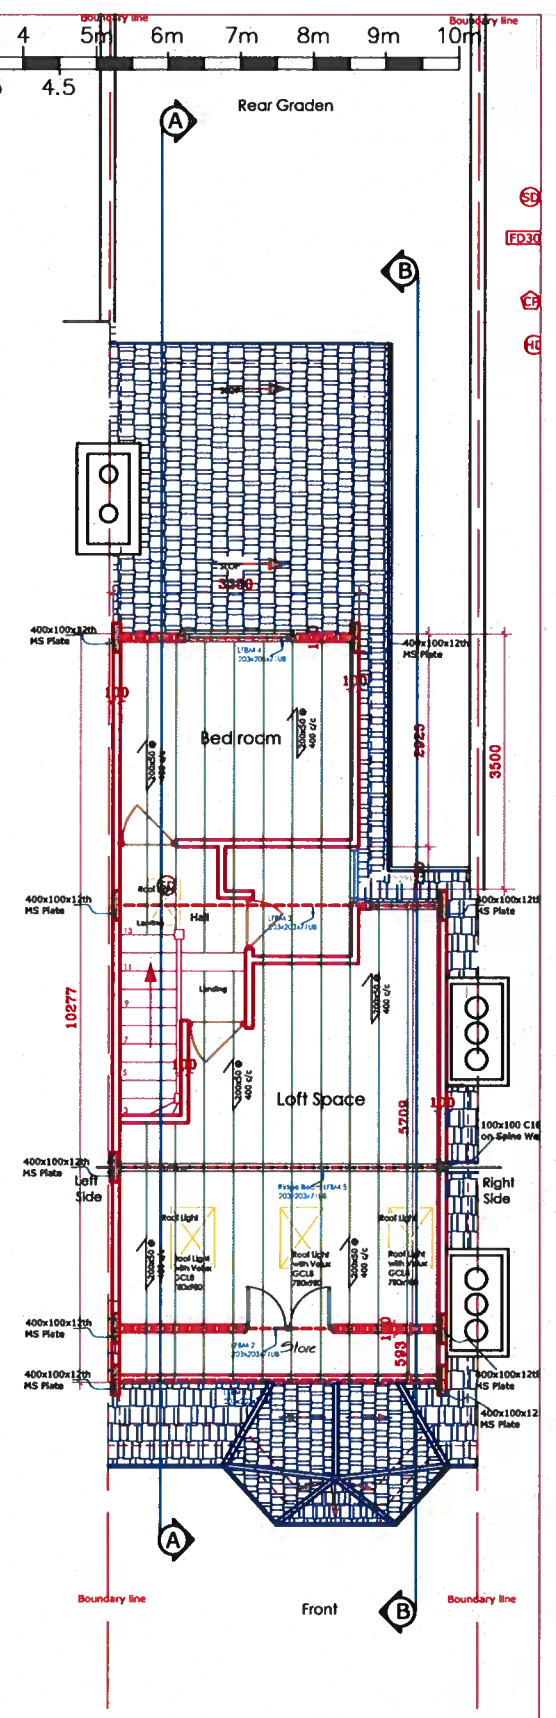

PROPOSED LOFT BEAM / JOIST LAYOUT

ALL DIMENSIONS TO BE CHECKED ON SITE ONLY TO BE SCALED FOR PLANNING AND BUILDING REGULATIONS			
Ref.	Revision	Date	By

E RILEY ASSOCIATES
 CHARTERED SURVEYORS
 8 HUXLEY PLACE
 PALMERS GREEN, LONDON N13 5SU
 Tel: 01992 465 880 Mobil: 07958 035 096
 DC COPYRIGHT

Project title: **LOFT CONVERSION**

Project Address: **48 RUTLAND GARDENS
 HARINGEY
 LONDON N4 1JP**

Client: **MR KENNETH WALTER**

Drawing title: **PROPOSED FLOOR PLANS**

GENERAL PERMITTED DEVELOPMENT	
Date: May 2022	Scale: 1:100 @A3
CAD & Drawn by: BB	Drawing No:
Drawn & Checked by: ER	04/25
File name: T & B132 May 2022	