



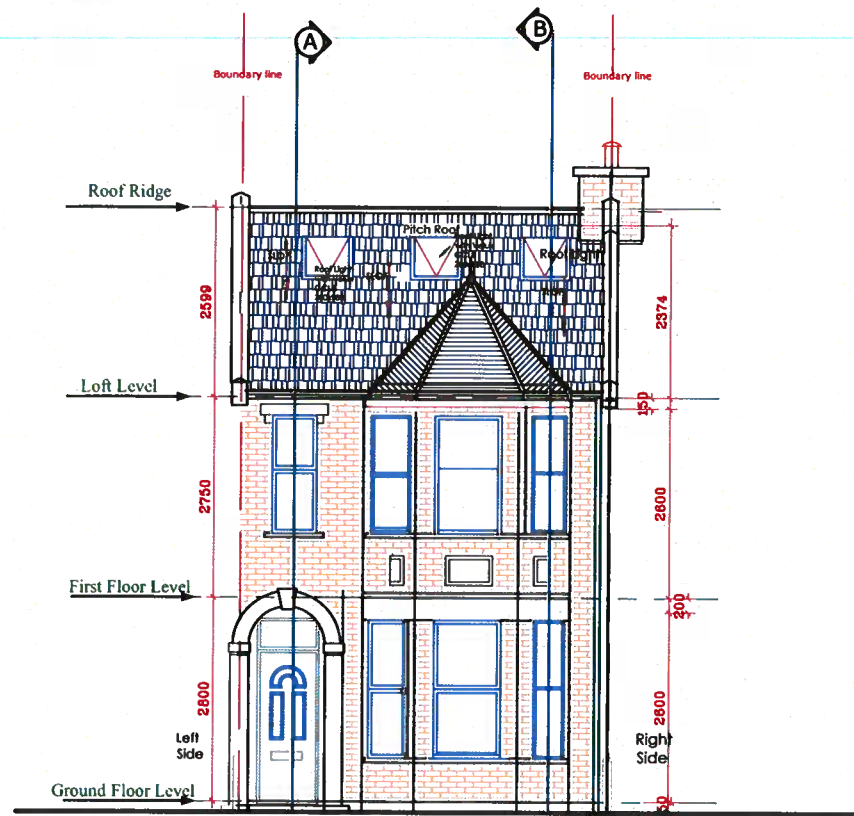


PROPOSED FRONT ELEVATION

KEY:
New / Proposed works
Existing

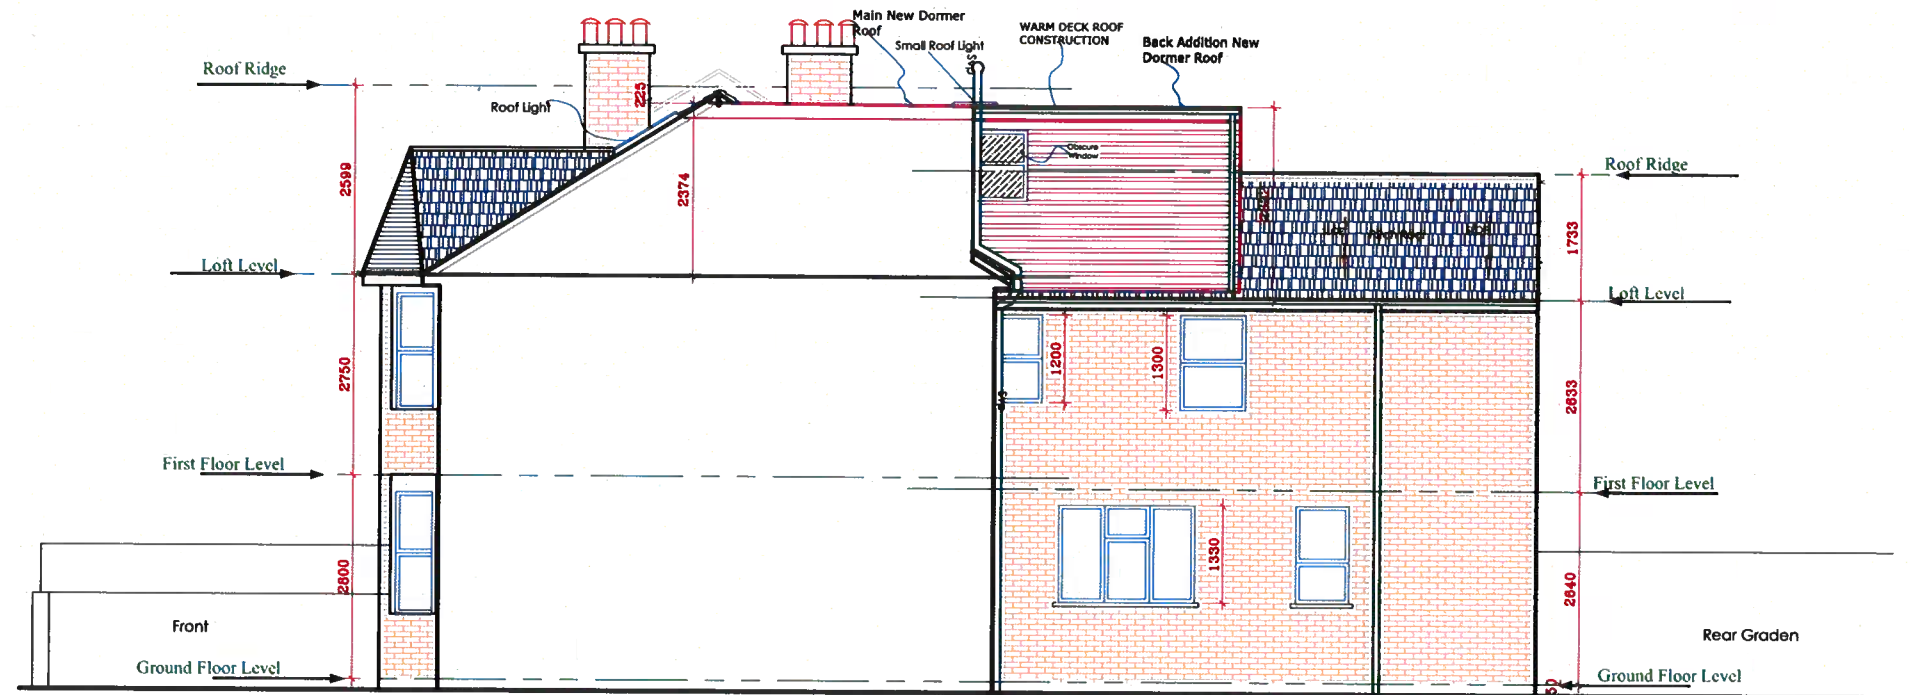


PROPOSED RIGHT SIDE ELEVATION

KEY:
New / Proposed works
Existing

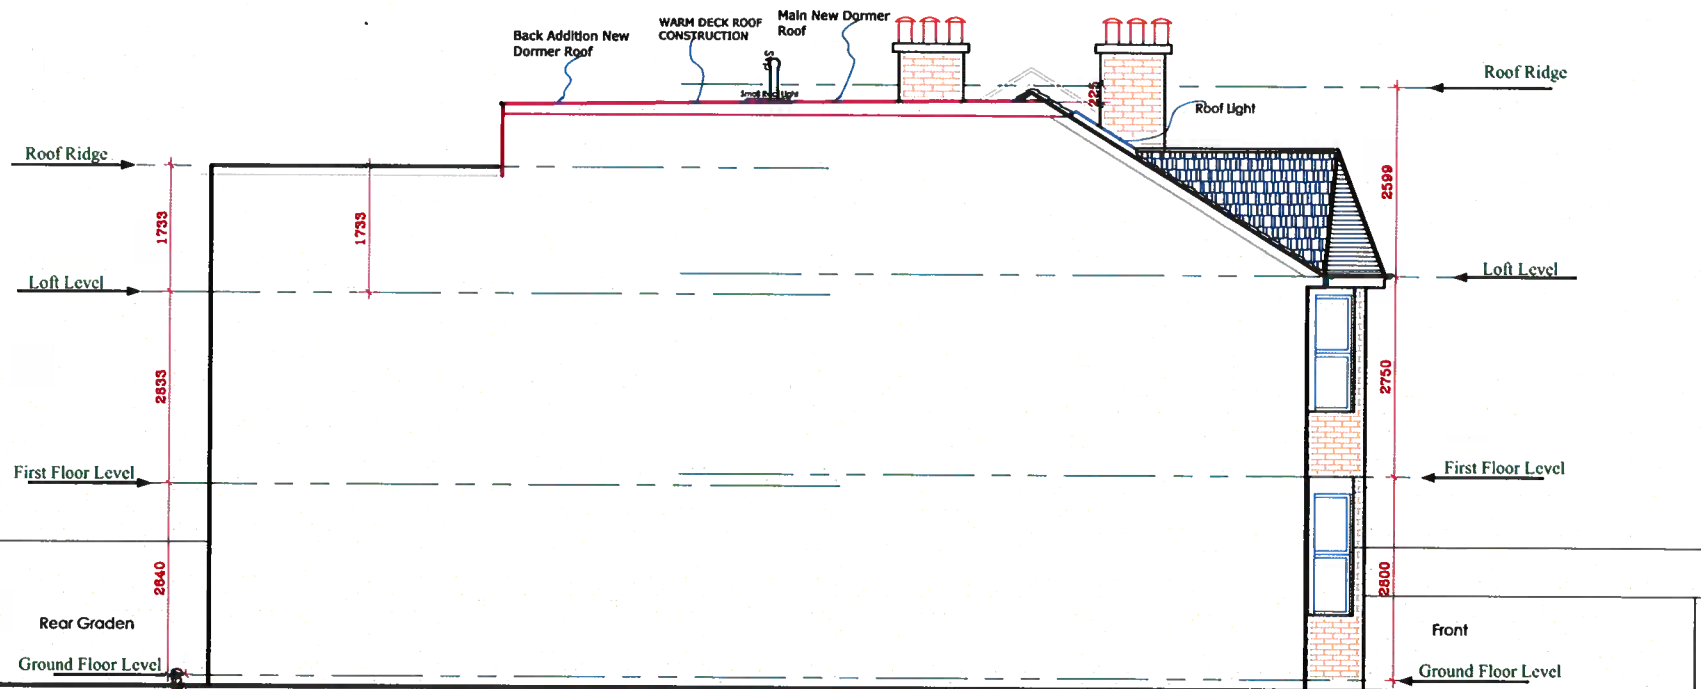

PROPOSED LEFT SIDE ELEVATION

KEY:
New / Proposed works
Existing

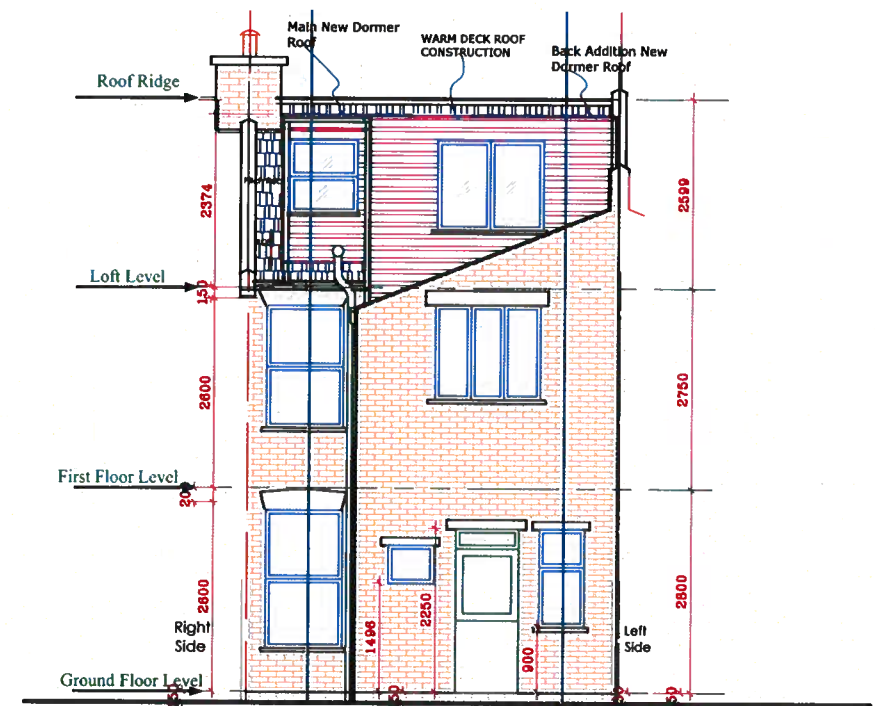

PROPOSED REAR FRONT ELEVATION

KEY:
New / Proposed works
Existing

GENERAL PERMITTED DEVELOPMENT

ALL DIMENSIONS TO BE CHECKED ON SITE ONLY TO BE SCALED FOR PLANNING AND BUILDING REGULATIONS

Ref.	Revision	Date	By

E RILEY ASSOCIATES

CHARTERED SURVEYORS
8 HUXLEY PLACE
PALMERS GREEN, LONDON N13 5SU
Tel: 01992 465 880 Mobil: 07958 035 096
© COPYRIGHT

Project title: LOFT CONVERSION

Project Address: **48 RUTLAND GARDENS
HARINGEY
LONDON N4 1JP**

Client: **MR KENNETH WALTER**

Drawing title: **PROPOSEDELEVATIONS**

Date: **May 2022**

CAD & Drawn by: **BB**

Drawn & Checked by: **ER**

File name: **T & B132 May 2022**

Scale: **1:100 @A3**

Drawing No:

05/25