



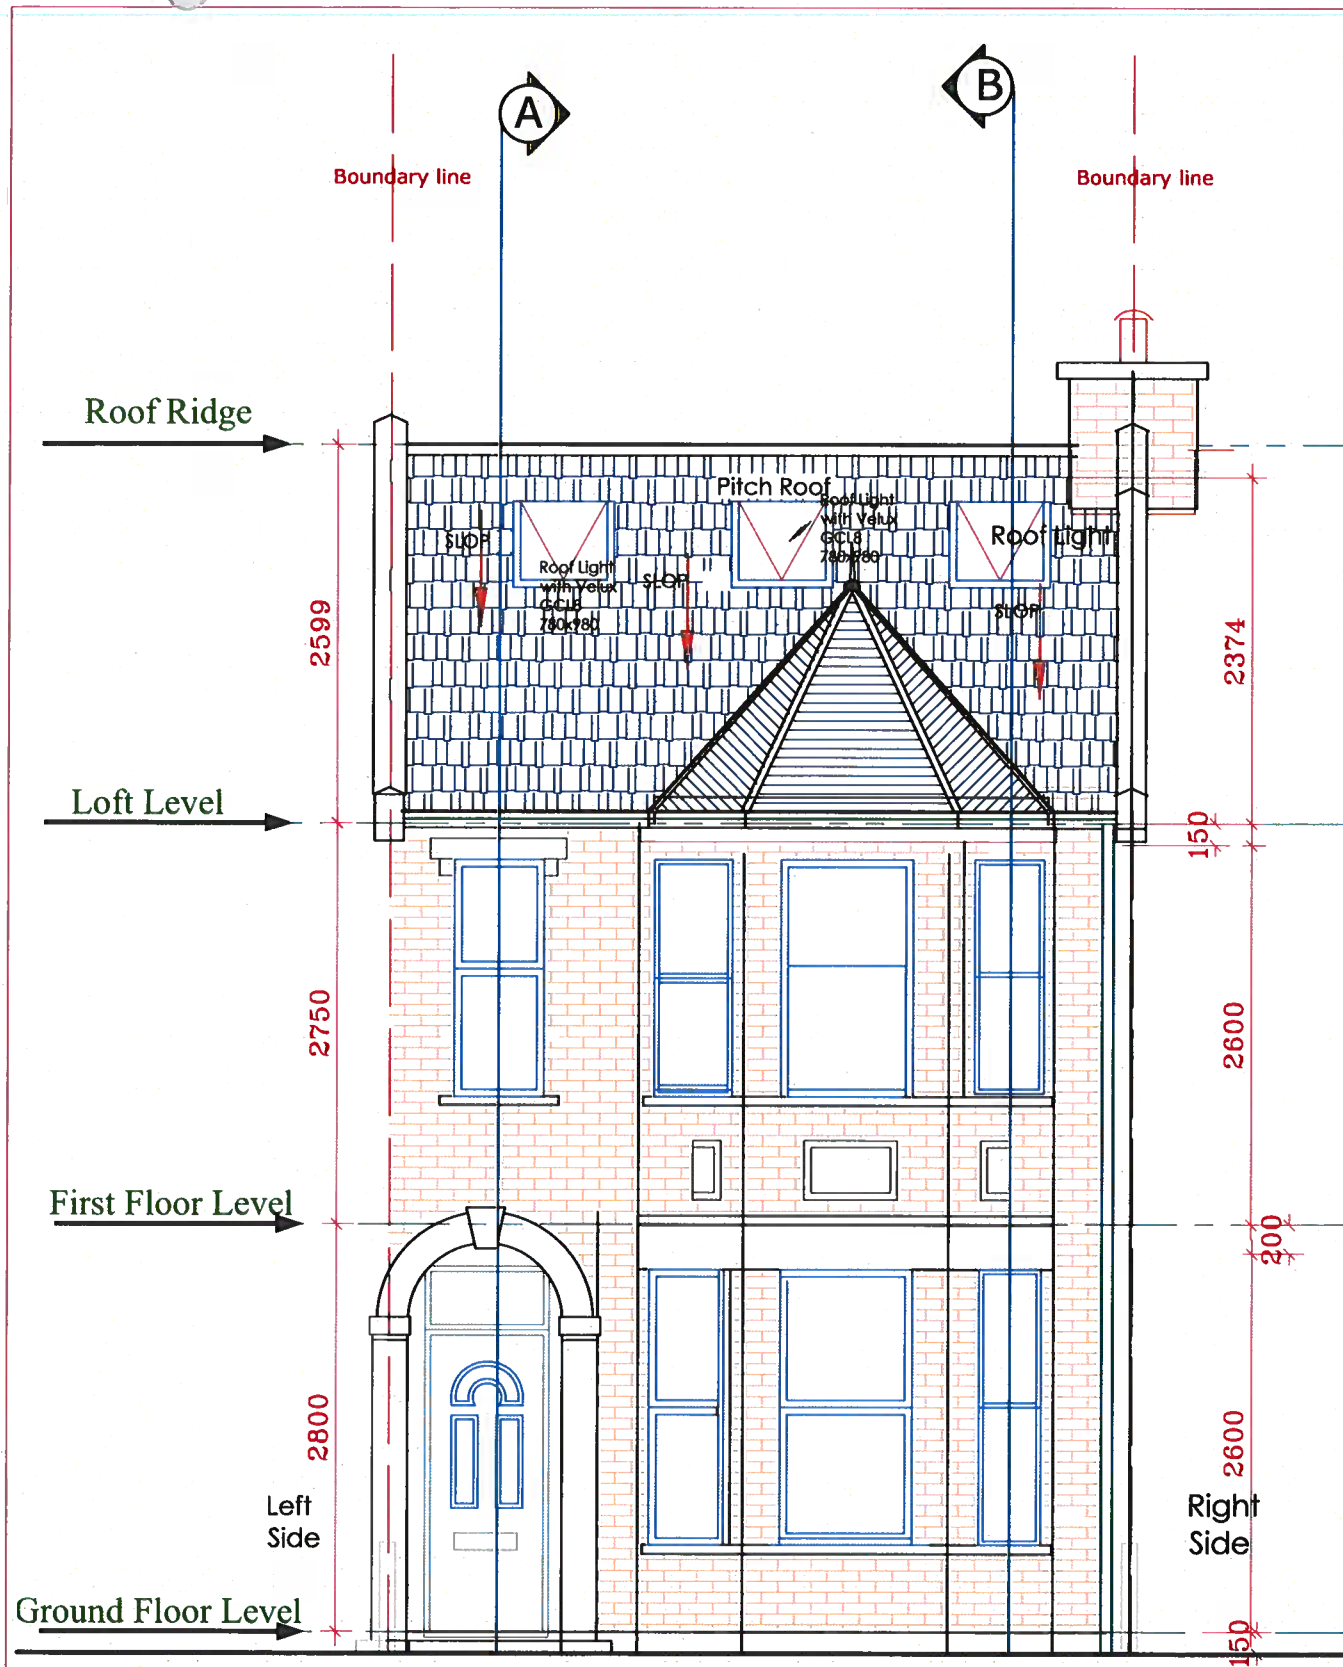

PROPOSED FRONT ELEVATION

KEY:
New / Proposed works
Existing

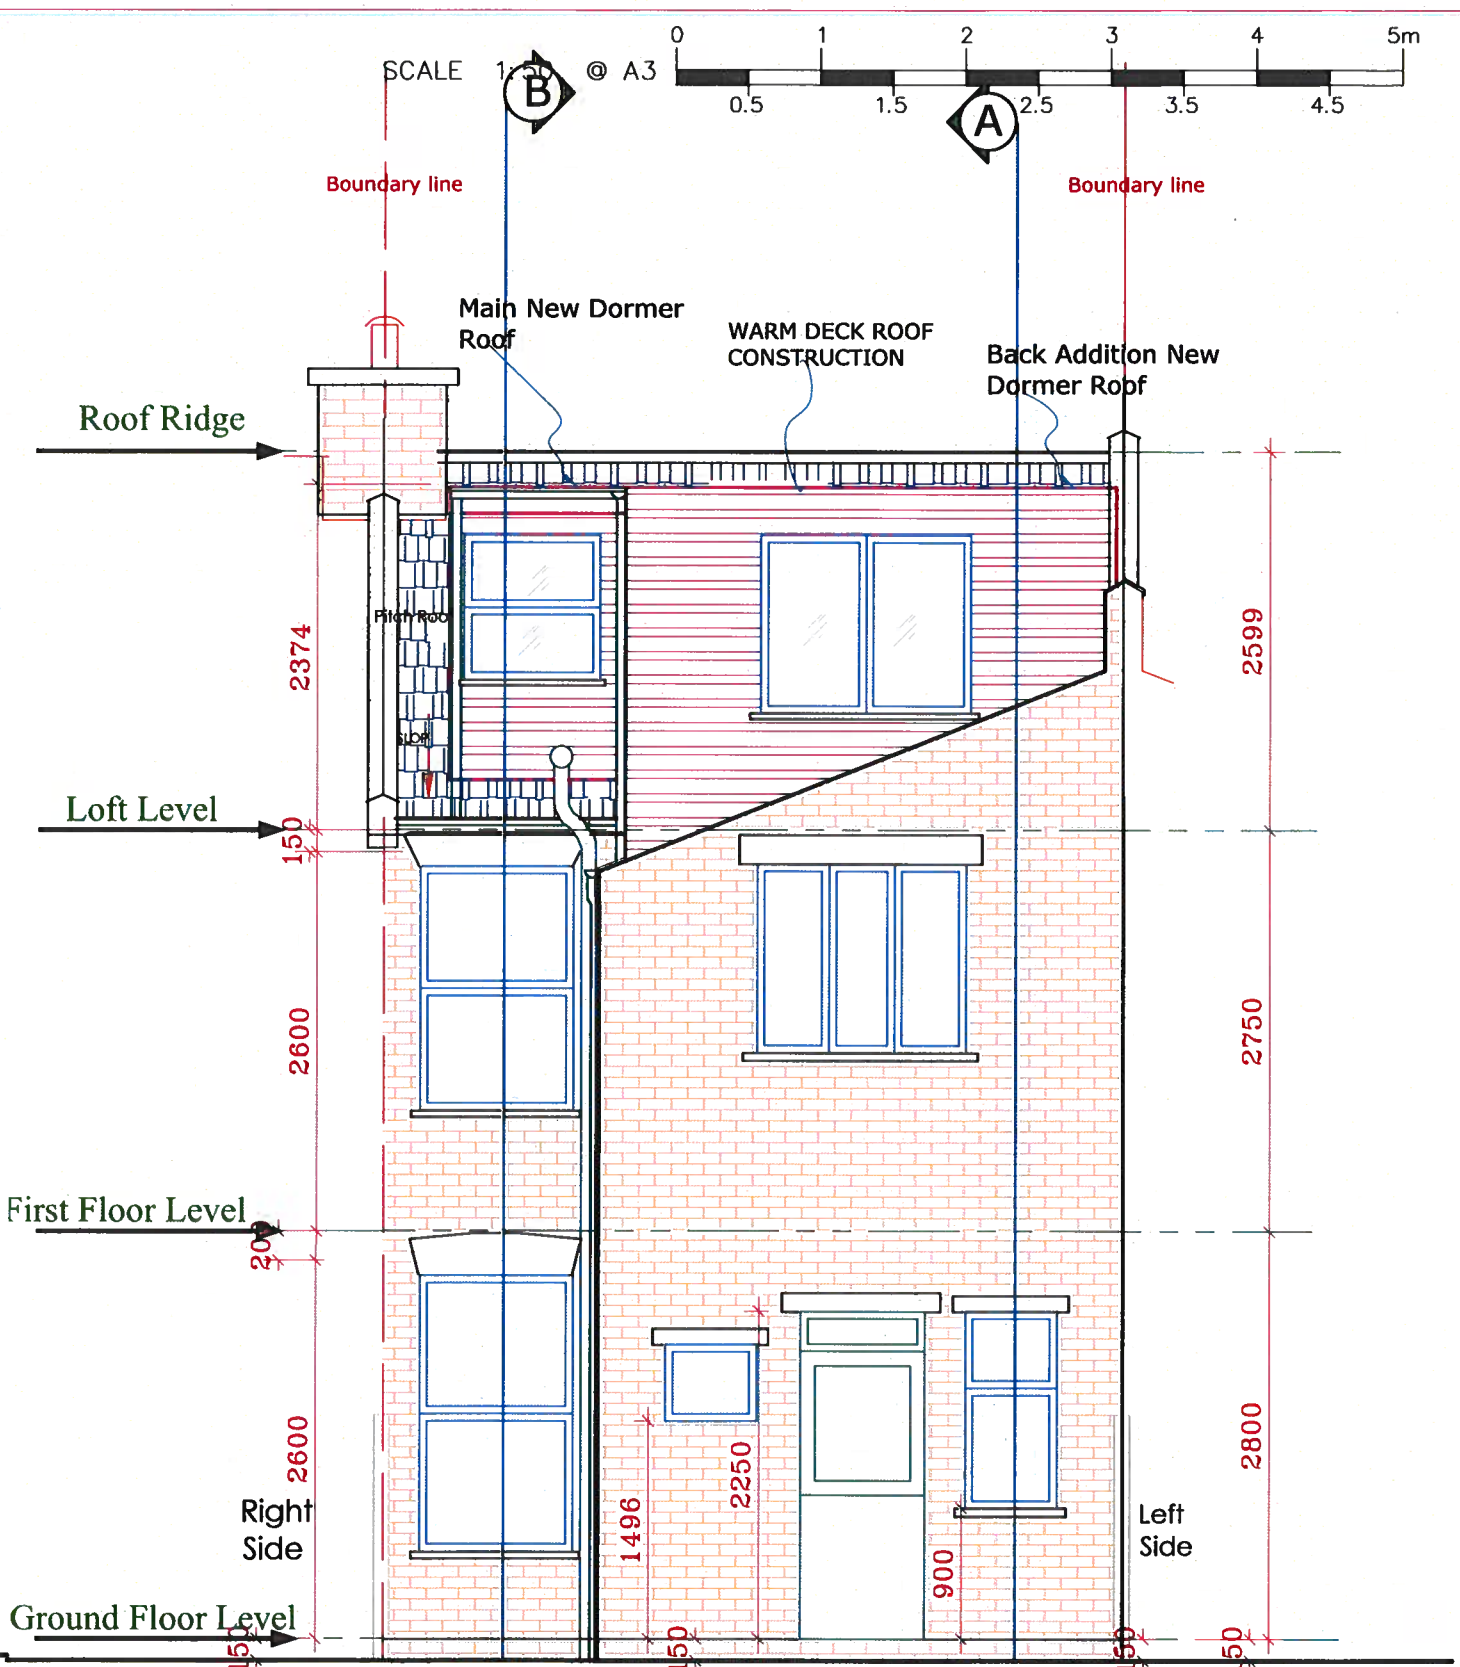

PROPOSED REAR FRONT ELEVATION

KEY:
New / Proposed works
Existing

ALL DIMENSIONS TO BE CHECKED ON SITE ONLY TO BE SCALED FOR PLANNING AND BUILDING REGULATIONS					GENERAL PERMITTED DEVELOPMENT	
E RILEY ASSOCIATES CHARTERED SURVEYORS 8 HUXLEY PLACE PALMERS GREEN, LONDON N13 5SU Tel: 01992 465 880 Mobil: 07958 035 096 © COPYRIGHT					Date: May 2022	Scale: 1:100 @A3
					CAD & Drawn by: BB	Drawing No:
					Client: MR KENNETH WALTER	11/25
					Drawing title: PROPOSED FRONT & REAR ELEVATIONS	
Ref.	Revision	Date	By	Project title: LOFT CONVERSION	Drawn & Checked by: ER	File name: T & B132 May 2022