

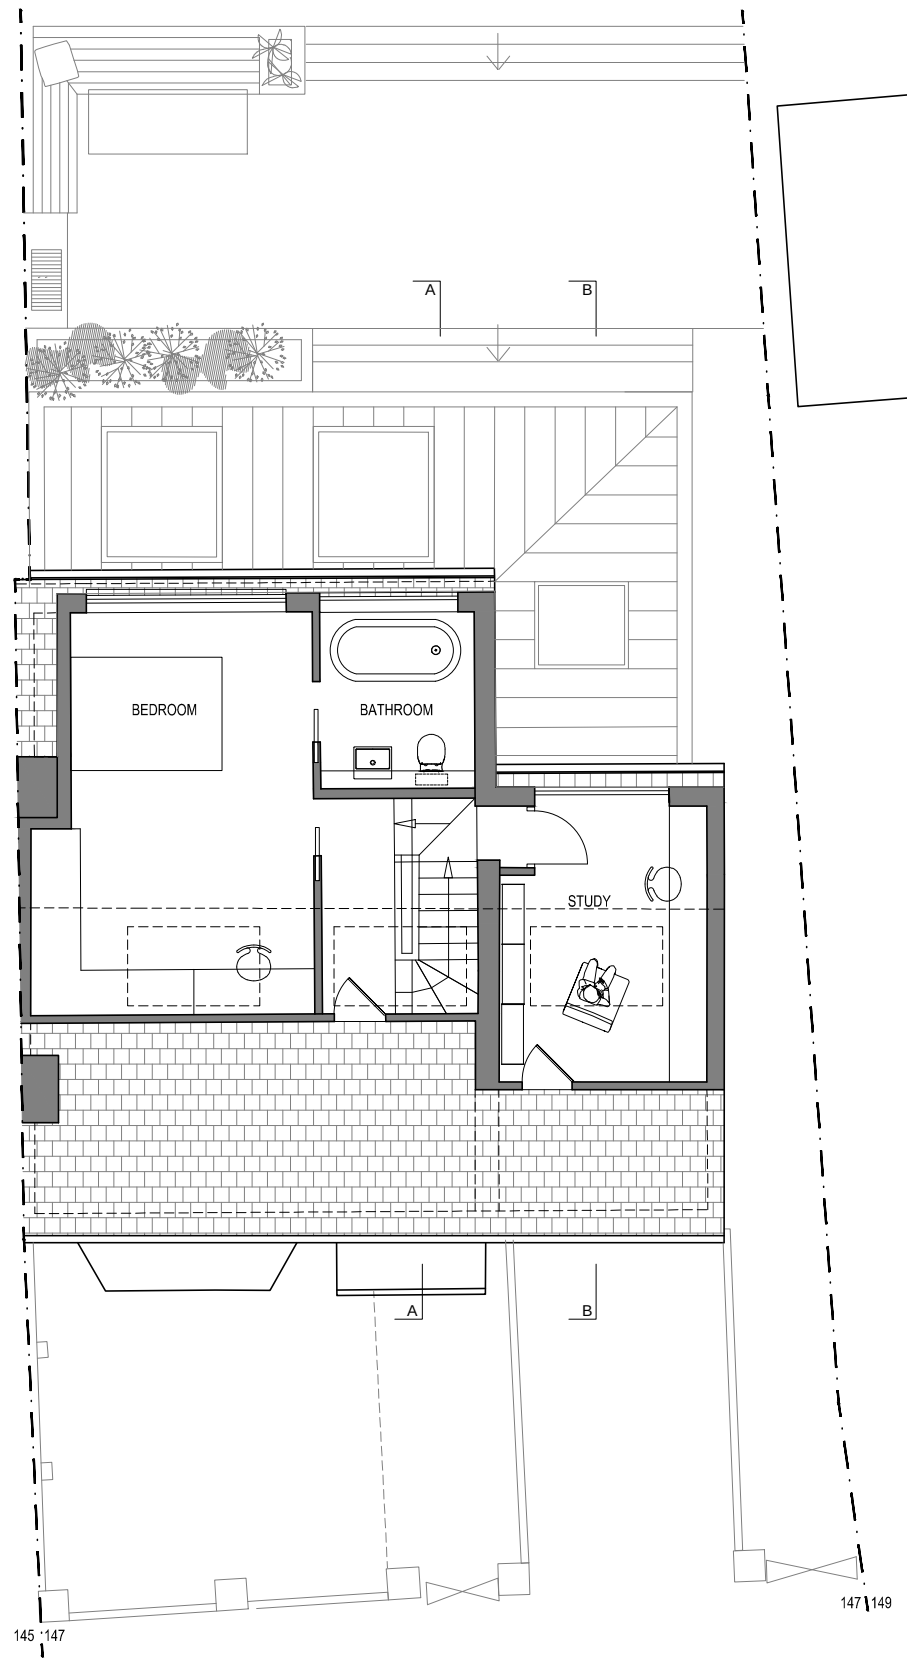


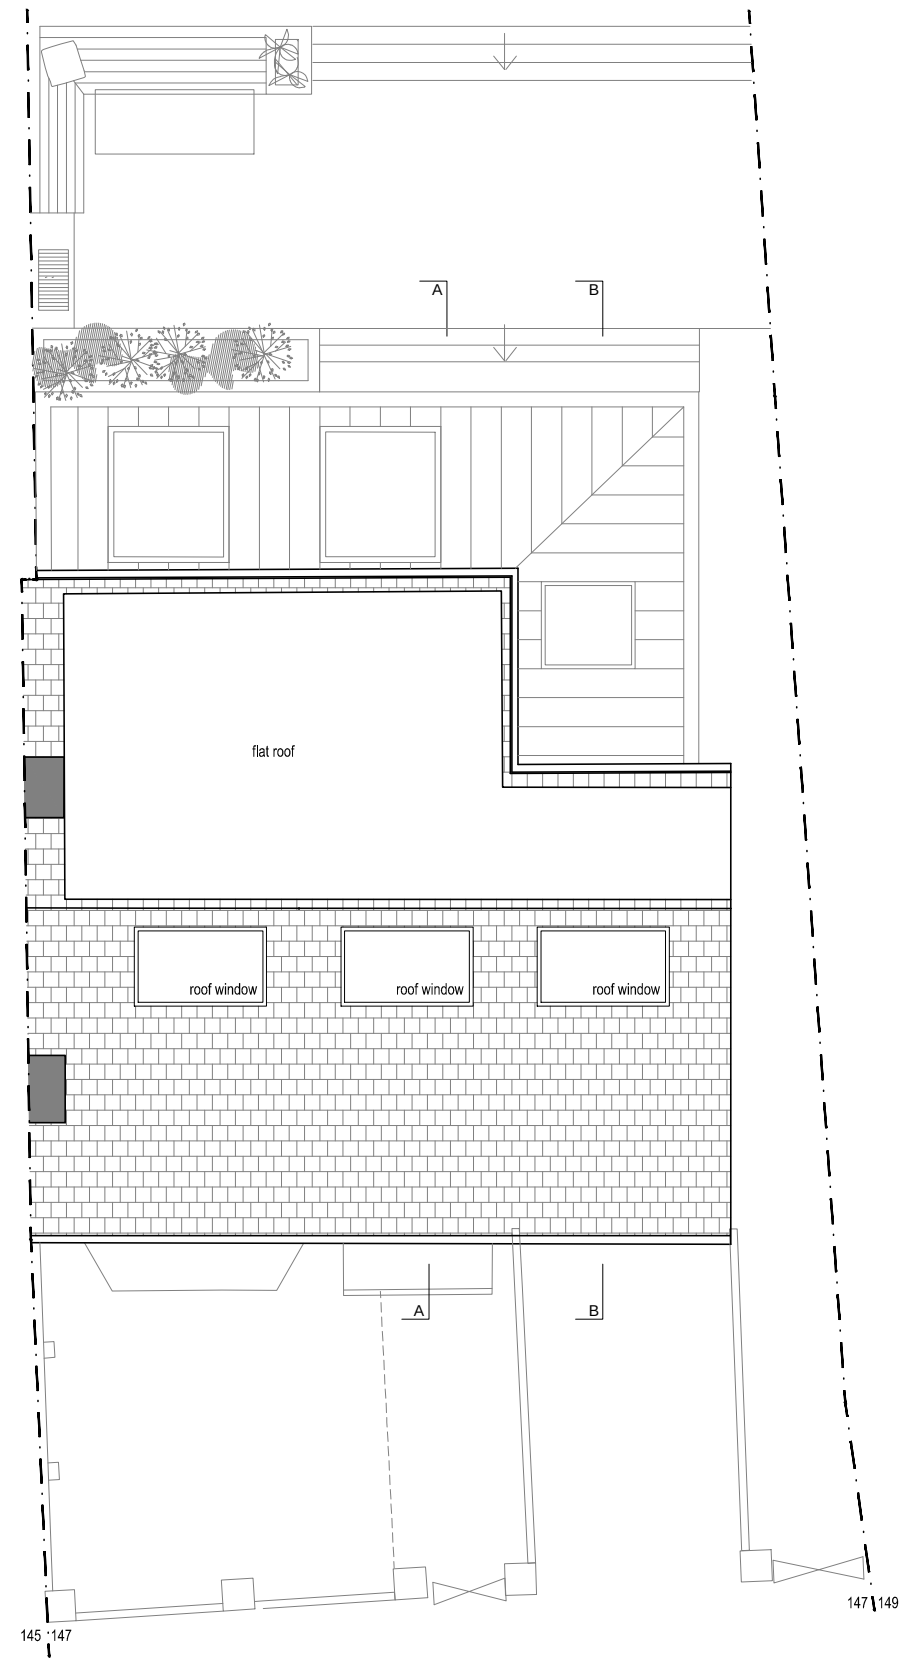

SECOND FLOOR

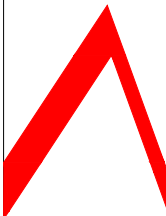

ROOF PLAN

	revision	date		
A	Text amended	12.04.23		
FOR PLANNING				
147 Alexandra Park Road				
As proposed				
		ana alonso architect Dipl Arch ARB T 07754888138 E anatruan@yahoo.com facebook.com/ana.alonso.architect		
ana alonso architect muswell hill				
Scale	1:100@A3	Job No	Dwg No	Rev
Date	Dec'22	2022/116	AP(00)07	A
Drawn	AAT			
Checked	AAT	© COPYRIGHT		This drawing is the copyright of Ana Alonso.

FOR PLANNING

147 Alexandra Park Road

As proposed

ana alonso architect
Dipl Arch ARB
T 1 07754888138
E 1 anatruan@yahoo.com
facebook.com/ana.alonso.architect

ana alonso architect | muswell hill

Scale	1:100@A3	Job No	Dwg No	Rev
Date	Dec'22	2022/116	AP(00)07	A
Drawn	AAT			
Checked	AAT	© COPYRIGHT This drawing is the copyright of Ana Alonso.		