


This detailed floor plan of the 93rd floor illustrates the layout of mechanical rooms, stairs, and entrances. Key features include:

- Stairs:** West Stair and East Stair, both with associated shafts (SH) and landings (L).
- Stores:** West Store and East Store, located near the respective stairs.
- Great Hall:** Great Hall External Lobby and Great Hall West/East Entrances.
- Mechanical Equipment:** Numerous Air Handling Units (AHU), Air Systems (ASH), and Pipes are labeled throughout the plan.
- Greyed-Out Areas:** Specific areas are marked as 'GREYED AREAS NOT INCLUDED IN THE SCOPE'.

Scale: 1:100

- Existing non-original metal and blockwork partitions within lobby space

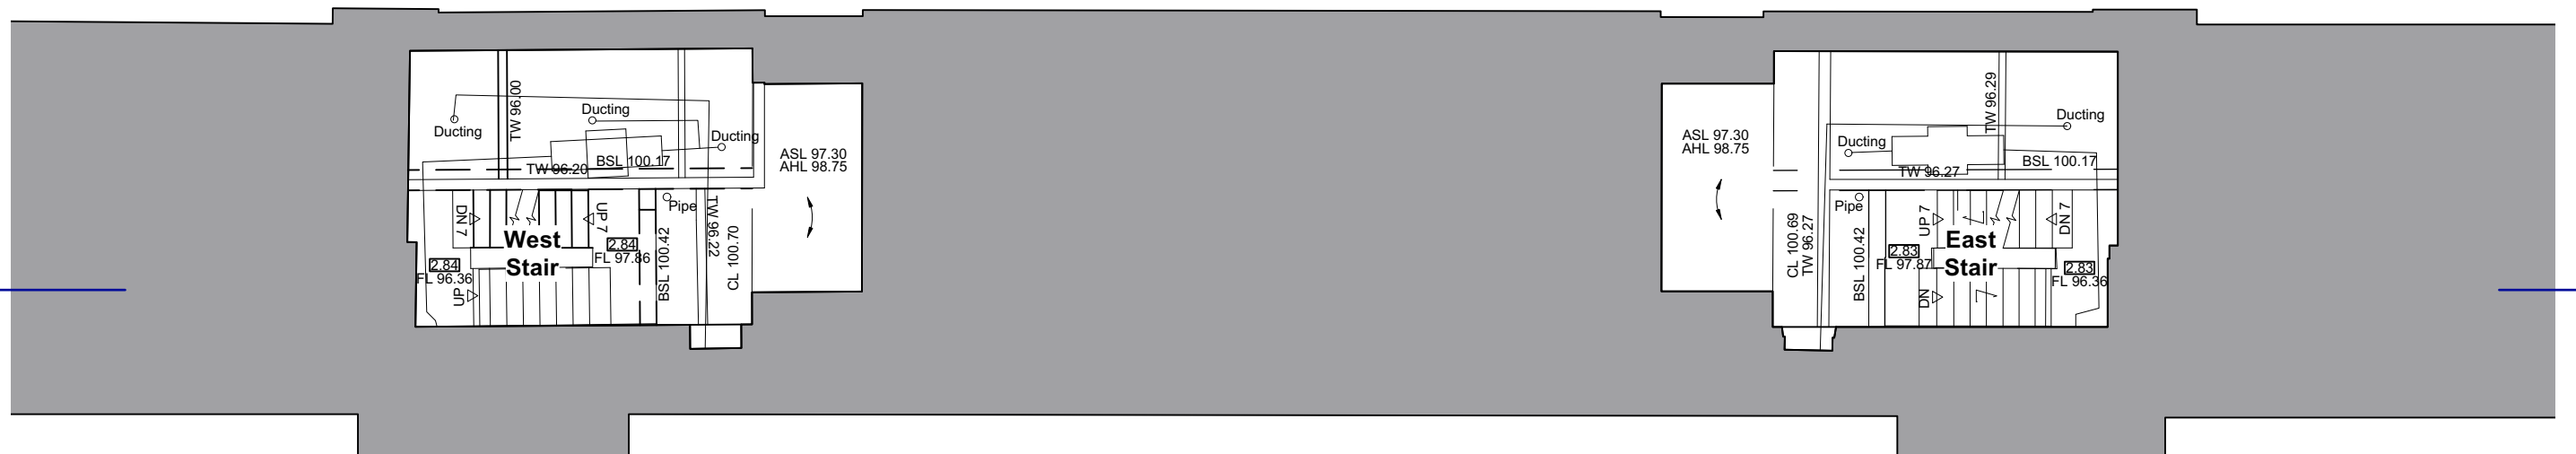

Scale: 1:100

DRAWING STATUS:

NOT PLANNING AND LBC

DO NOT SCALE THIS DRAWING

BURRELL FOLEY FISCHER

ARCHITECTS AND URBAN DESIGNERS

STUDIO 9 - 14 SOUTHGATE ROAD - LONDON - N1 3LY

TEL : 020 7620 6114

www.bff-architects.co.uk mail@bff-architects.co.uk

JOB:

ALEXANDRA PALACE SKYWALK ADVENTURE

FOR:

APPCT

AT:

ALEXANDRA PALACE way, N22 7AY

DRAWING TITLE:

Existing Ground Floor & Mezzanine Plans

DATE:

17.02.22

SCALE:

1:100 @A3

JOB NO:

BFF/1627

DRAWN BY:

GJ

CHECKED BY:

PM

DWG NO. (JOB-ORIG-BLDG-LVL-TYPE-ROLE-SHEET NO.-OF-REV.)

AP-SA-ZZ-ZZ-M2-A-0100 -P1

Copyright

P1

ISSUED FOR PLANNING & LBC

GJ/PM

12.04.23

REV:


NOTES:

BY/CHKD:


DATE:

Note: Drawings for Planning purposes only, all information to be confirmed on site and additional surveys commissioned where necessary.


KEY PLAN

 


THIS DRAWING IS BASED ON DIMENSIONAL SURVEY INFORMATION PROVIDED BY OTHERS. THE ARCHITECT CANNOT ACCEPT RESPONSIBILITY FOR THE ACCURACY OF THIS SURVEY OR THE INFORMATION. THIS DRAWING SHOULD BE READ IN CONJUNCTION WITH ALL RELEVANT DRAWINGS, SPECIFICATIONS, SCHEDULES AND OTHER CONTRACT INFORMATION ISSUED BY THE ARCHITECT, STRUCTURAL ENGINEER, SERVICES ENGINEER AND ANY OTHER CONSULTANT EMPLOYED OR RETAINED BY THE EMPLOYER IN RESPECT OF THESE WORKS. REPORT ANY DISCREPANCIES, CONFLICTS, ERRORS OR OMISSIONS TO THE CA AND SEEK DIRECTIONS BEFORE PROCEEDING. ONLY DRAWINGS SHOWN WITH STATUS 'CONSTRUCTION' ARE TO BE USED FOR CONSTRUCTION. IN THE CASE OF NEW WORKS, ALL DIMENSIONS SHOWN ARE TO THE FACE OF MASONRY, THE CENTRE LINE OF STRUCTURAL STEEL MEMBERS, OR THE FINISHED FACE OF STUD PARTITIONS, UNLESS NOTED OTHERWISE. CONFIRM ALL DIMENSIONS AND LEVELS ON SITE PRIOR TO COMMENCING WORK. IF IN DOUBT ASK! DO NOT SCALE FROM THIS DRAWING. USE ONLY FIGURED DIMENSIONS. THIS DRAWING REMAINS THE COPYRIGHT OF BURRELL FOLEY FISCHER LLP

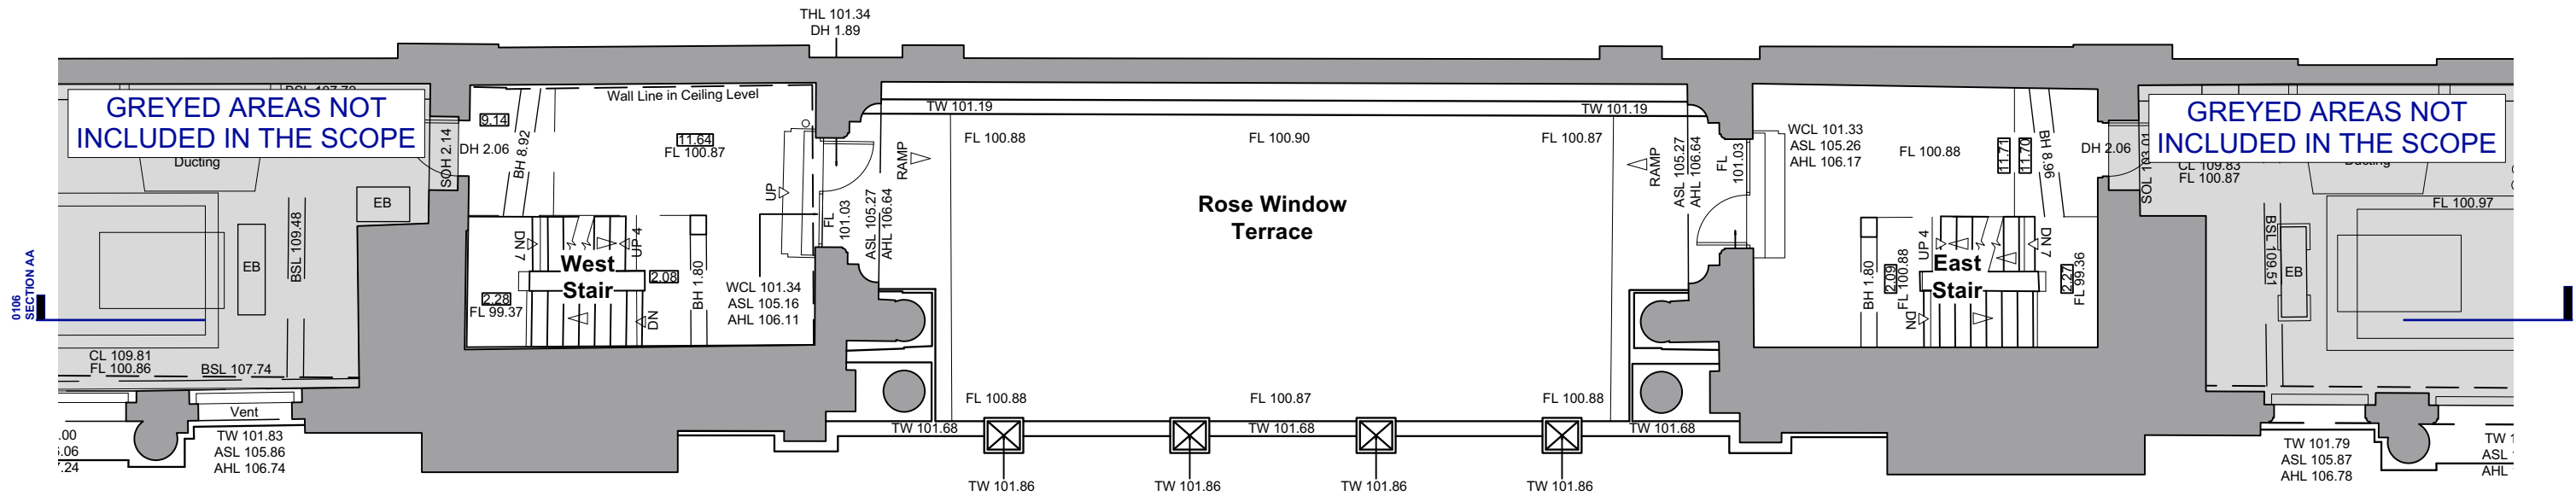


1 Existing Terrace Plan - Level 5
Scale: 1:100

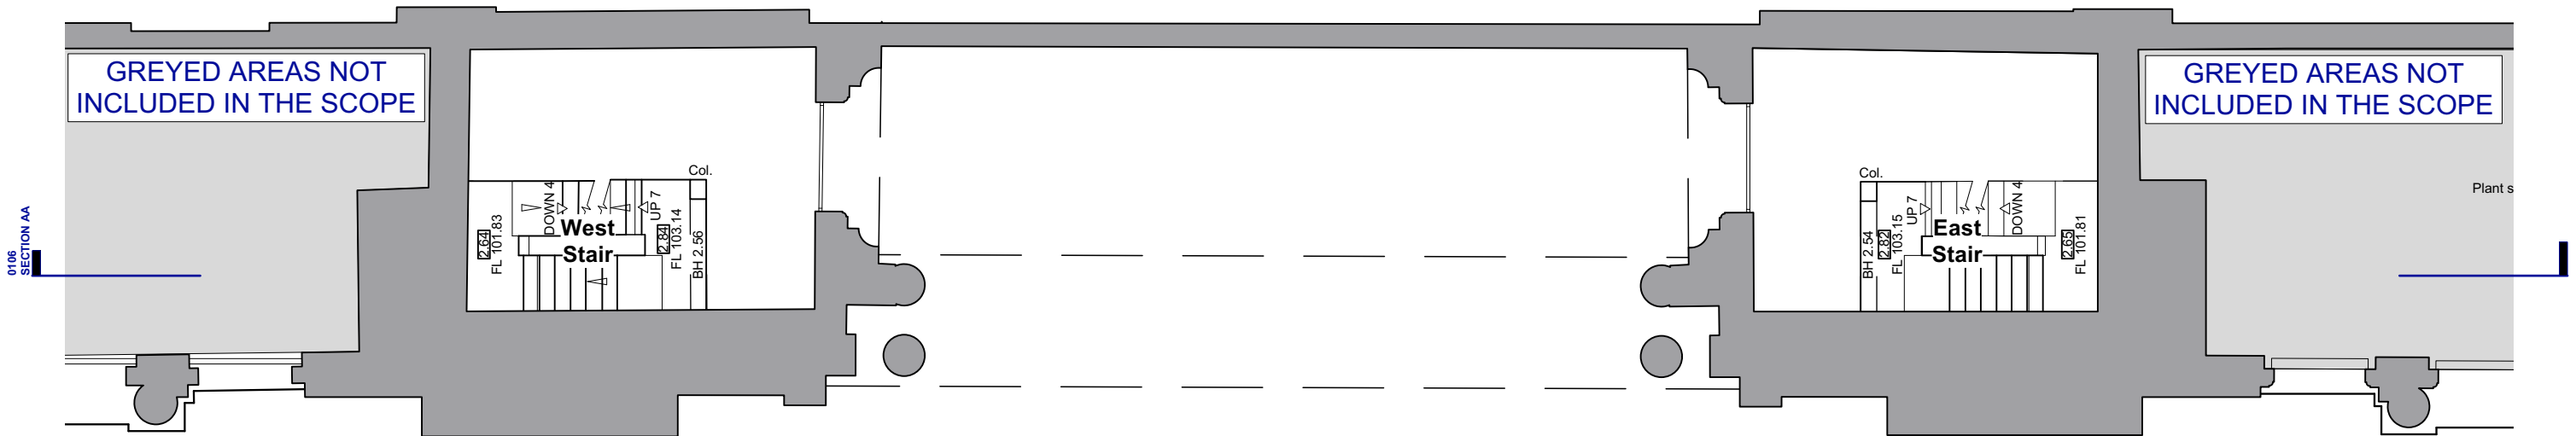


2 Existing Plan - Level 6
Scale: 1:100

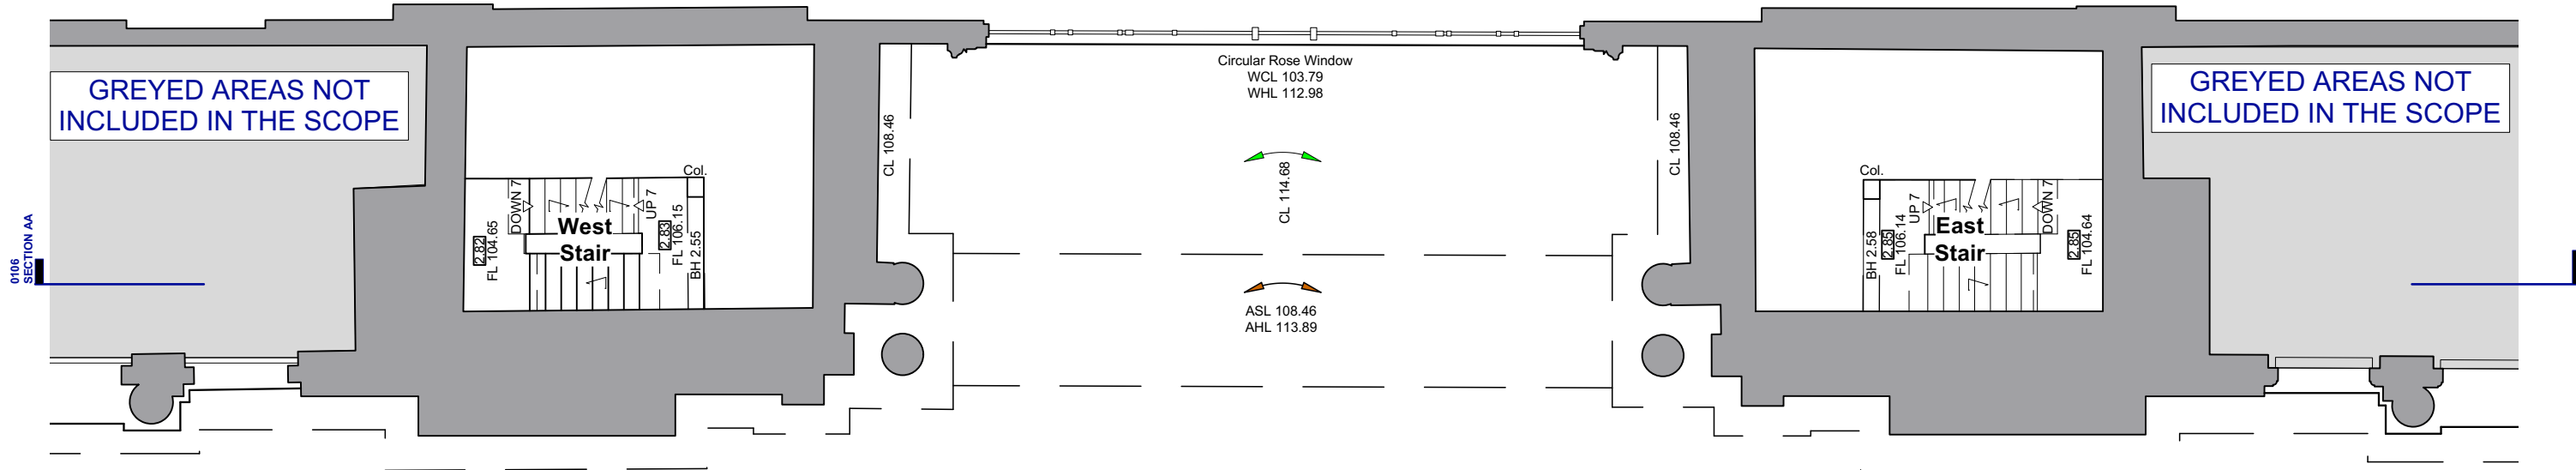


1 Existing Plan - Level 7
Scale: 1:100

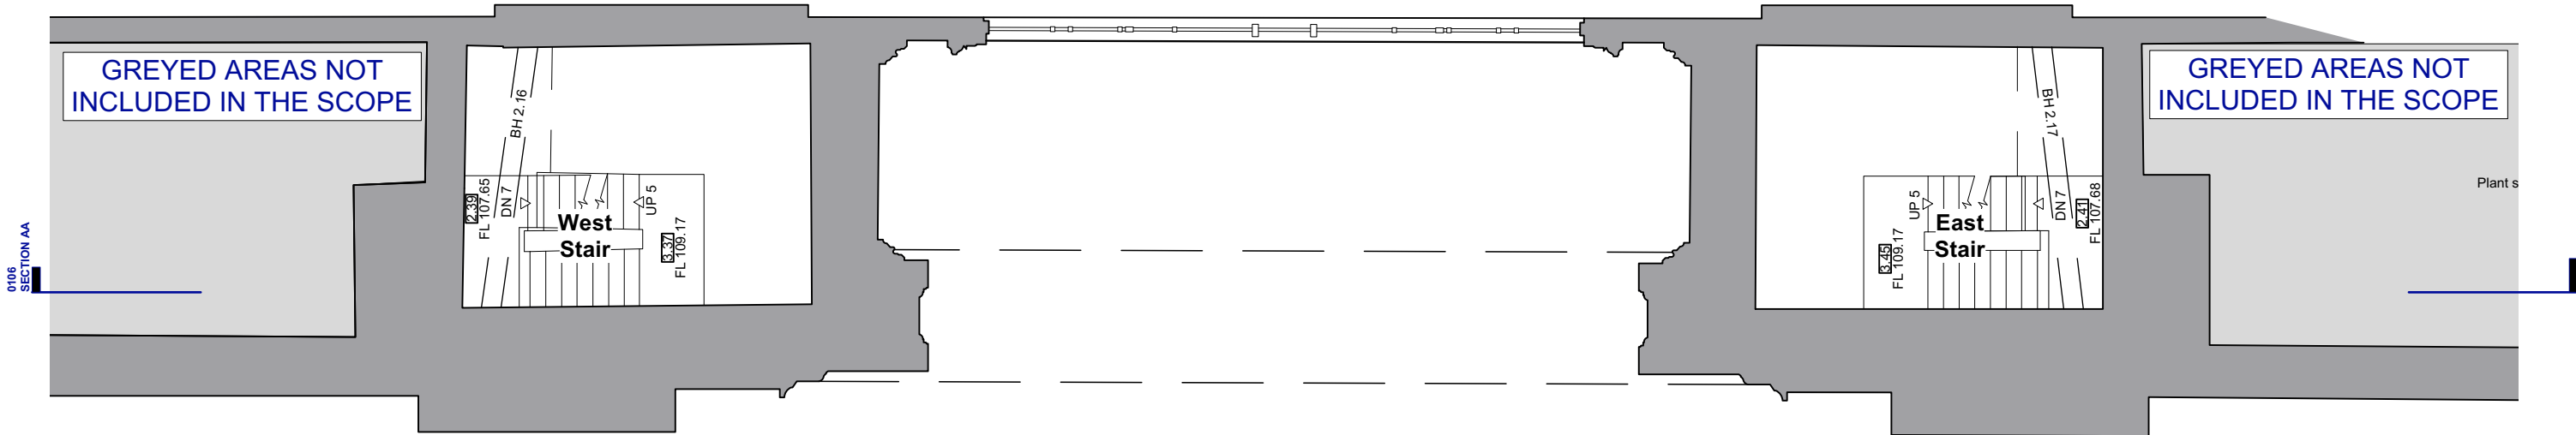


2 Existing Plan - Level 8
Scale: 1:100

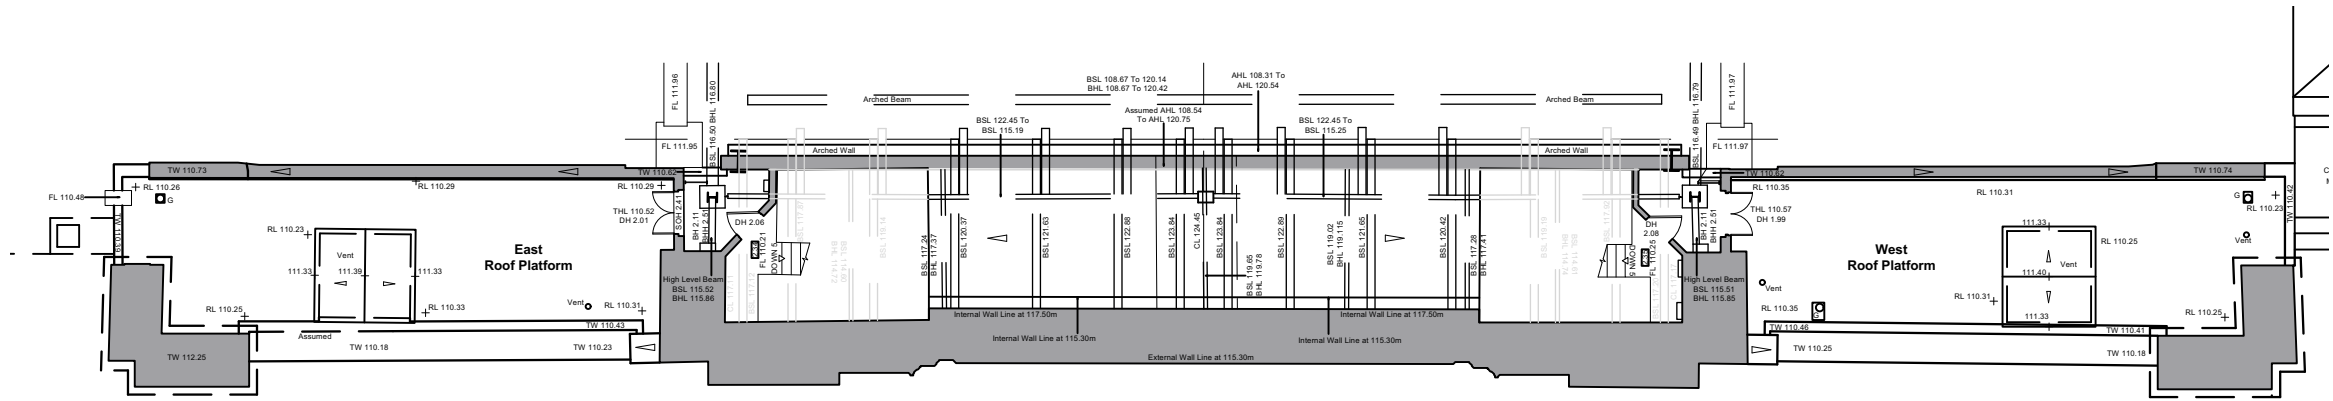


1 Existing Plan - Level 9
Scale: 1:200

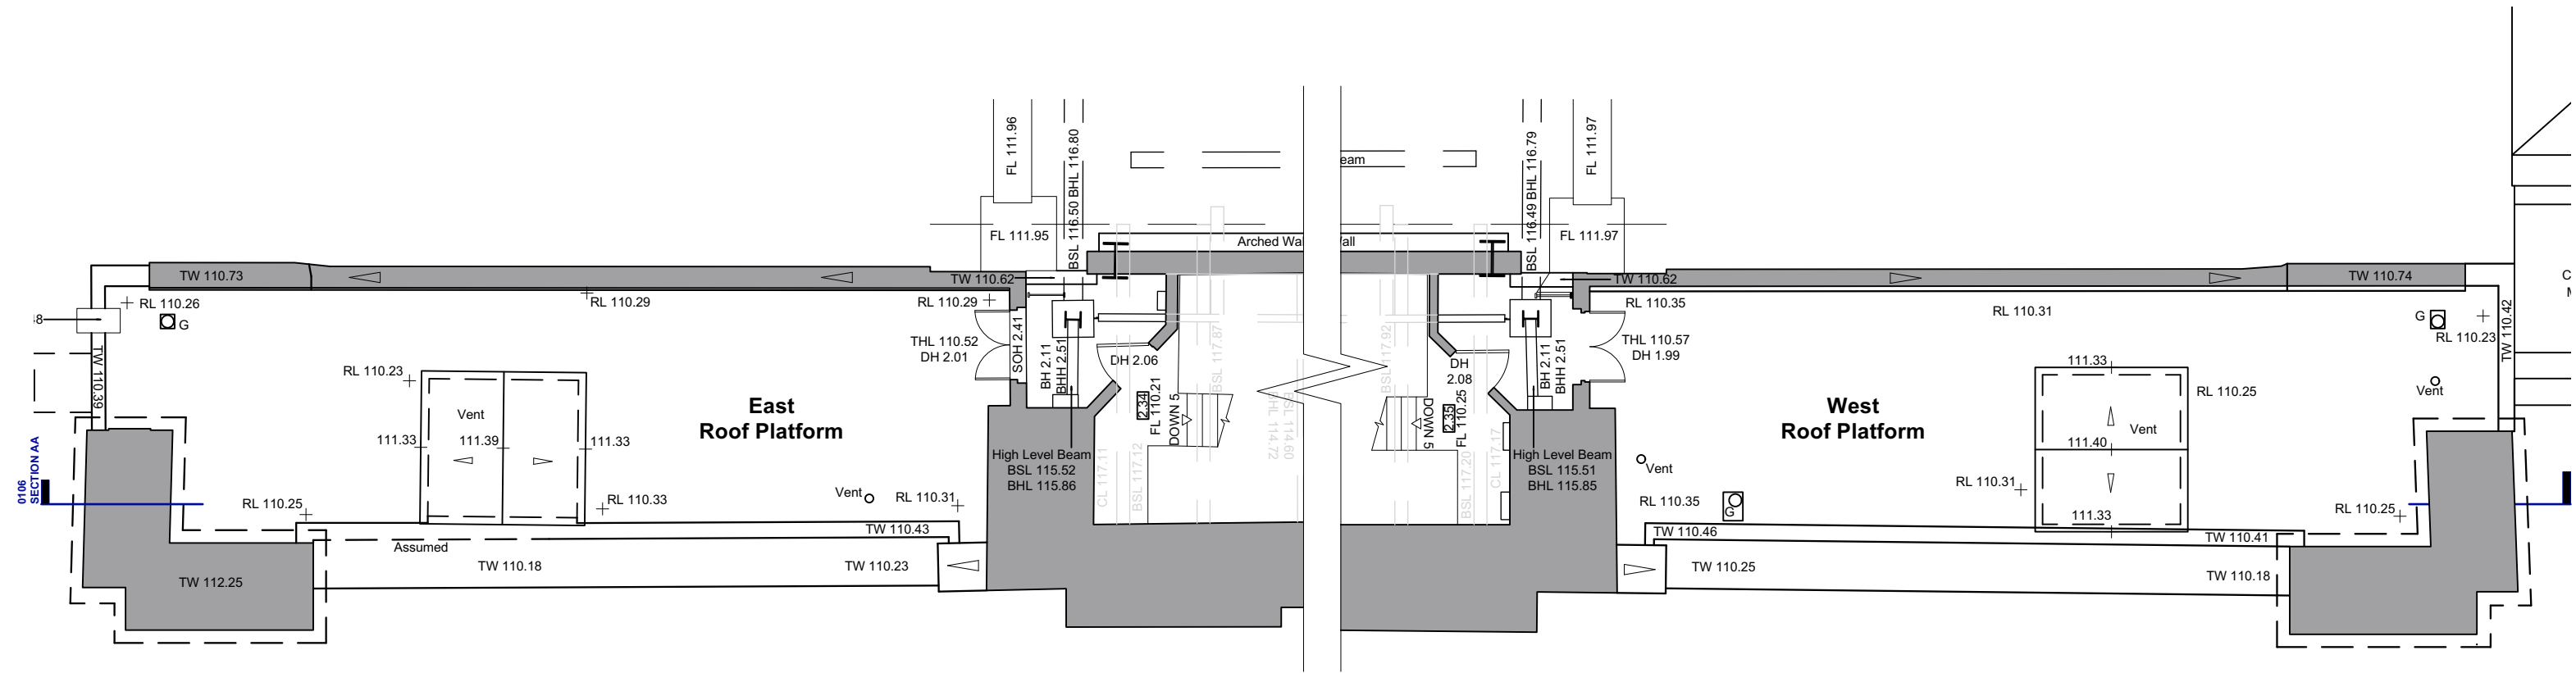


2 Existing Plan - Level 9
Scale: 1:100

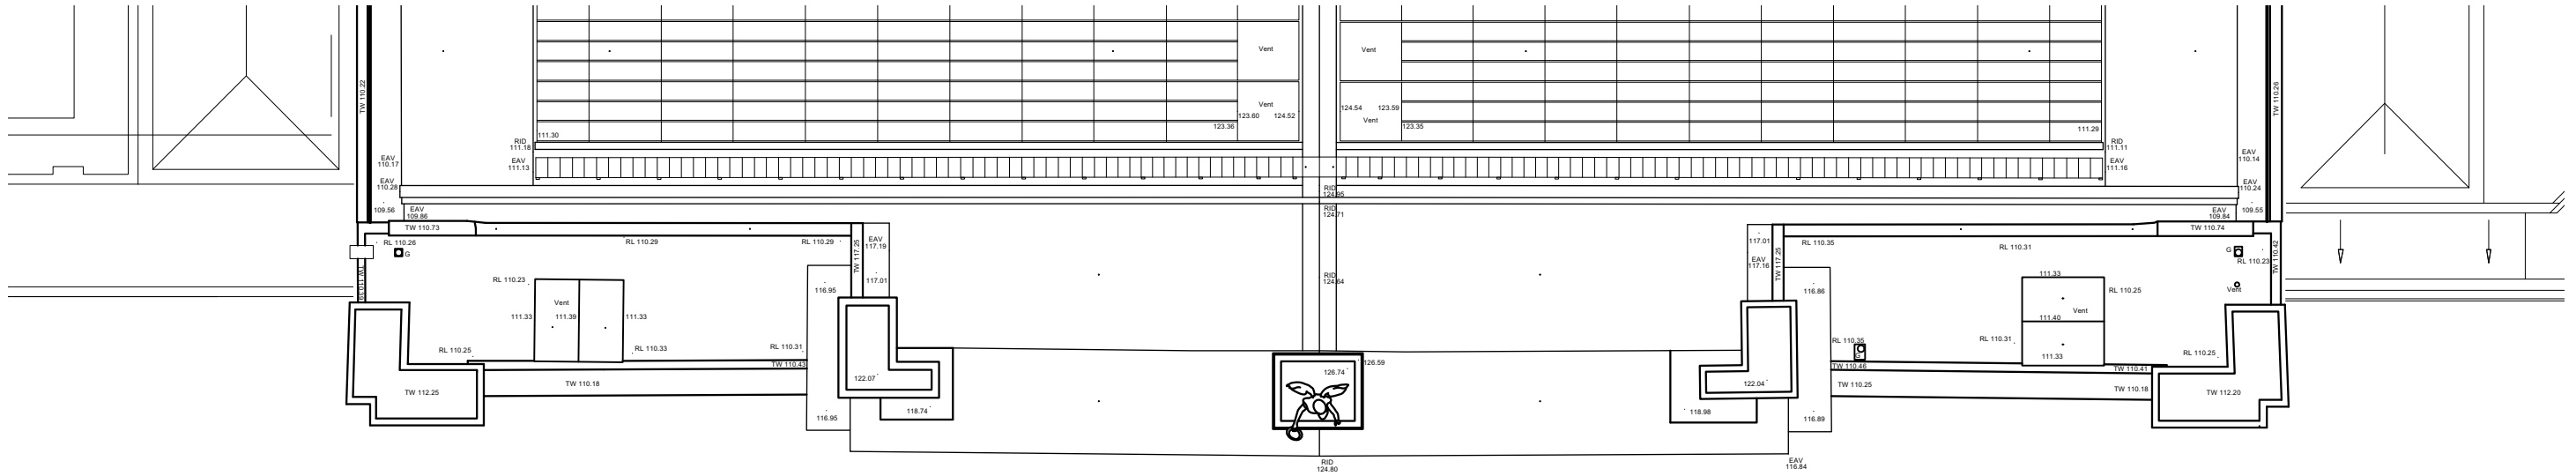


1 Existing Plan - Roof plan
Scale: 1:200

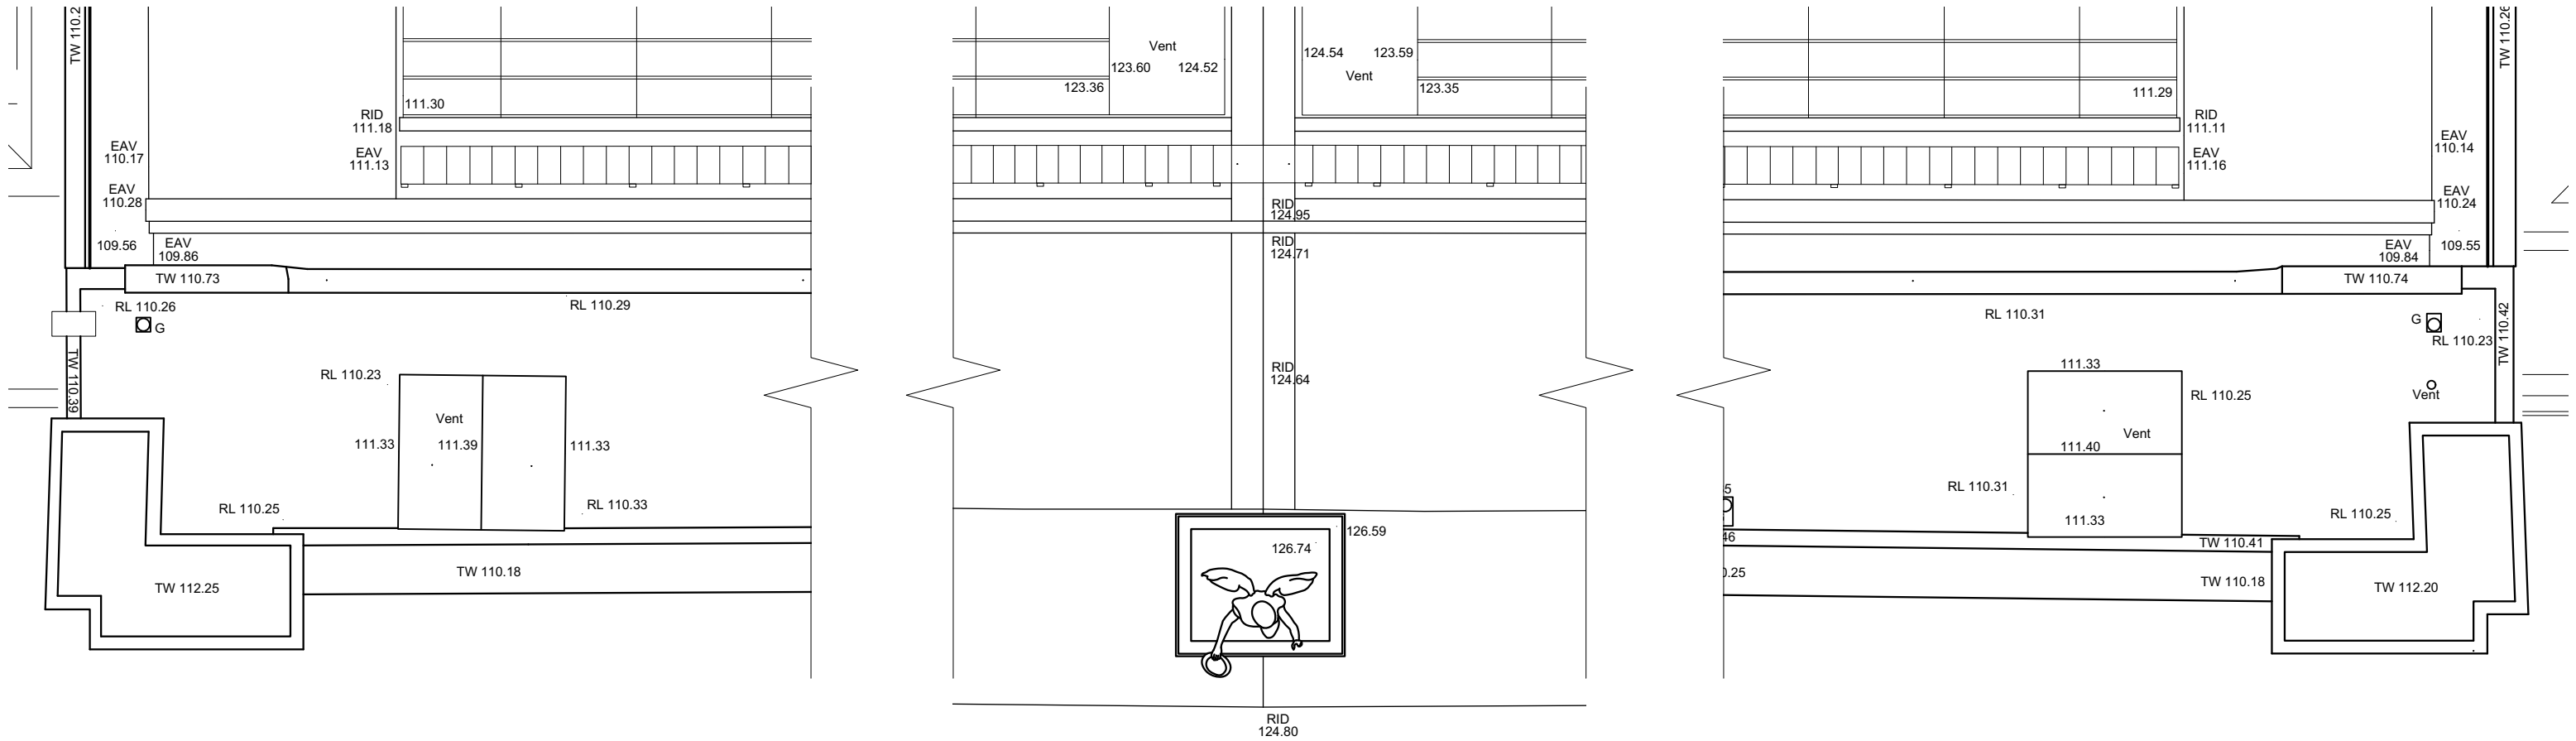

2 Existing Plan - Roof plan
Scale: 1:100

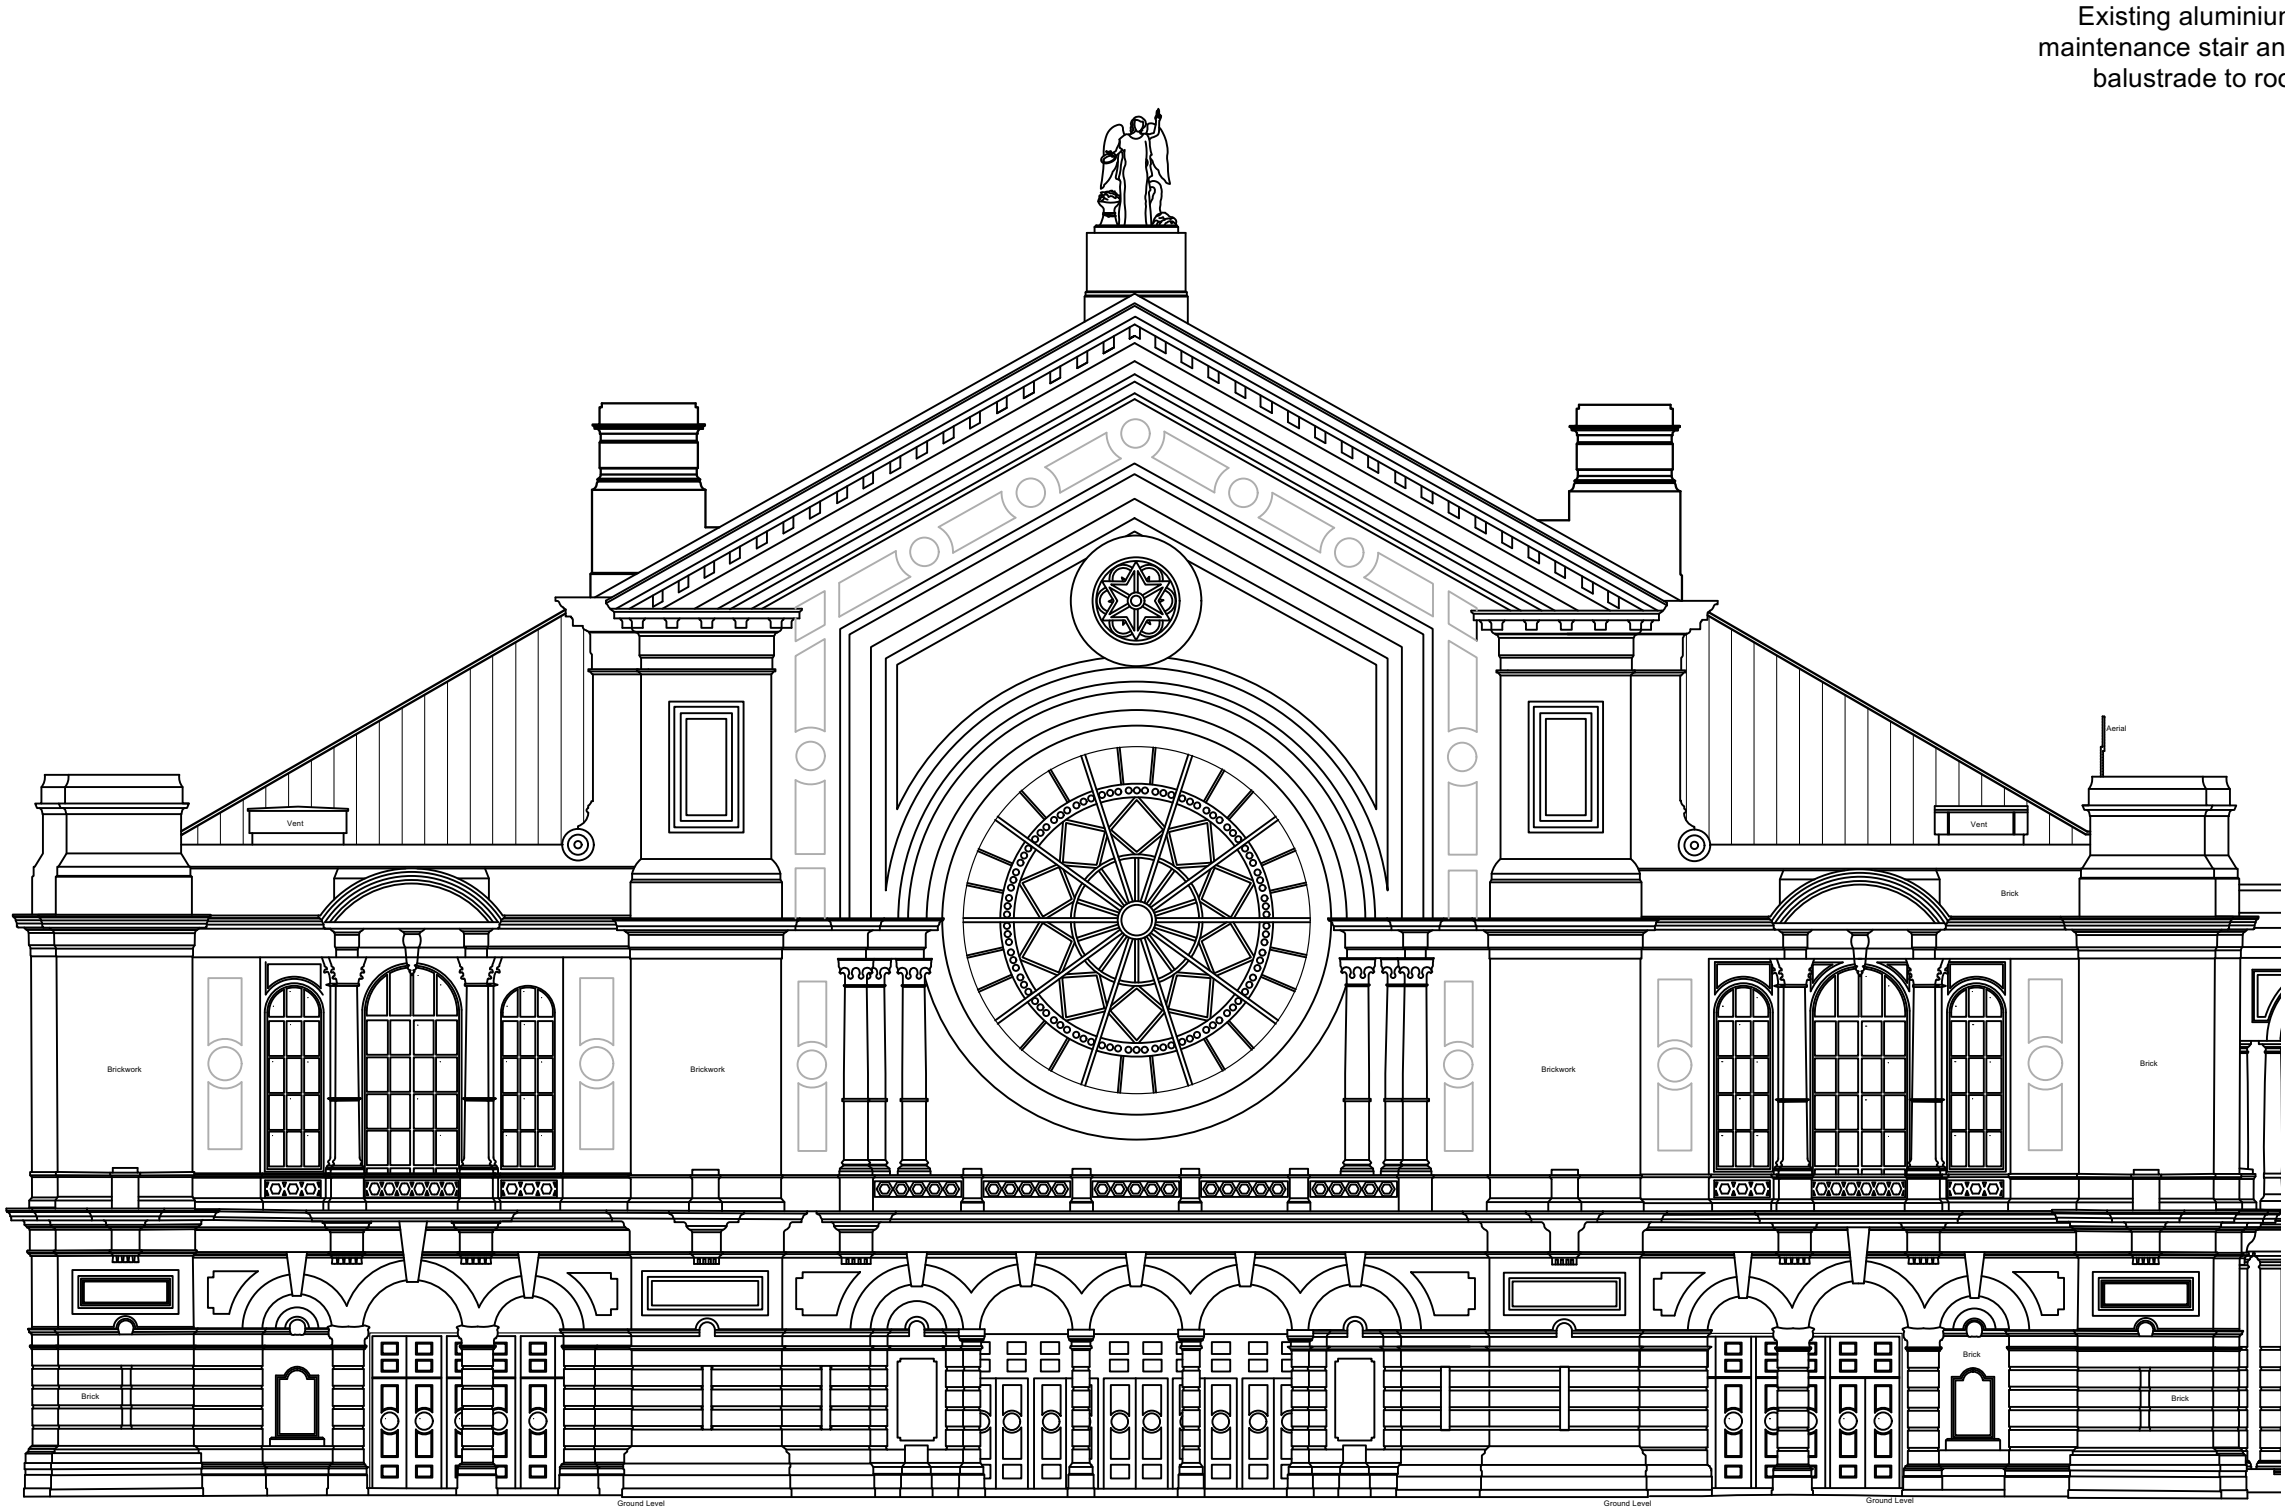



Existing aluminium
maintenance stair and
balustrade to roof

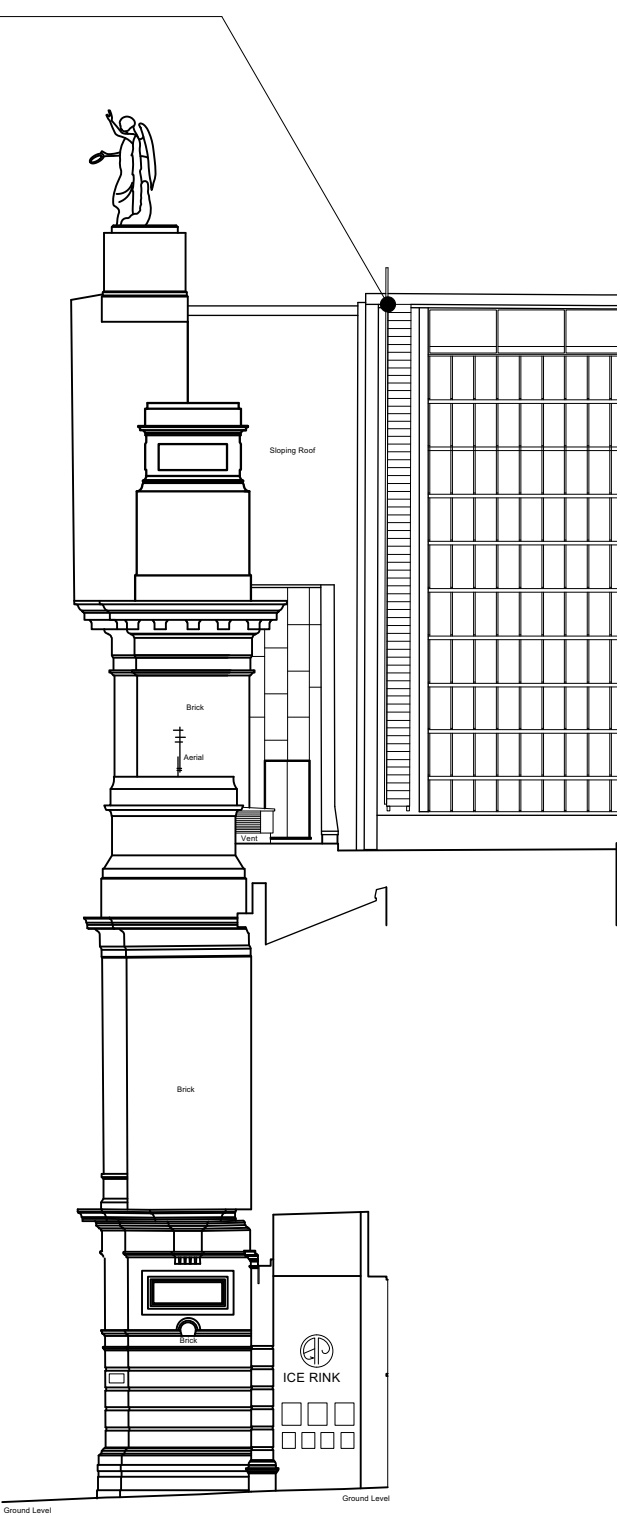

1 Existing South Elevation
Scale: 1:200

2 Existing Side Elevation
Scale: 1:200

Note: Drawings for Planning
purposes only, all information to
be confirmed on site and
additional surveys commissioned
where necessary.

 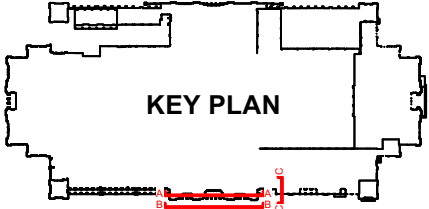

THIS DRAWING IS BASED ON DIMENSIONAL SURVEY INFORMATION PROVIDED BY OTHERS. THE ARCHITECT CANNOT ACCEPT RESPONSIBILITY FOR THE ACCURACY OF THIS SURVEY INFORMATION. THIS DRAWING SHOULD BE READ IN CONJUNCTION WITH ALL RELEVANT DRAWINGS, SPECIFICATIONS, SCHEDULES AND OTHER CONTRACT INFORMATION ISSUED BY THE ARCHITECT, STRUCTURAL ENGINEER, SERVICES ENGINEER AND ANY OTHER CONSULTANT EMPLOYED OR RETAINED BY THE EMPLOYER IN RESPECT OF THESE WORKS. REPORT ANY DISCREPANCIES, CONFLICTS, ERRORS OR OMISSIONS TO THE CA AND SEEK DIRECTIONS BEFORE PROCEEDING. ONLY DRAWINGS SHOWN WITH STATUS 'CONSTRUCTION' ARE TO BE USED FOR CONSTRUCTION. IN THE CASE OF NEW WORKS, ALL DIMENSIONS SHOWN ARE TO THE FACE OF MASONRY, THE CENTRE LINE OF STRUCTURAL STEEL MEMBERS, OR THE FINISHED FACE OF STUD PARTITIONS, UNLESS NOTED OTHERWISE. CONFIRM ALL DIMENSIONS AND LEVELS ON SITE PRIOR TO COMMENCING WORK. IF IN DOUBT ASK! DO NOT SCALE FROM THIS DRAWING; USE ONLY FIGURED DIMENSIONS. THIS DRAWING REMAINS THE COPYRIGHT OF BURRELL FOLEY FISCHER LLP

