




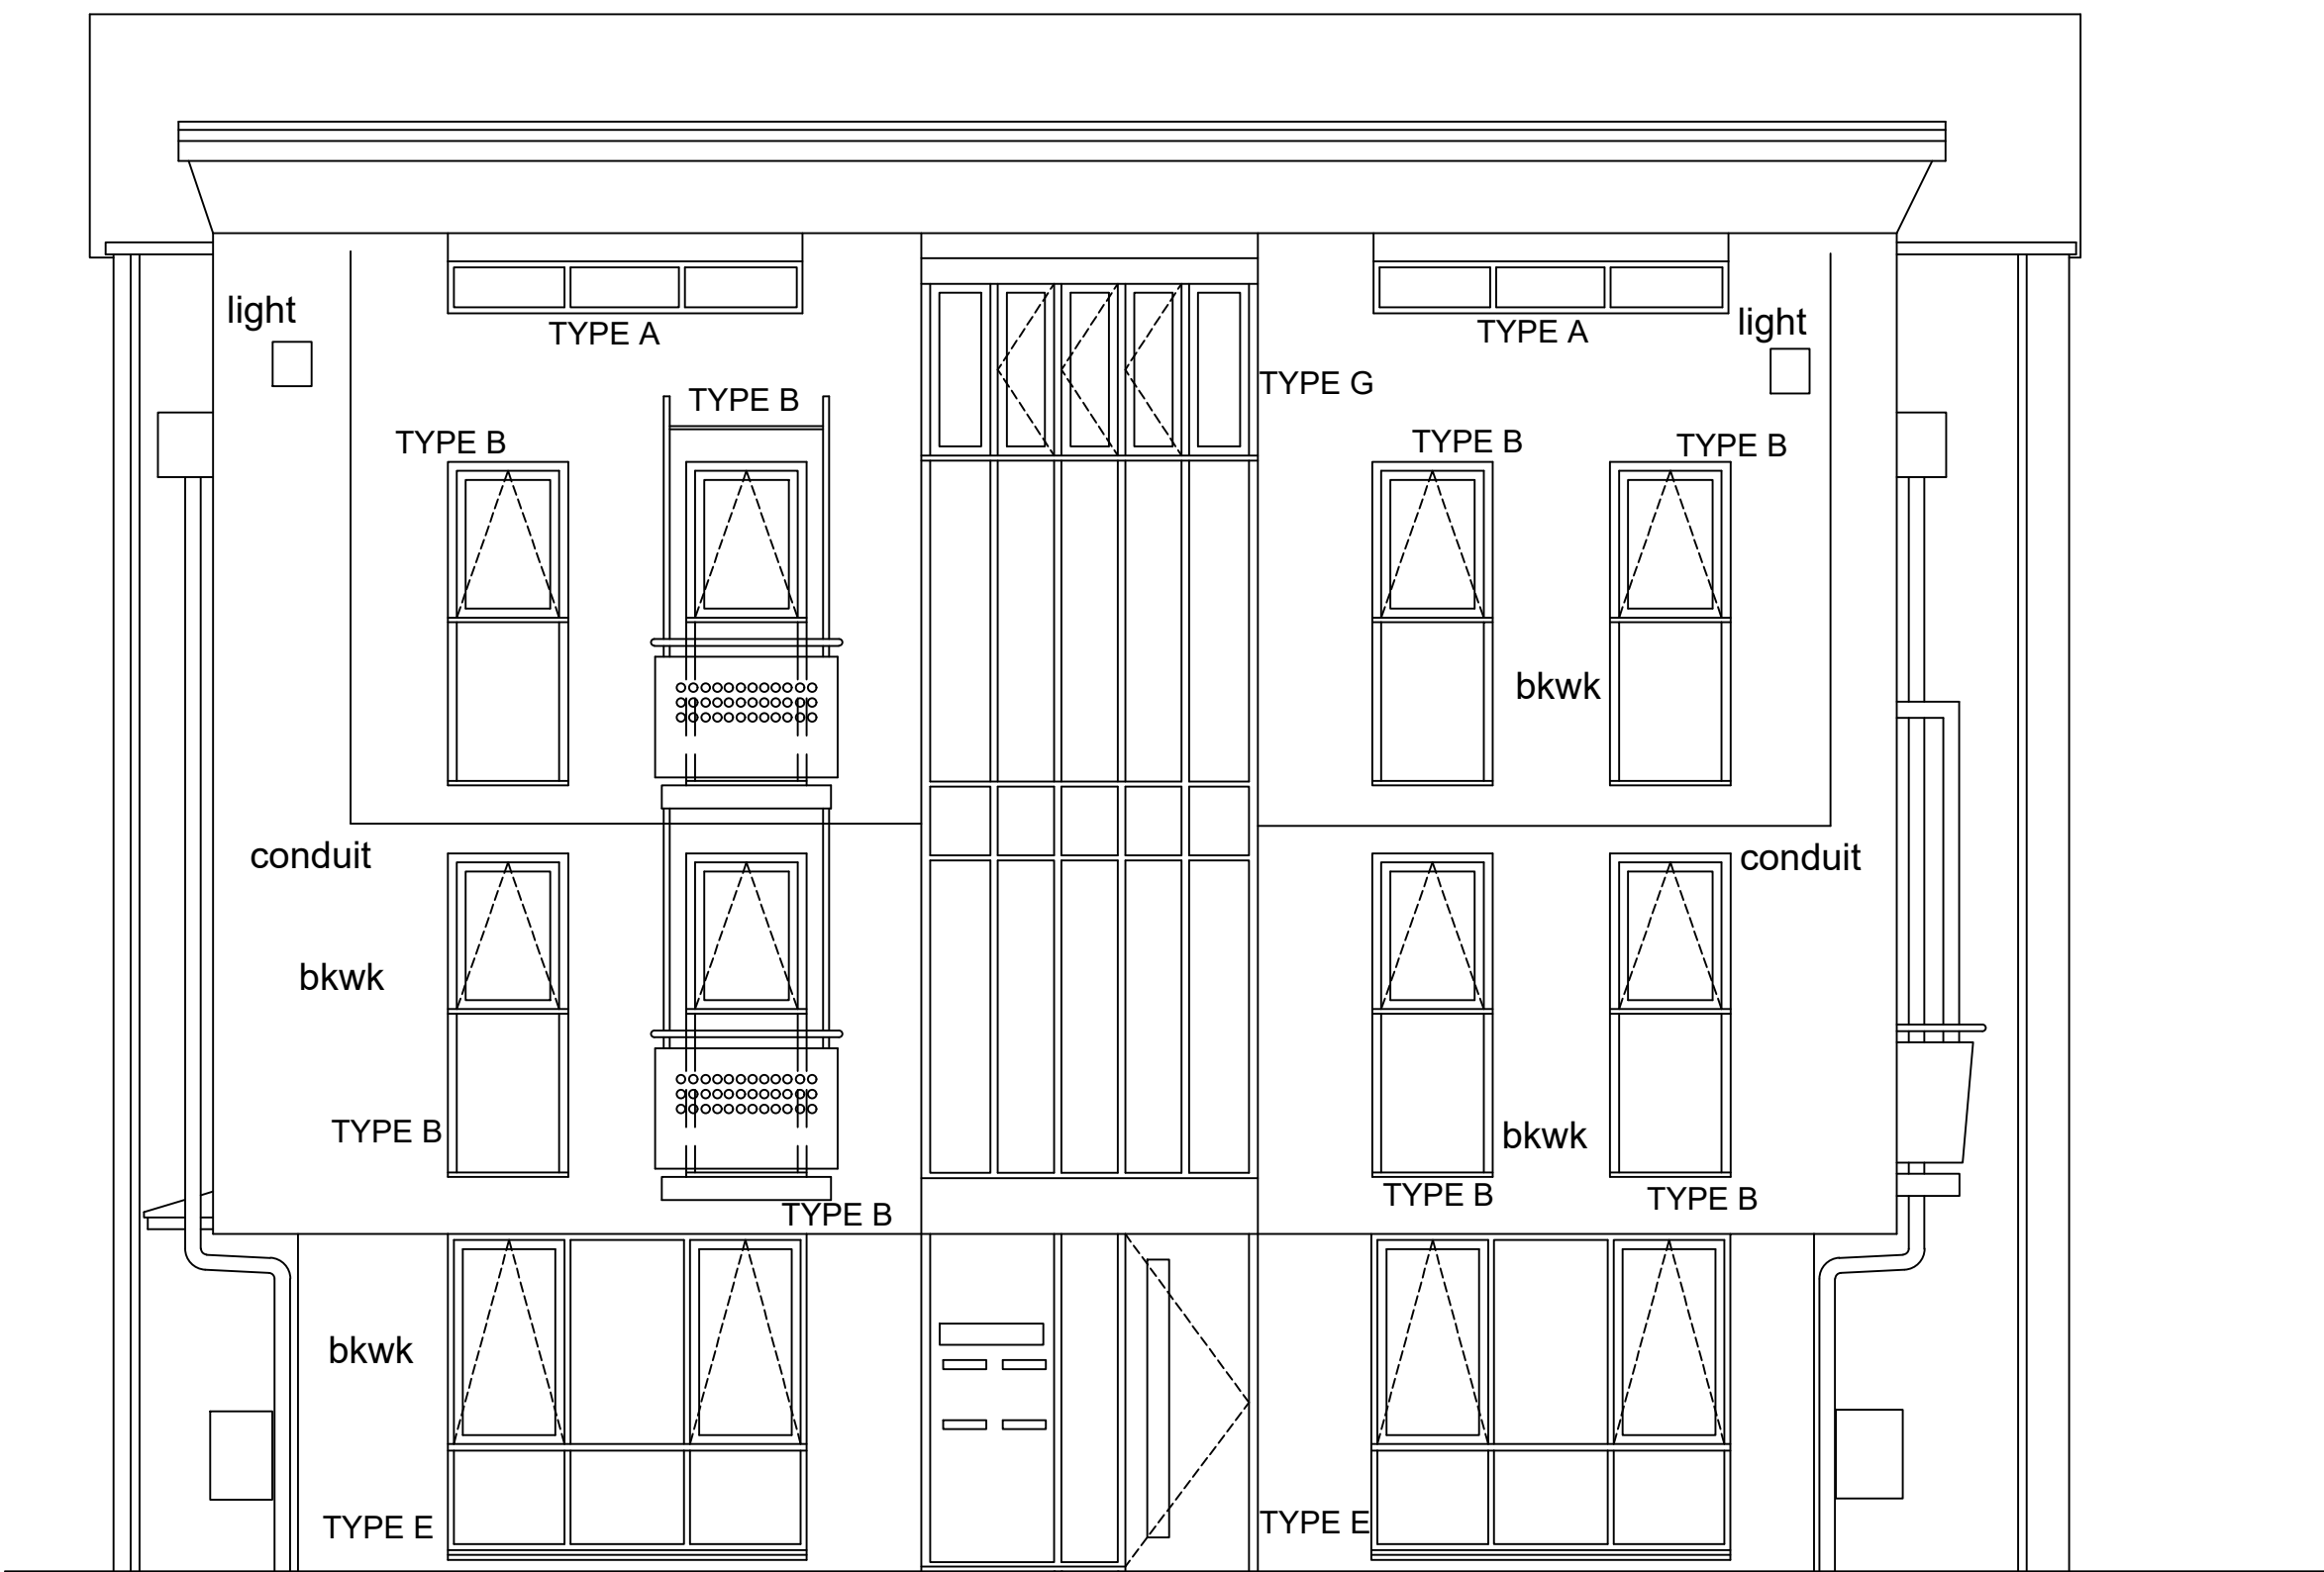


FRONT ELEVATION - 1:50

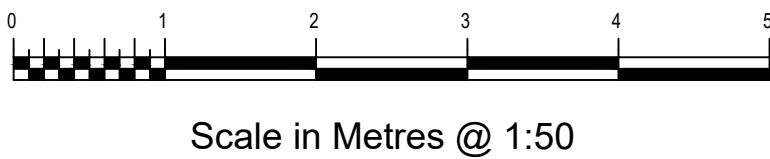


Scale in Metres @ 1:50

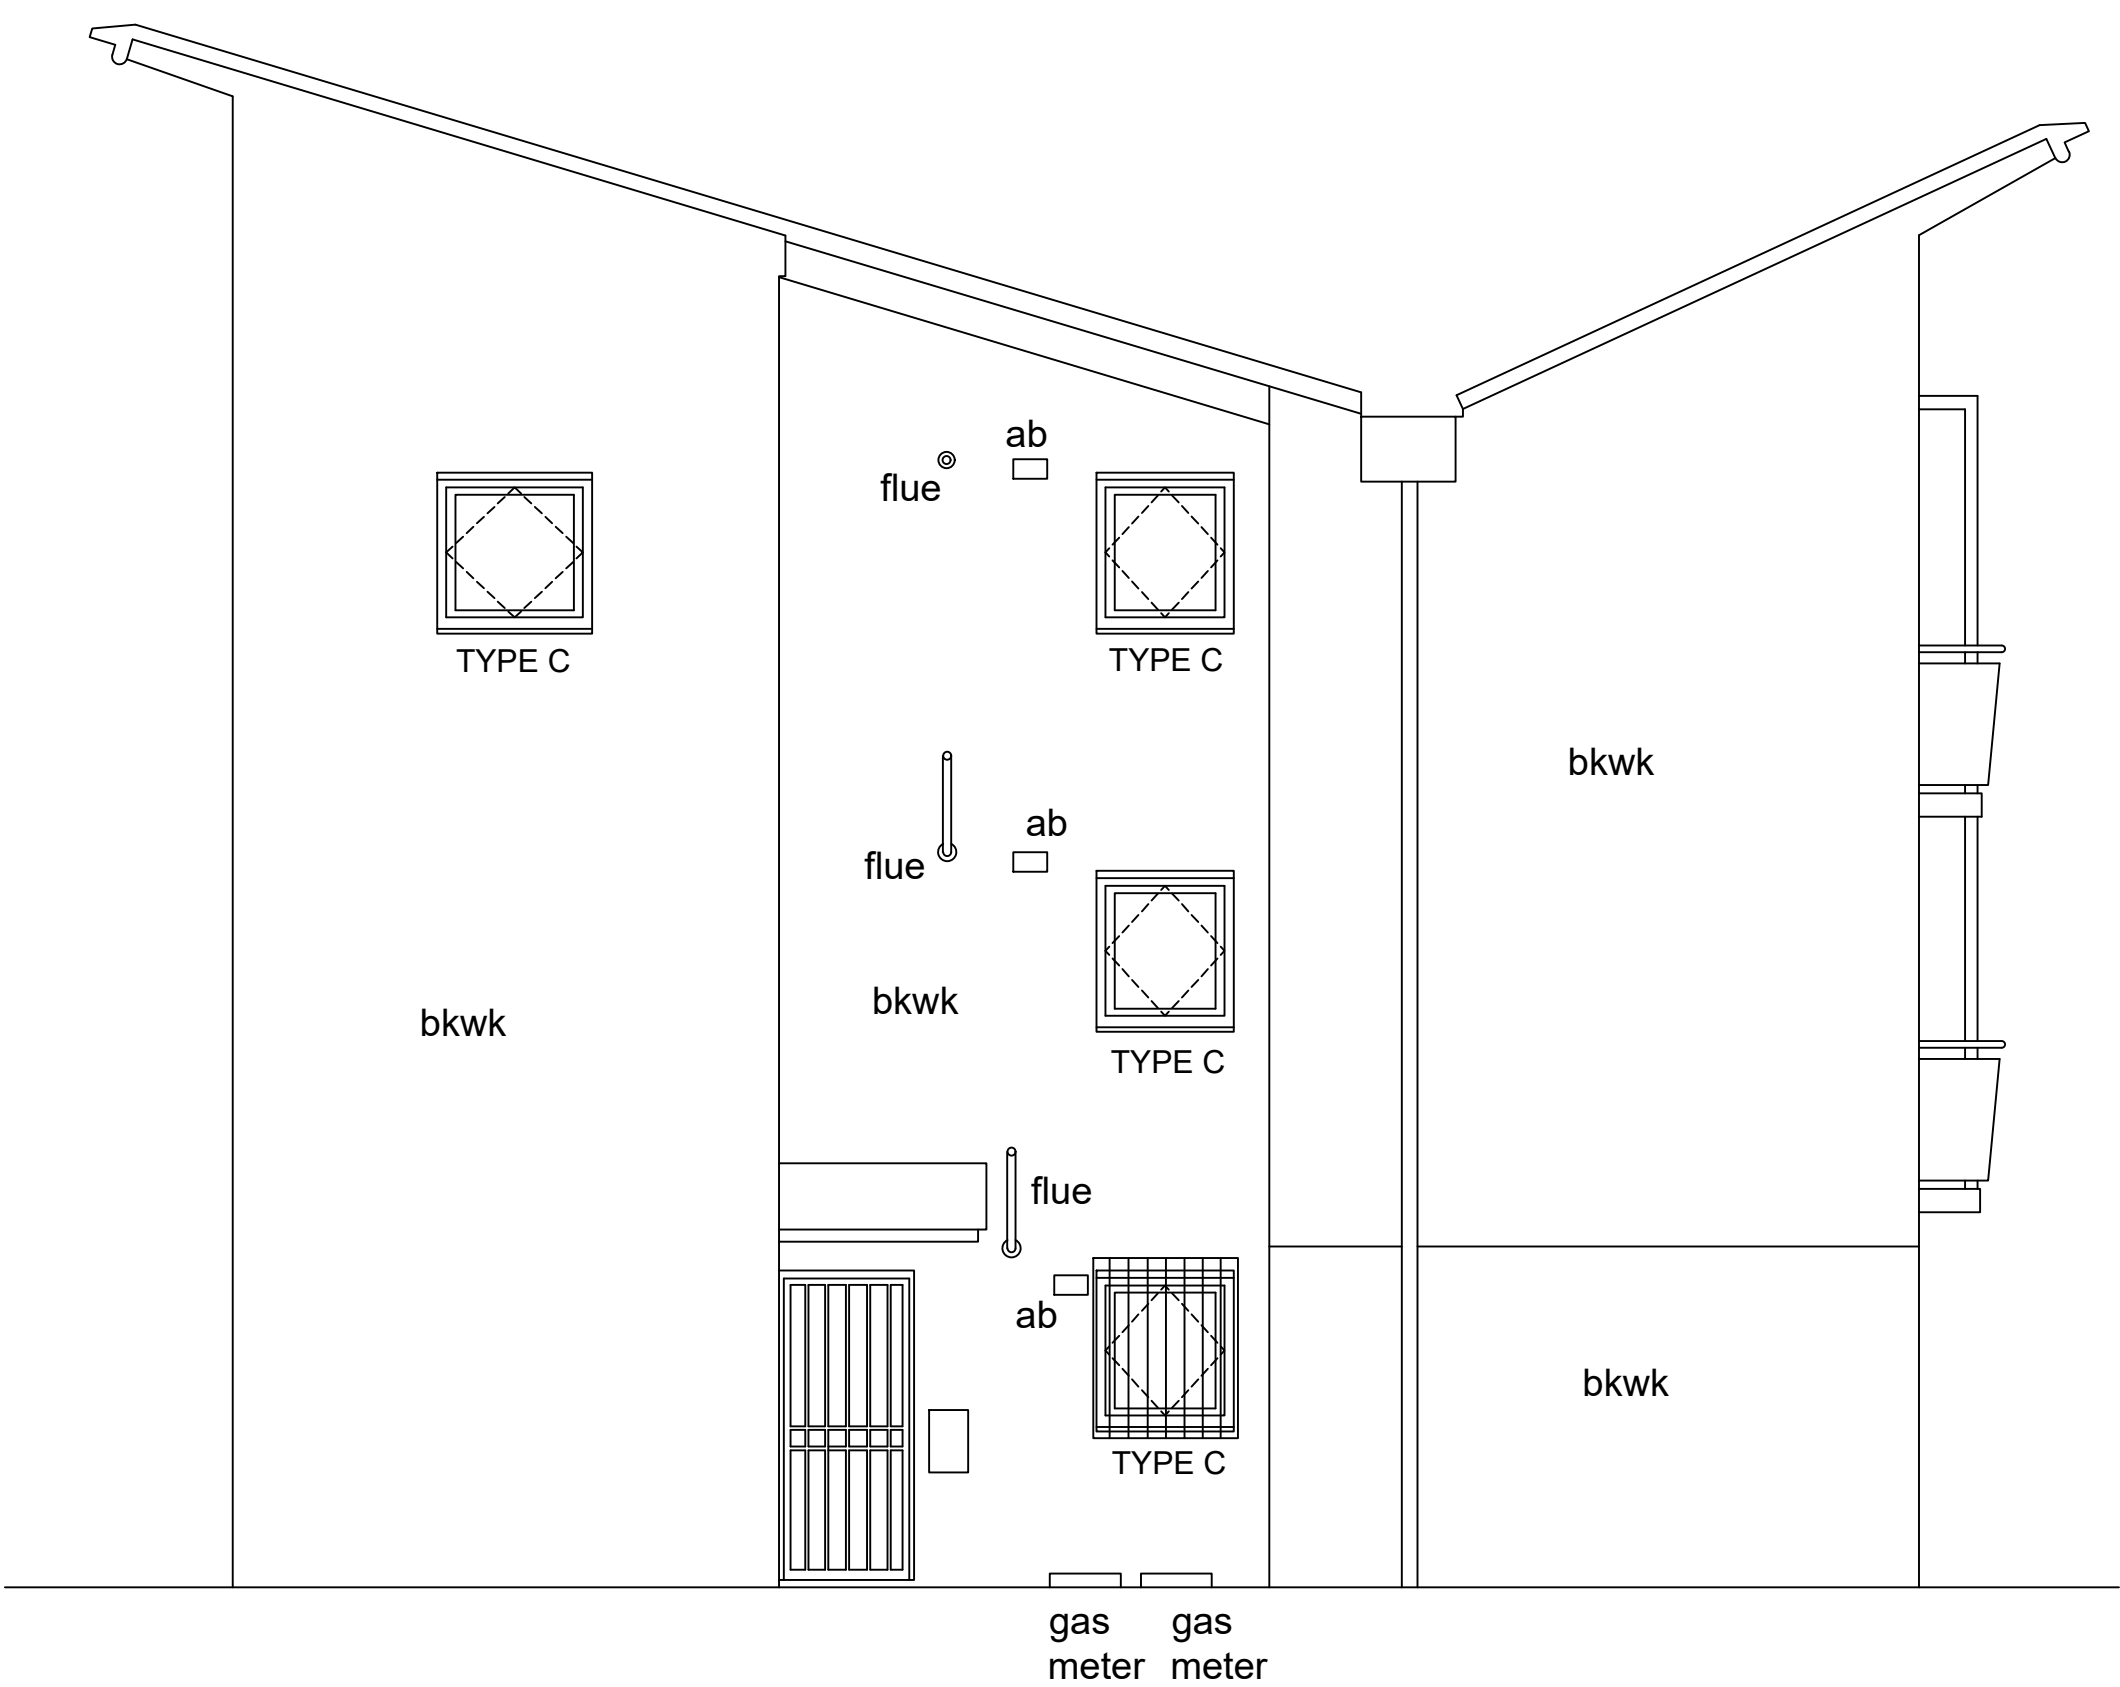


SIDE ELEVATION - 1:50

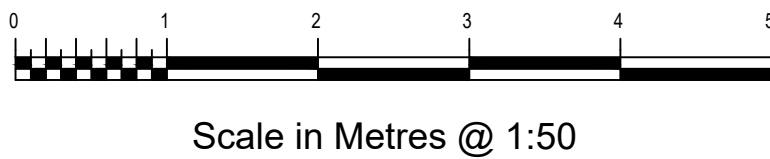


Scale in Metres @ 1:50

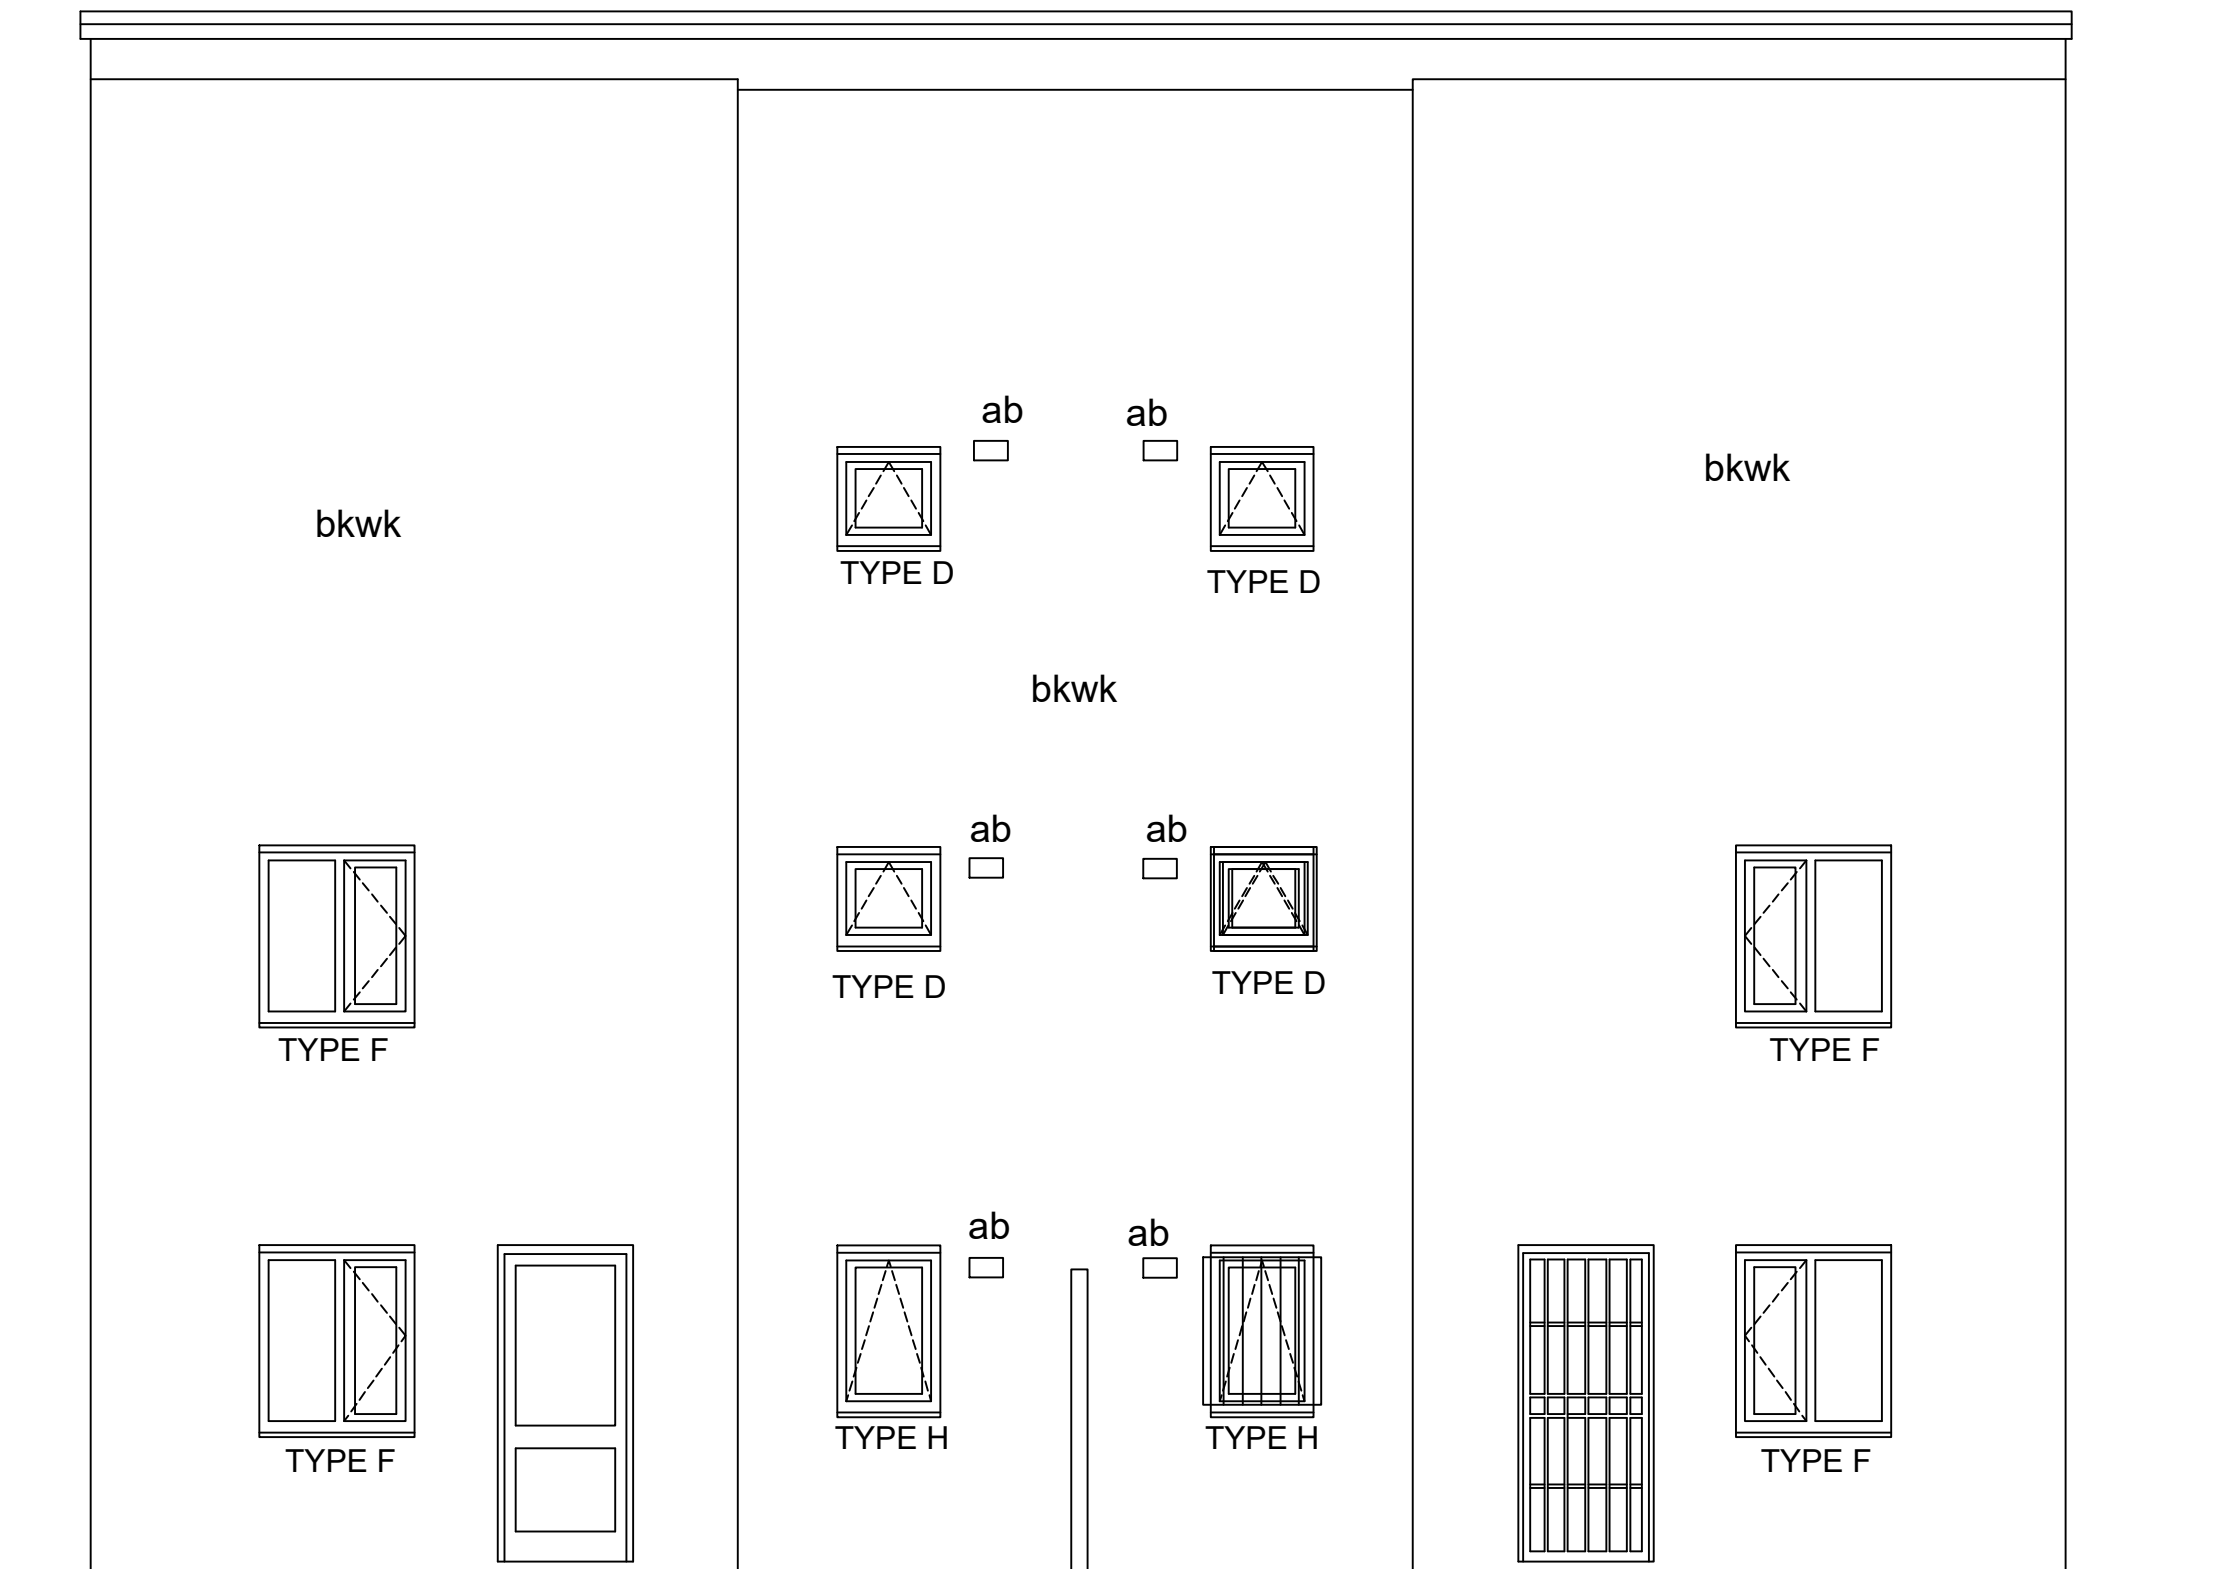

REAR ELEVATION - 1:50

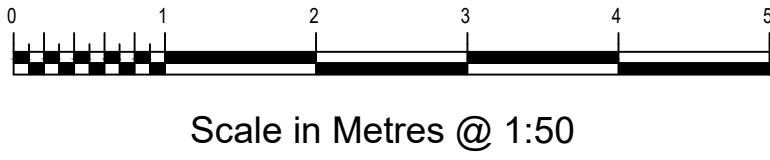

Scale in Metres @ 1:50

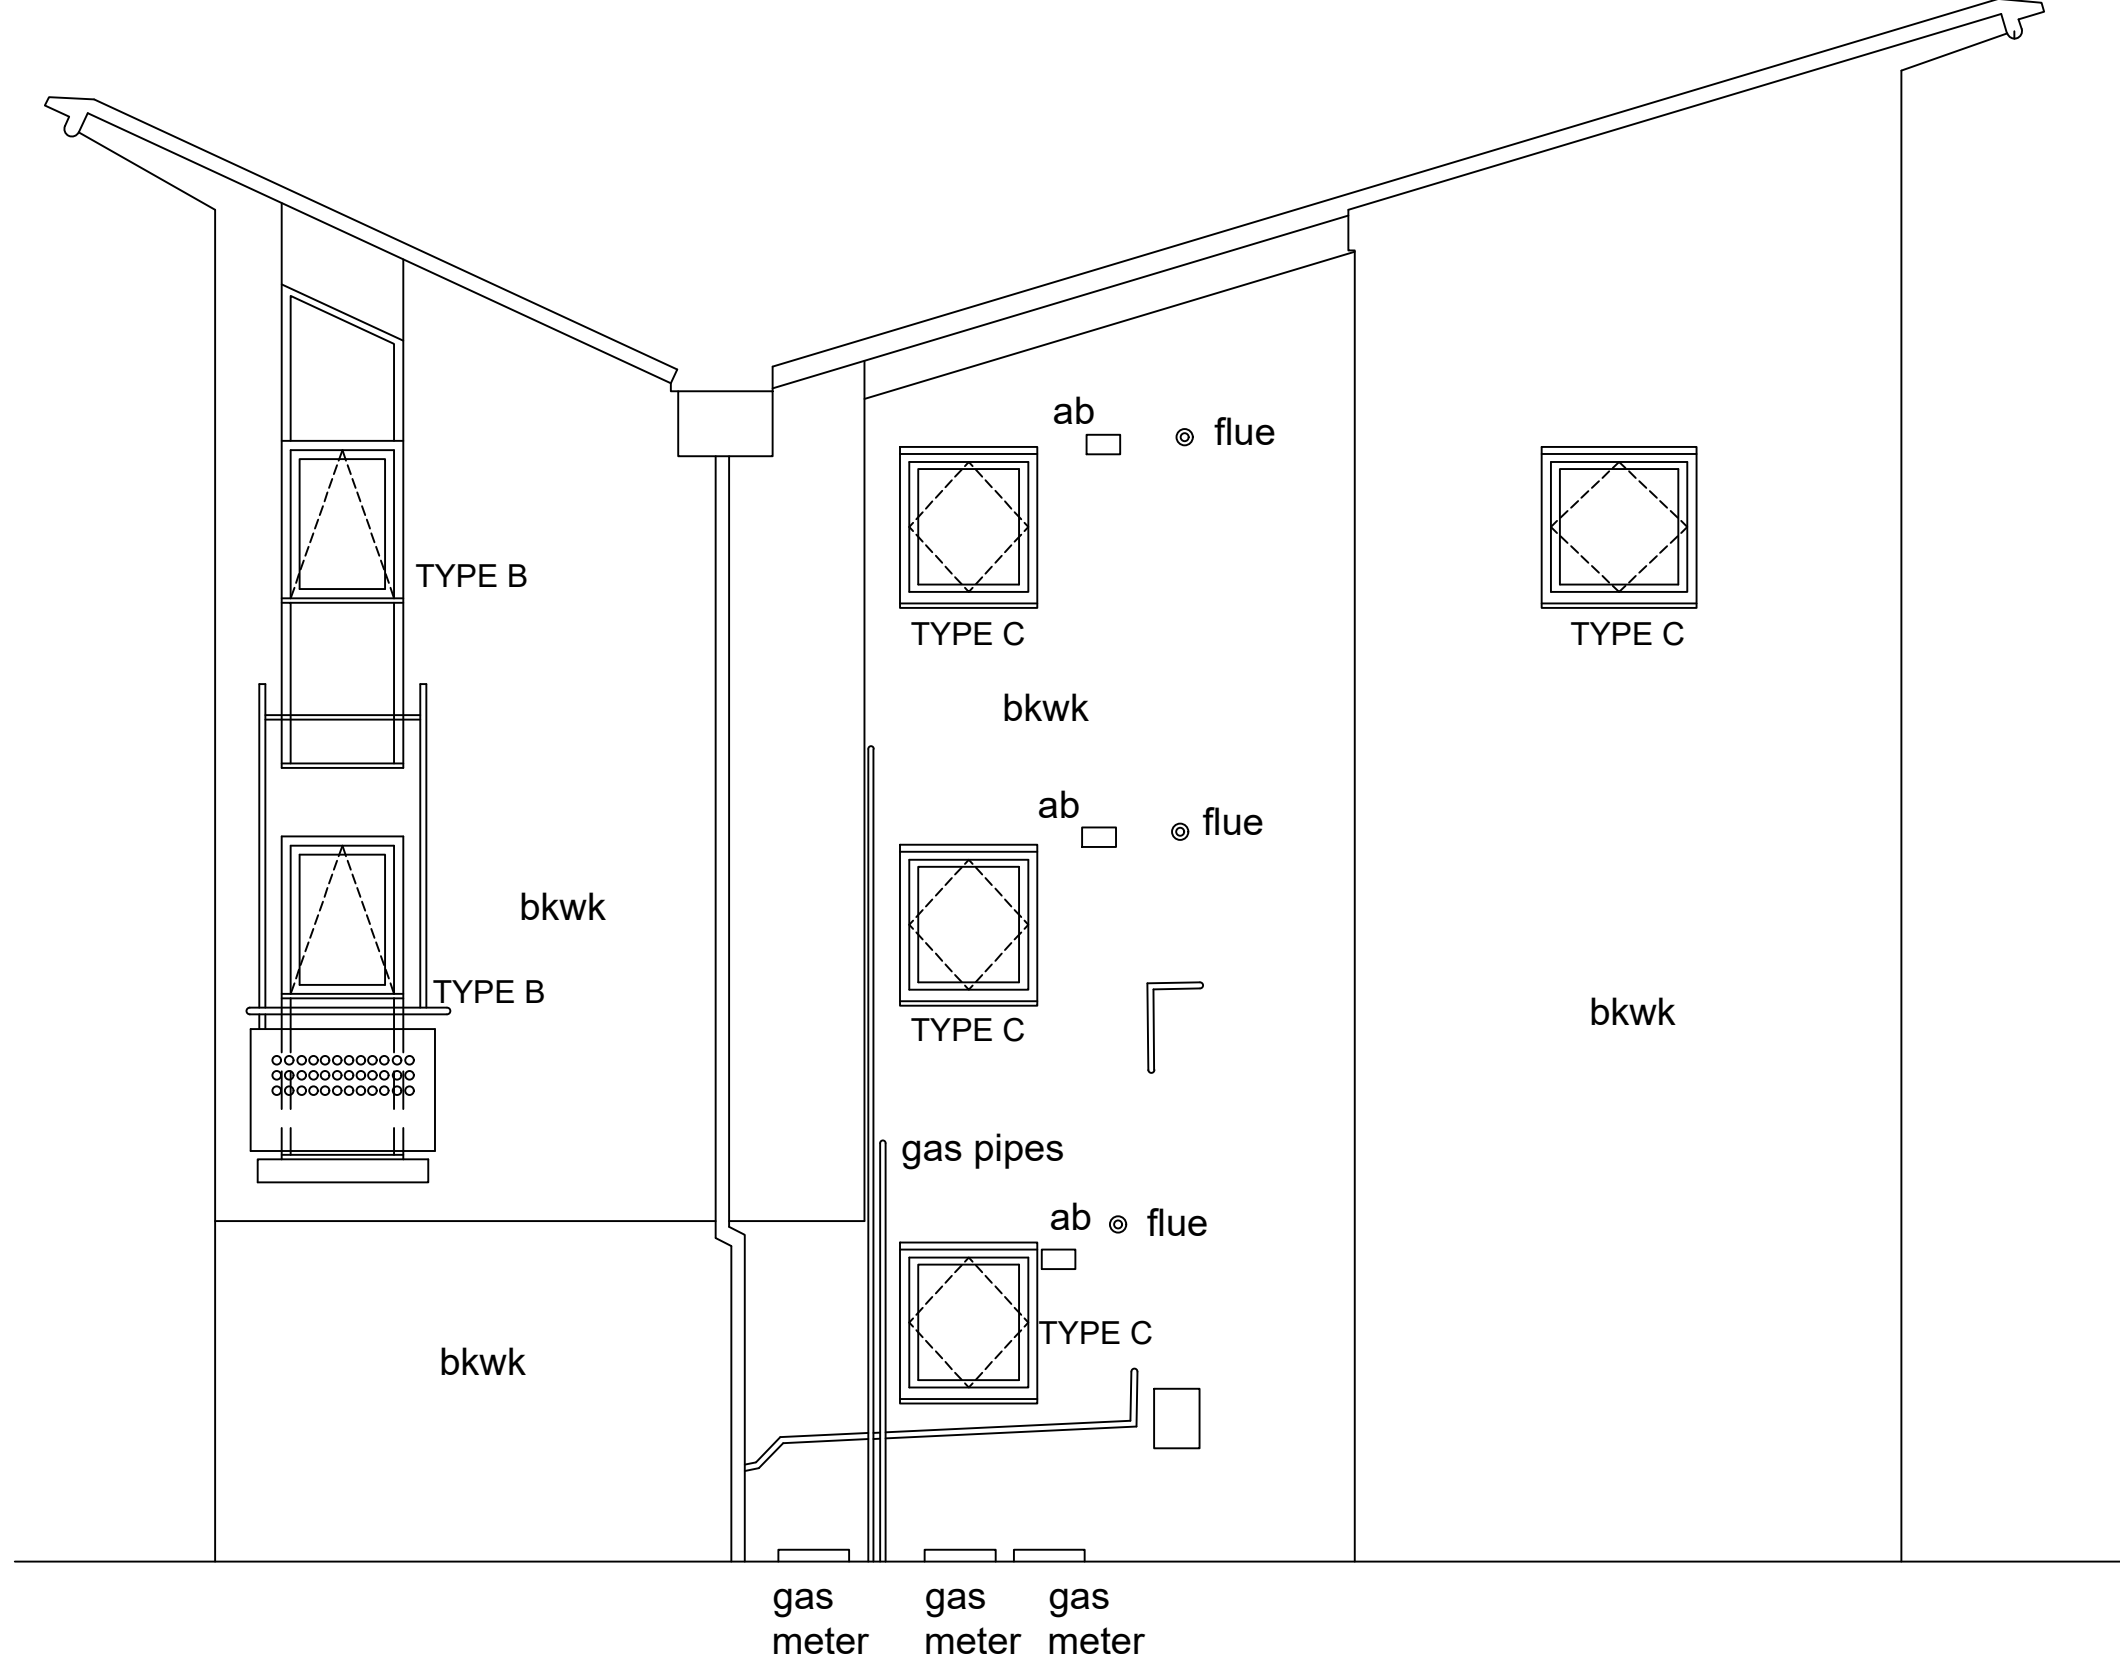

SIDE ELEVATION - 1:50



Scale in Metres @ 1:50

PROJECT Places for People			
TITLE Flat 1-6, Marley Close, London N15 3PY Proposed Elevations			
		Breyer Group PLC Faringdon Avenue Harold Hill, Essex RM3 8ST Tel. 01708 383500 Fax. 01708 383501	
CHECKED BY	DATE	APPROVED BY	DATE
DRN BY PL	SCALE 1:50@A1	DRAWING NUMBER BG-FXMC-101	REV —
DATE APRIL-2022			