


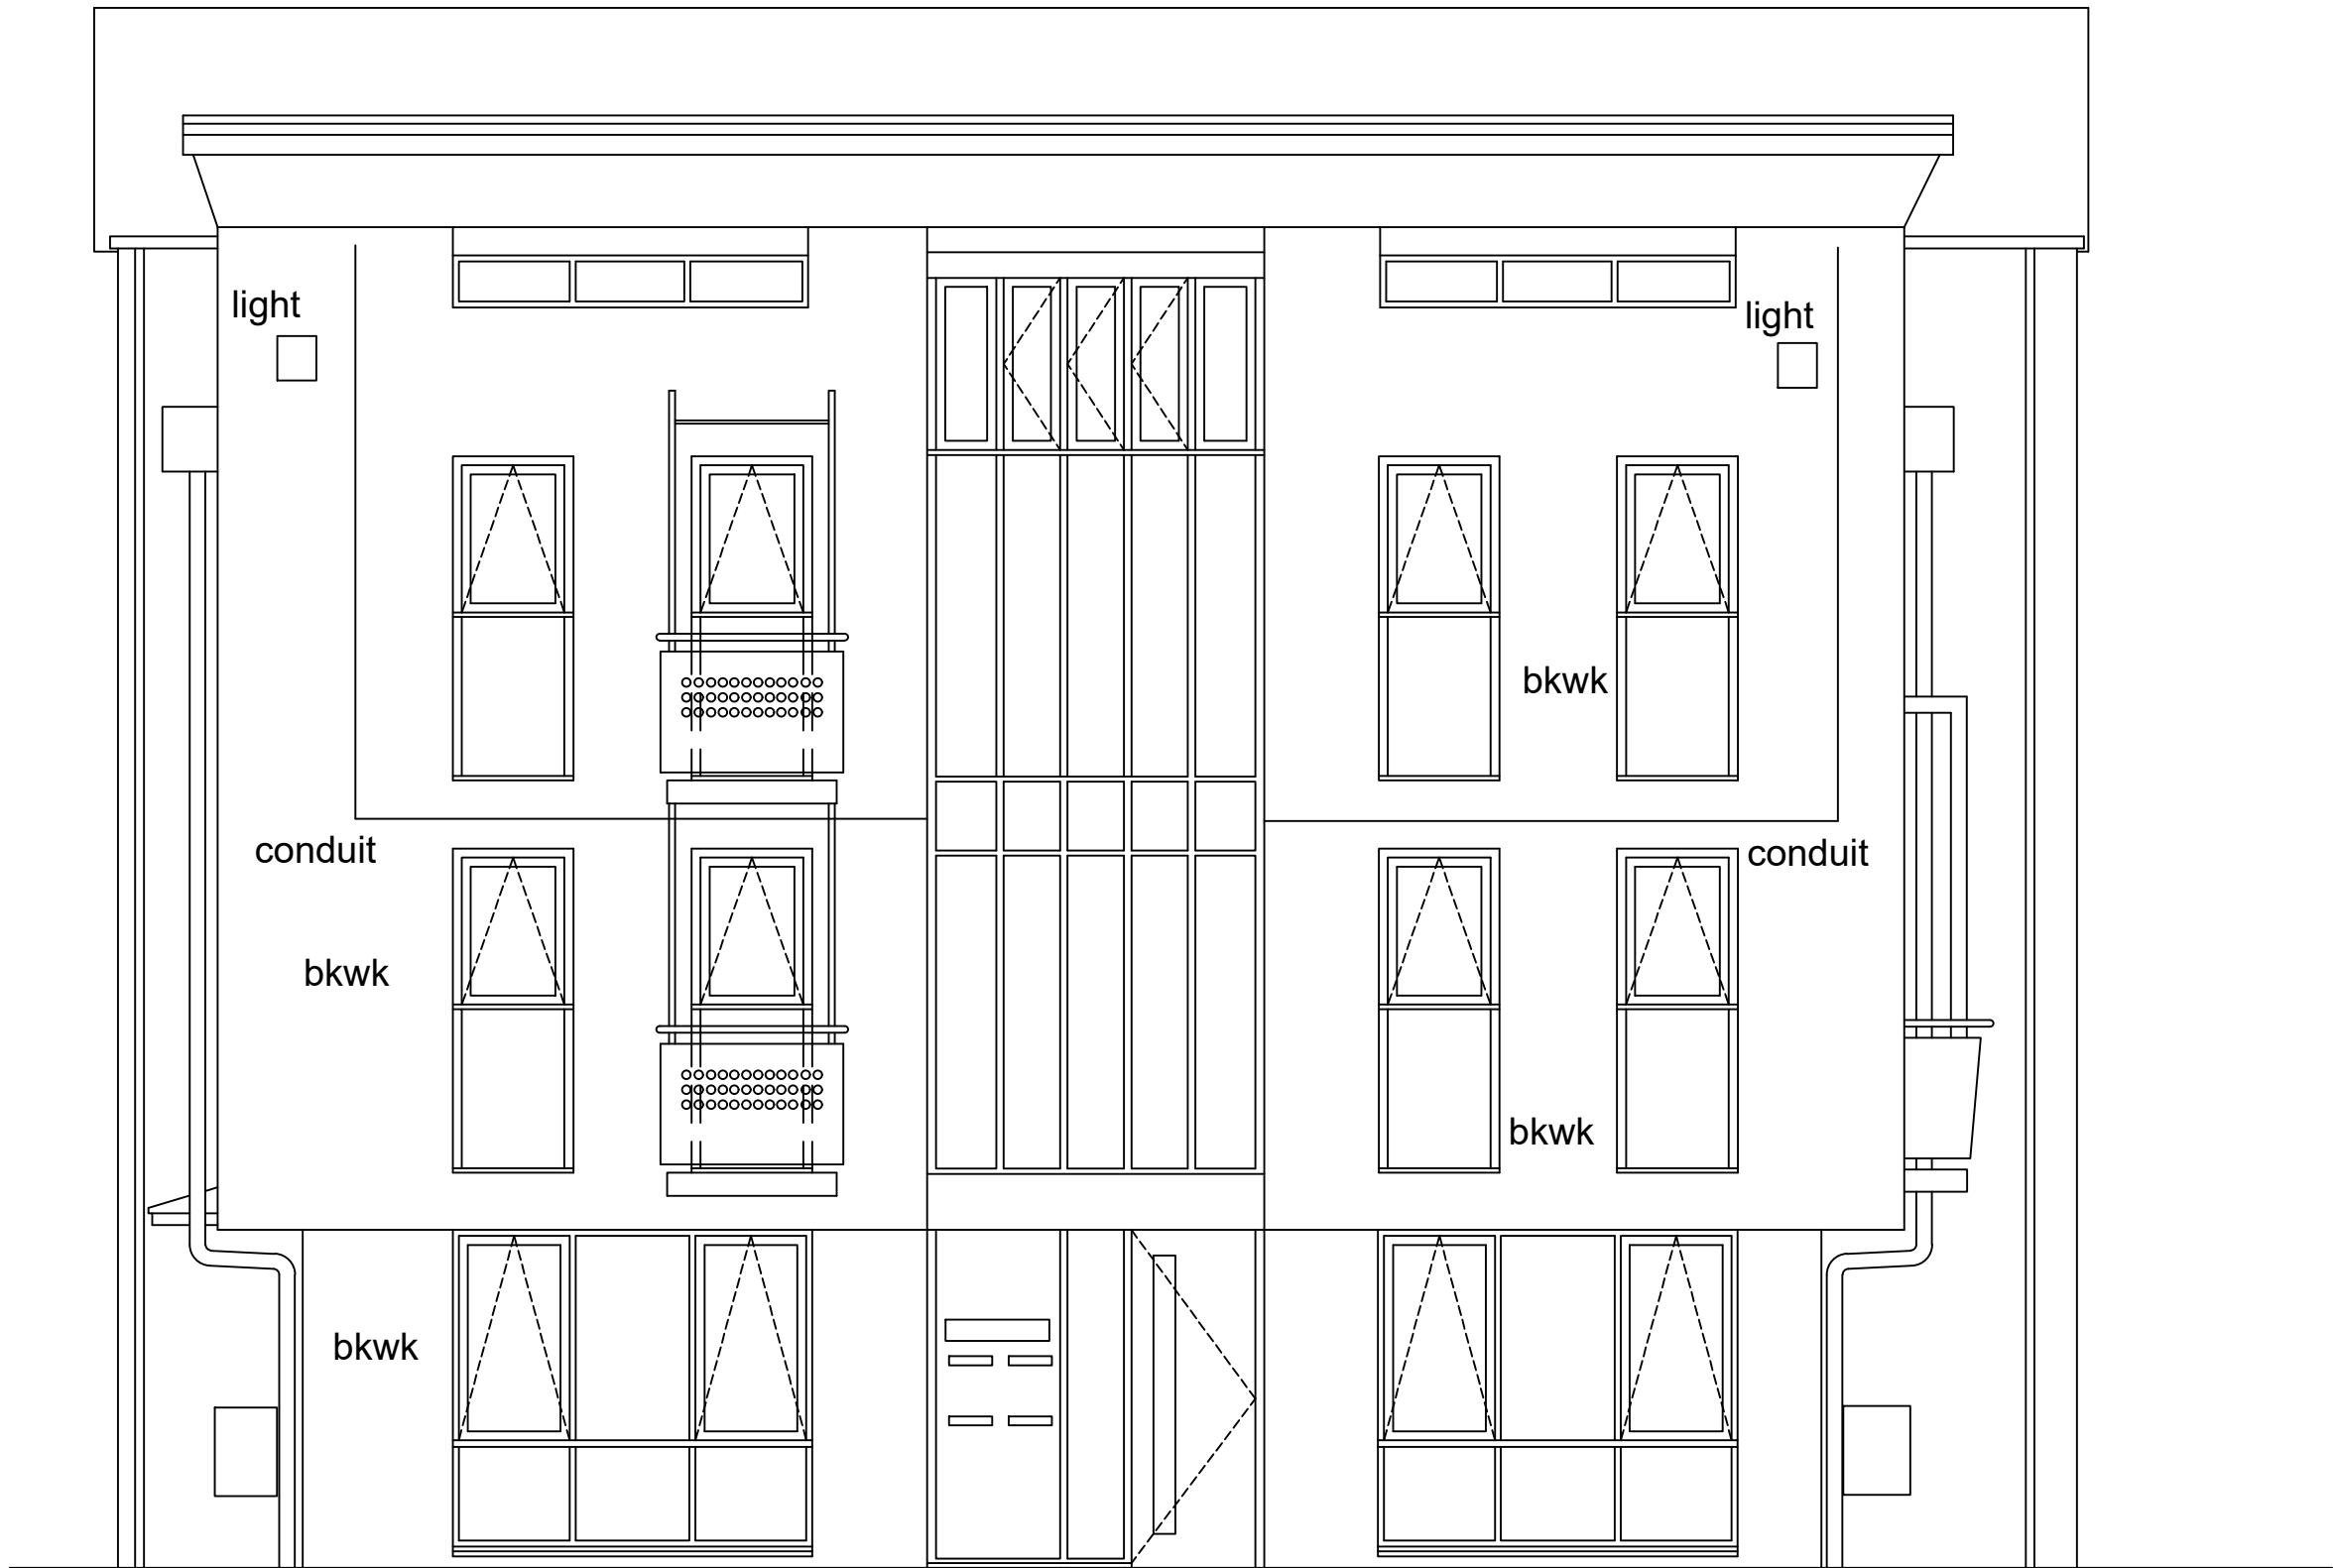
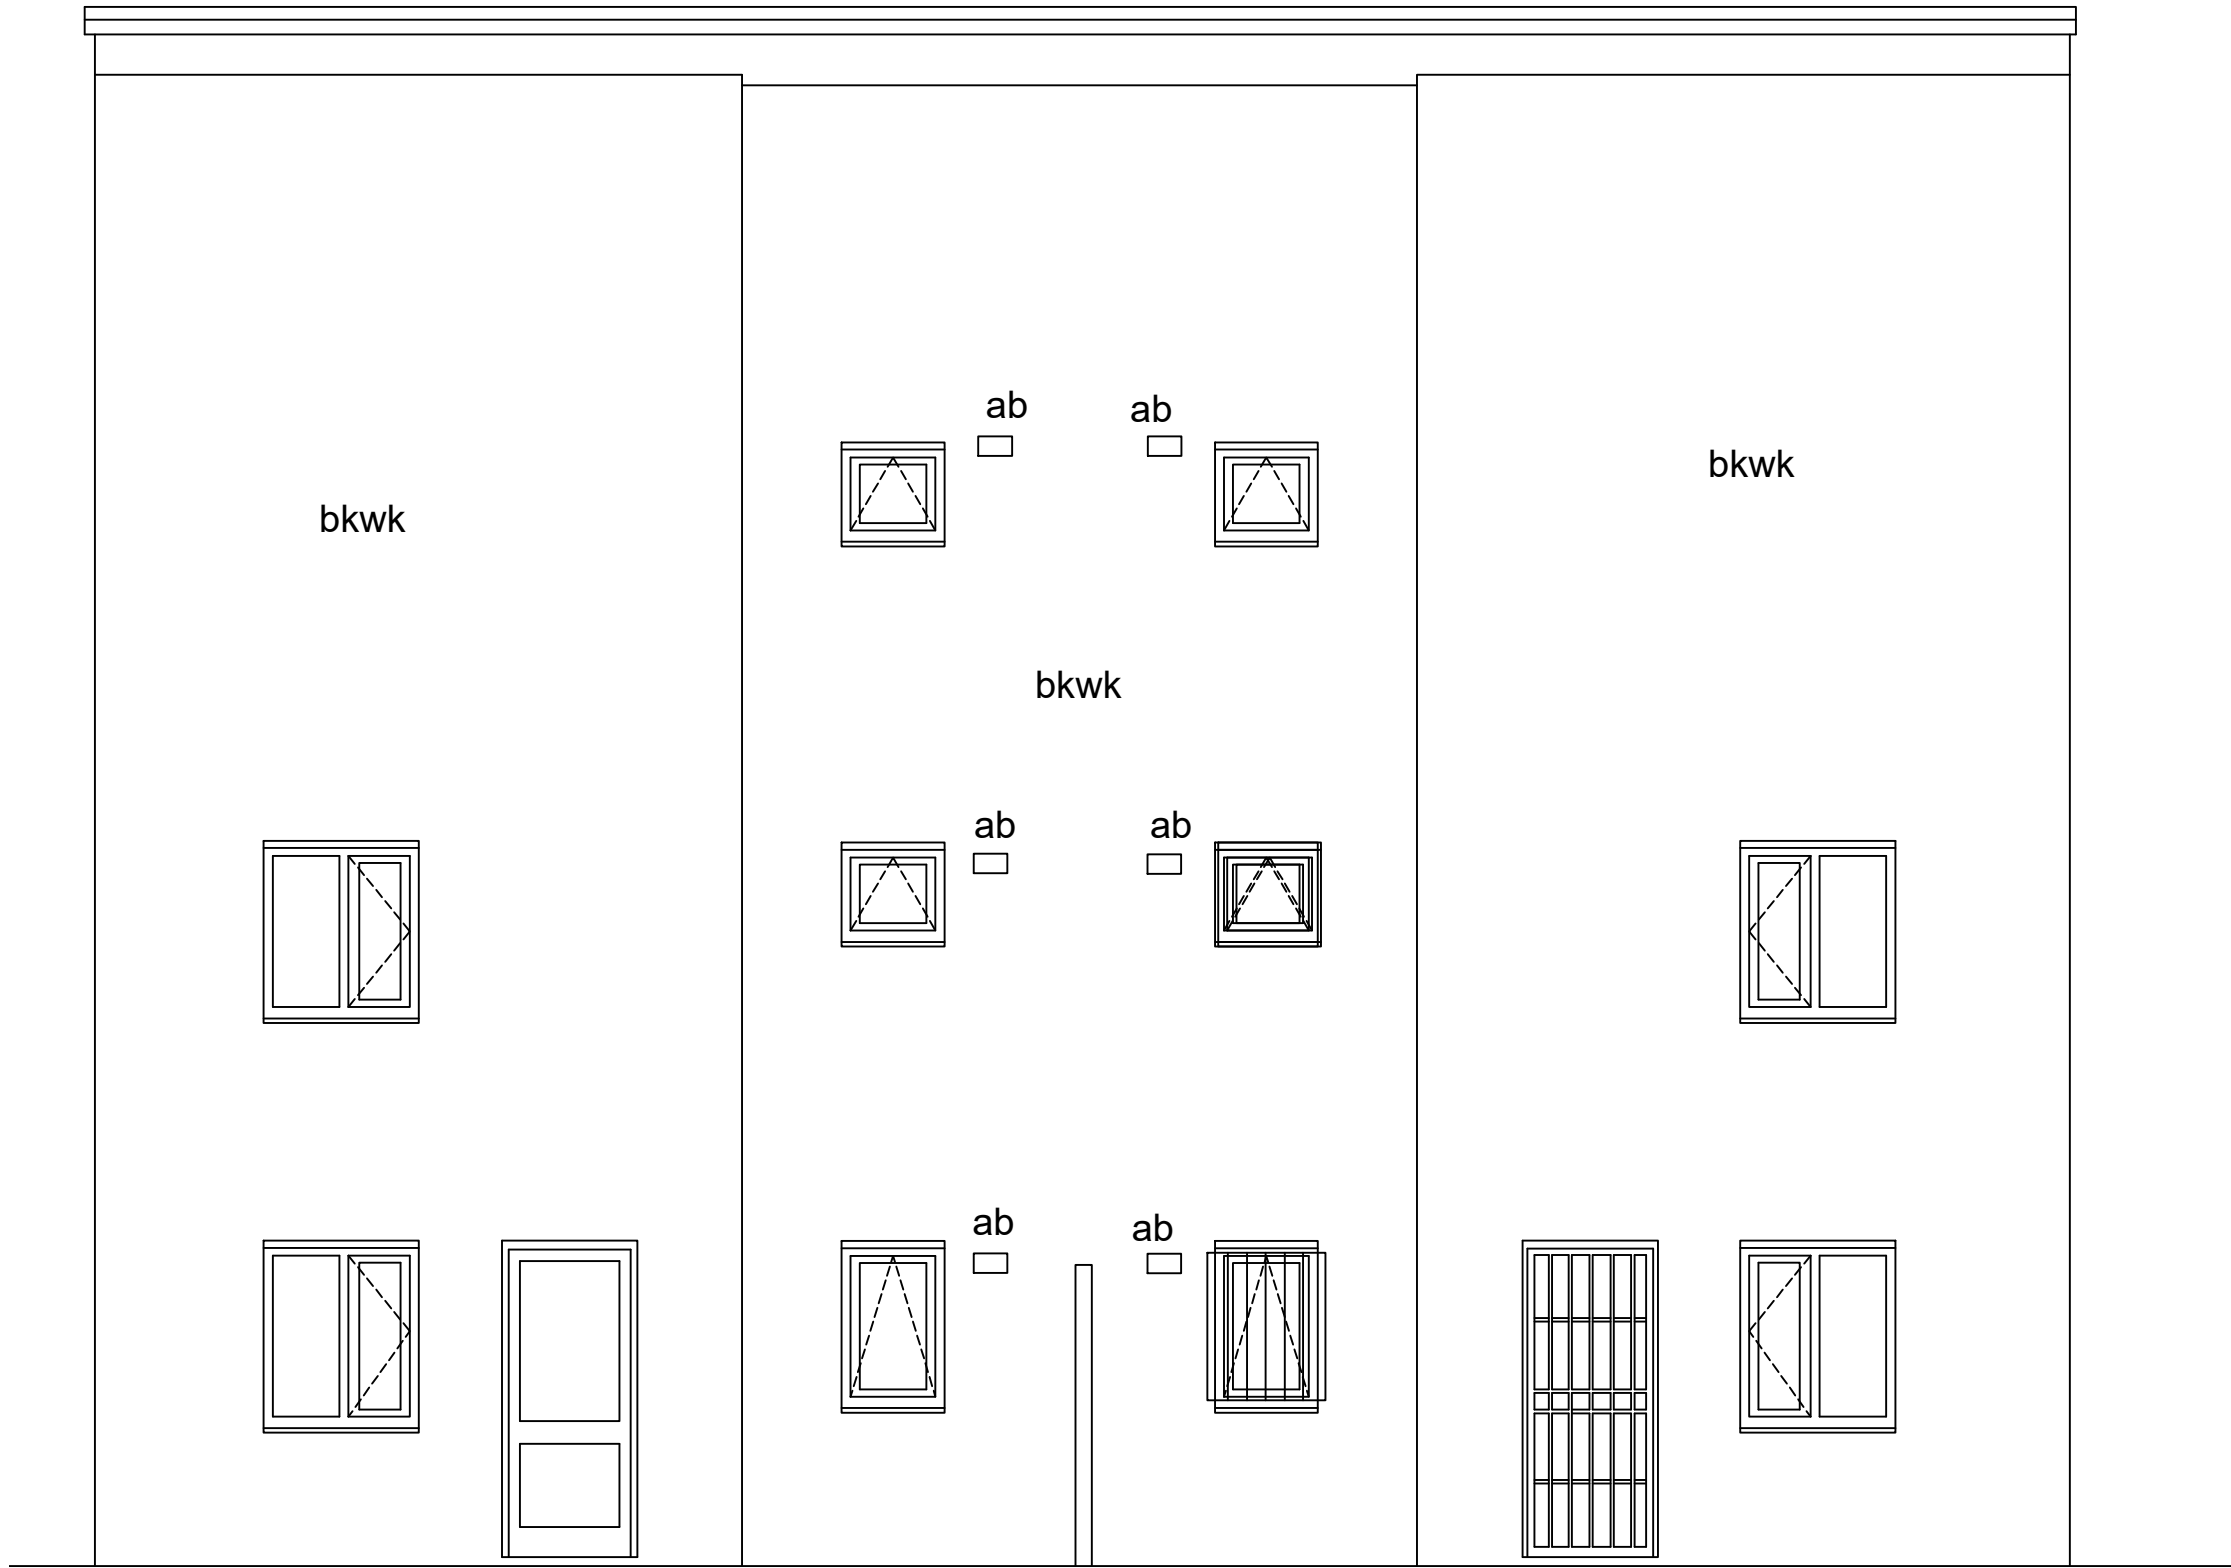


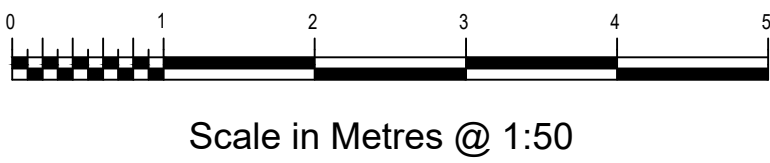



FRONT ELEVATION - 1:50

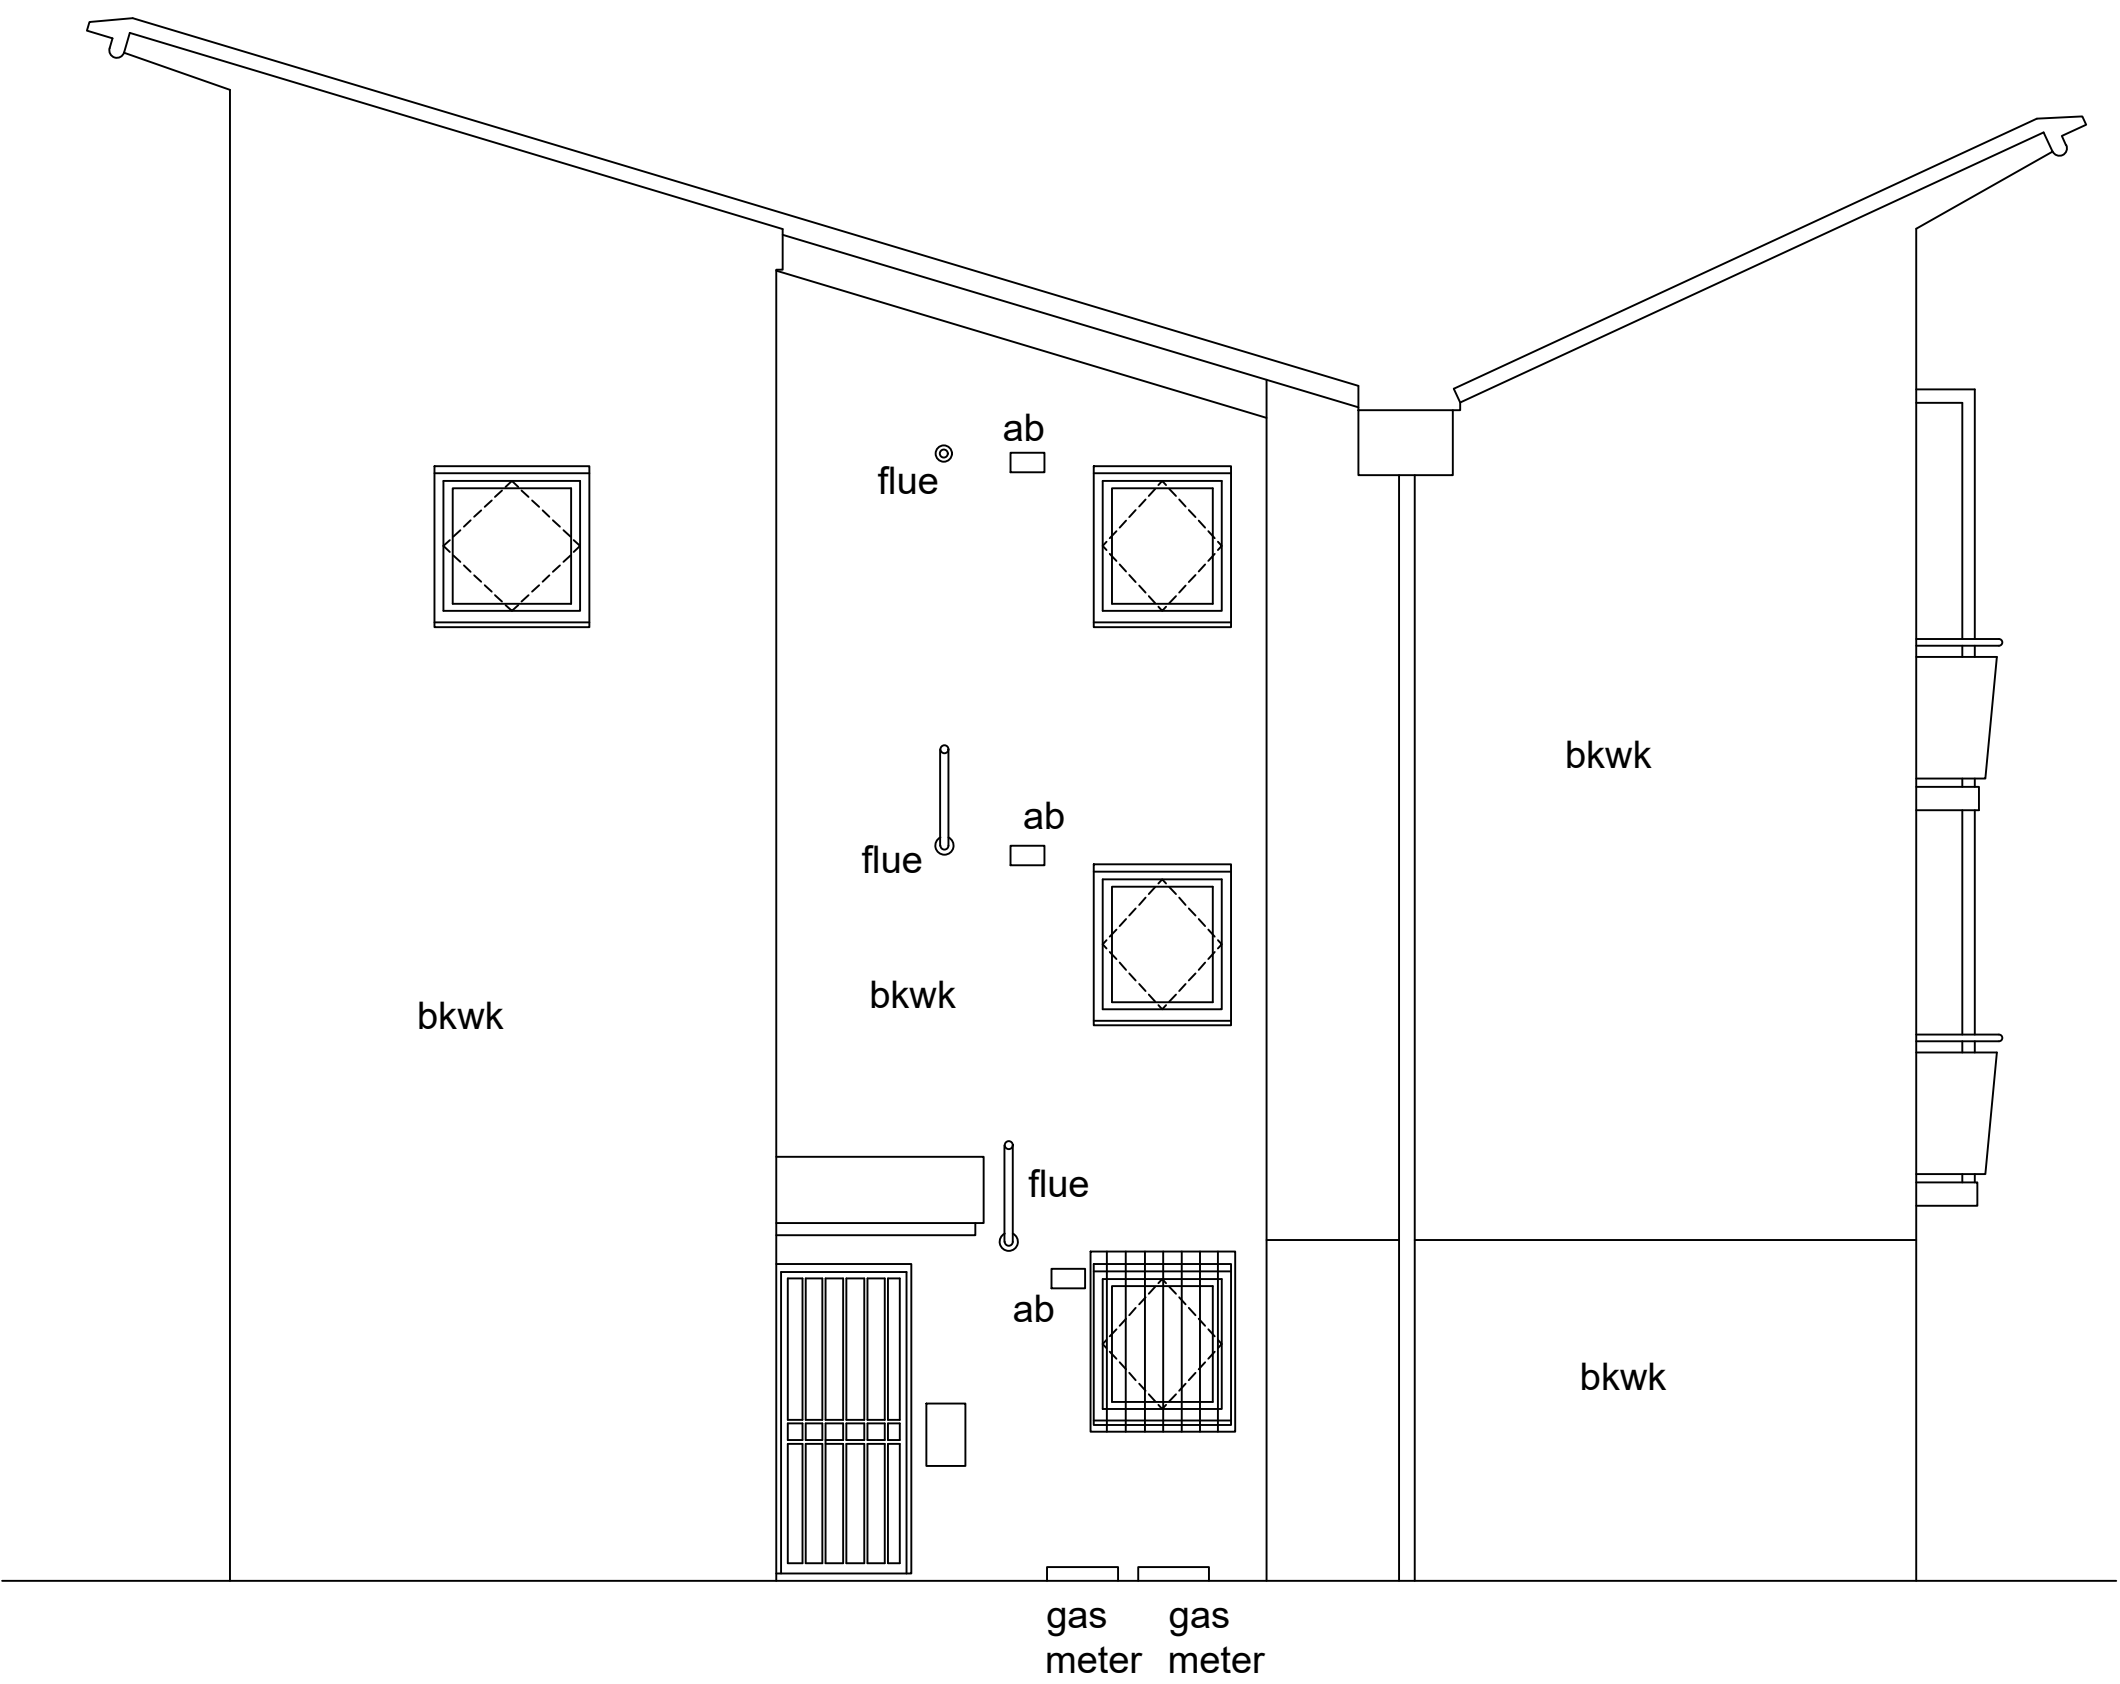


REAR ELEVATION - 1:50

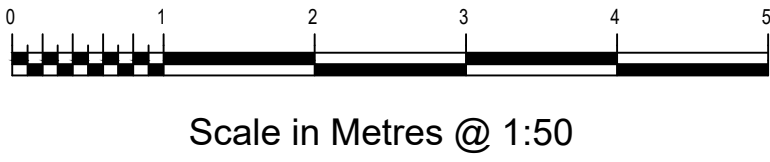

SIDE ELEVATION - 1:50

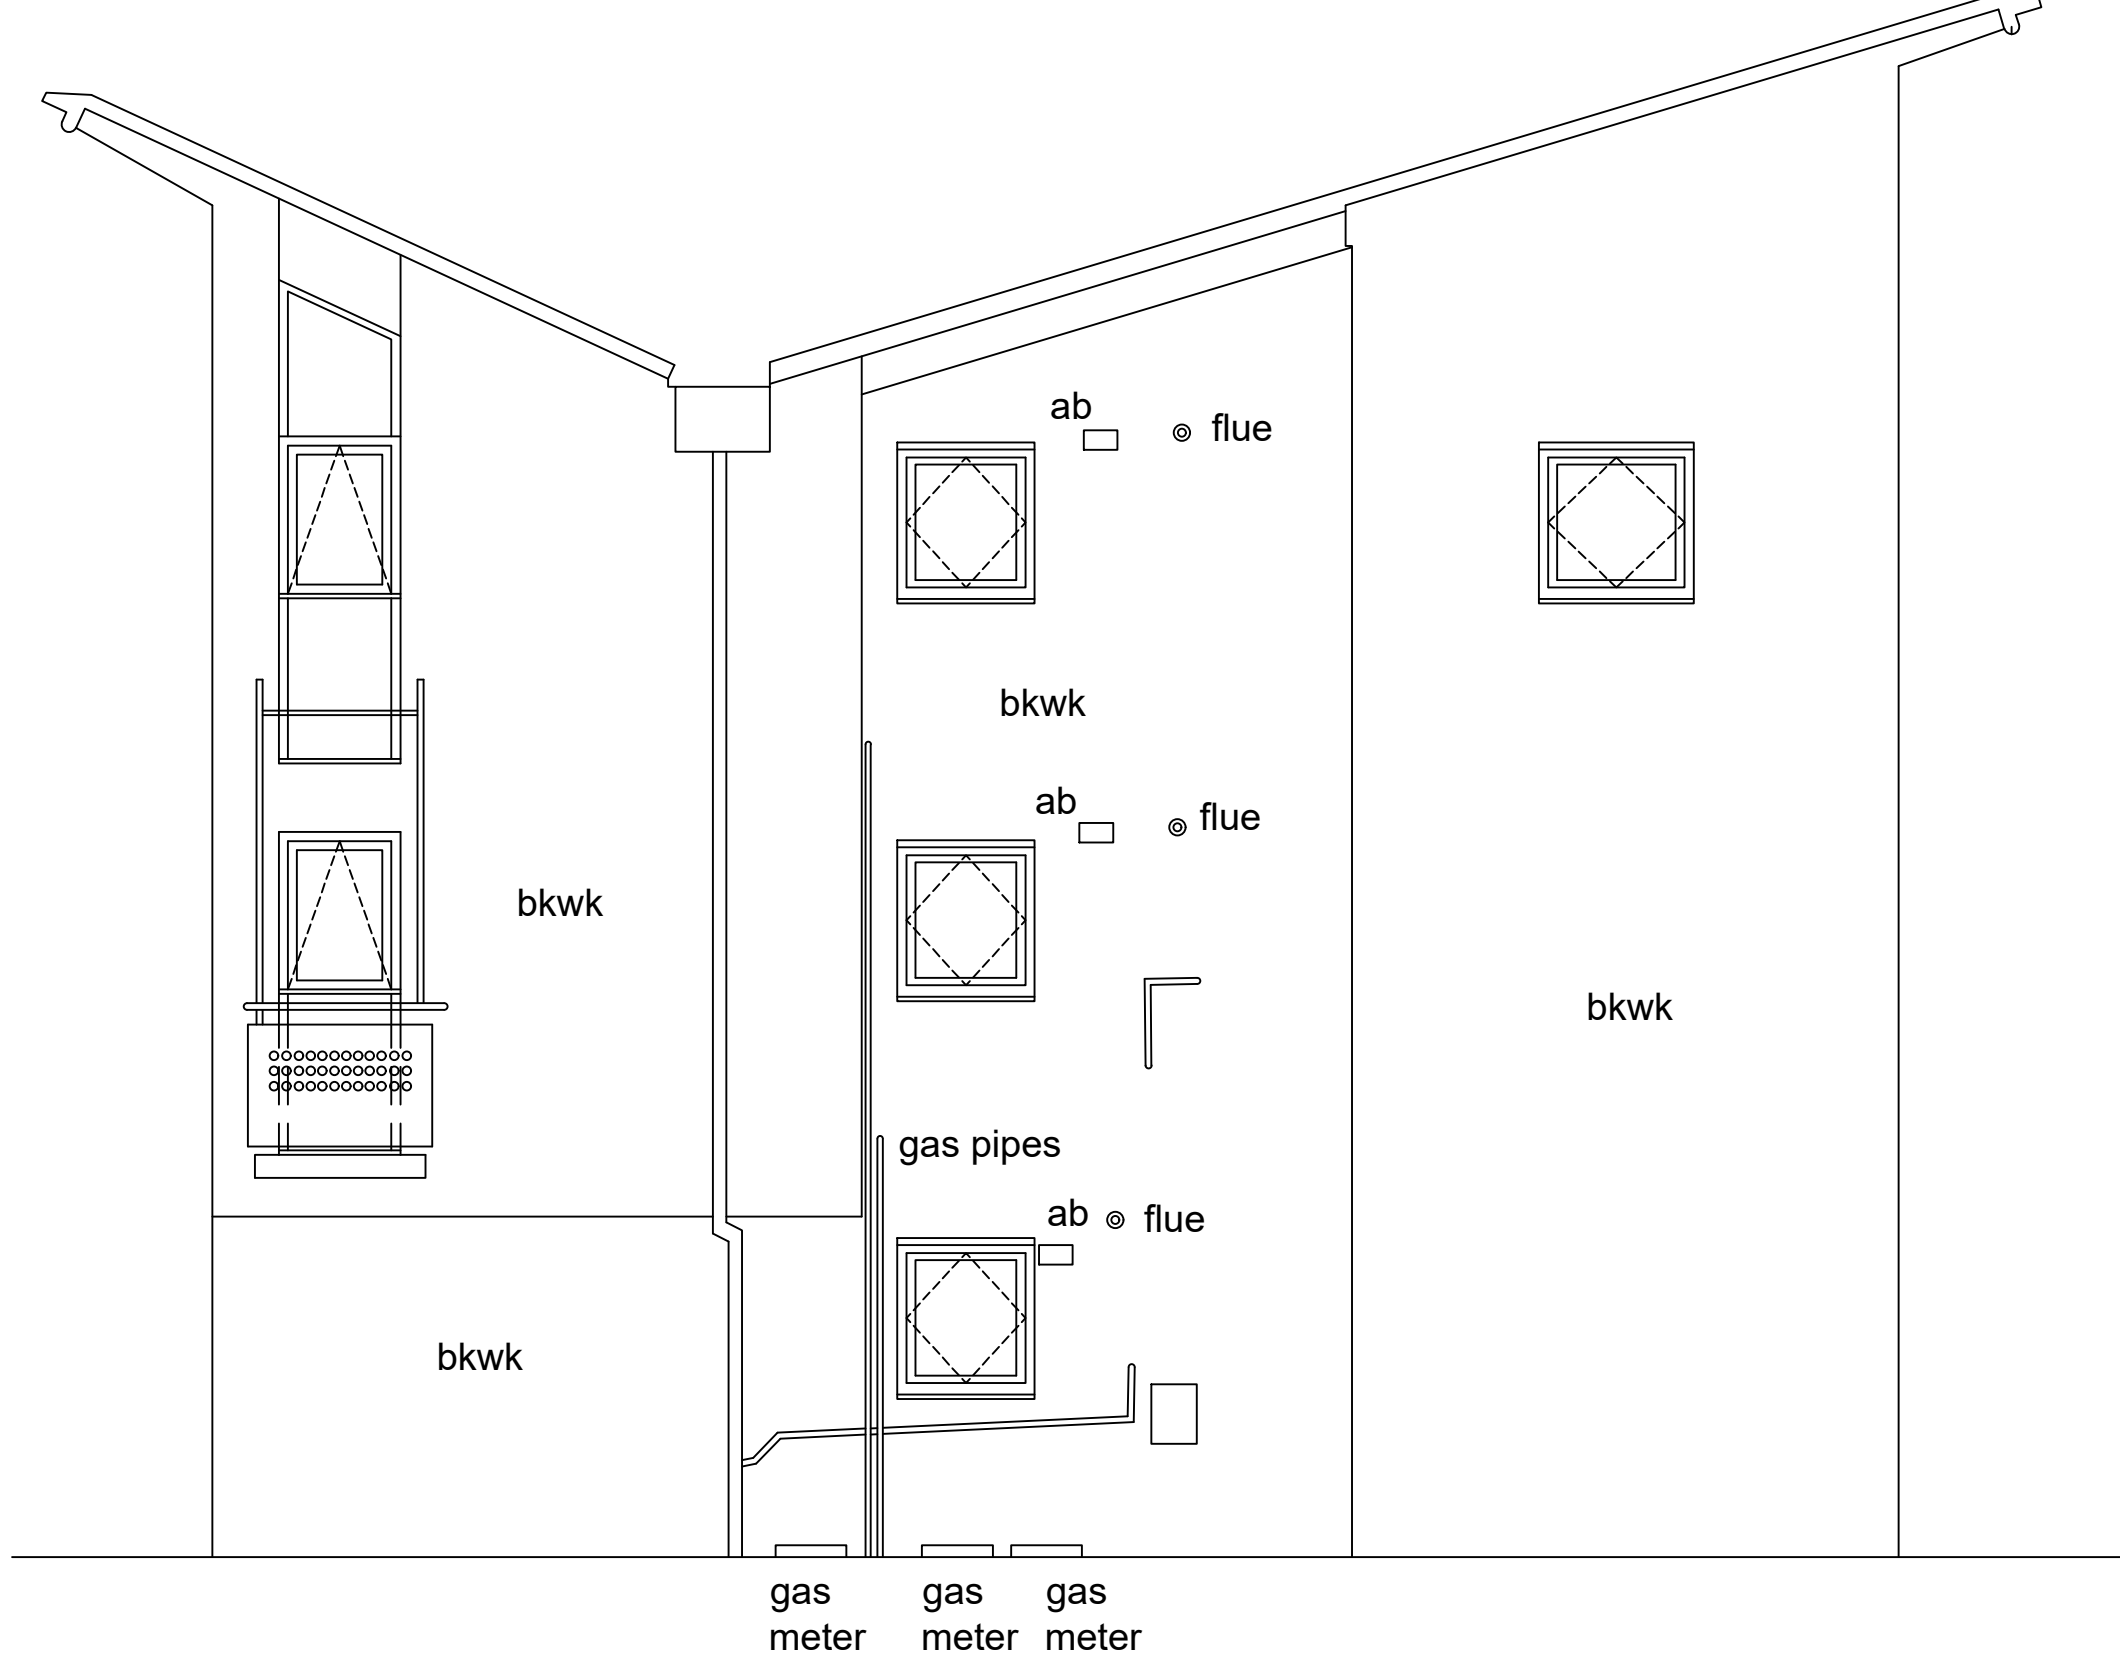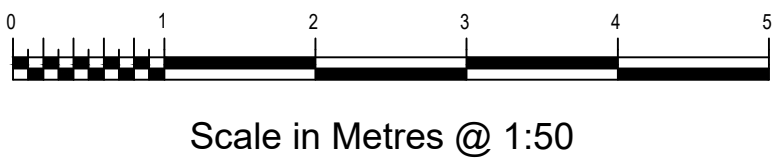

SIDE ELEVATION - 1:50

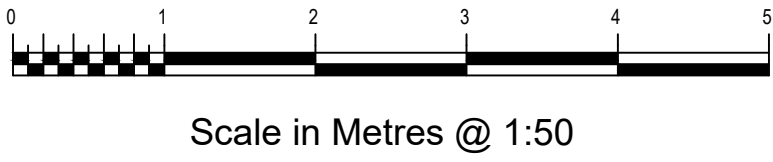

GENERAL NOTES

PROJECT			
Places for People			
TITLE			
Flat 1-6, Marley Close, London N15 3PY			
Existing Elevations			
		Breyer Group PLC Faringdon Avenue Harold Hill, Essex RM3 8ST Tel. 01708 383500 Fax. 01708 383501	
CHECKED BY	DATE	APPROVED BY	DATE
DRN BY	SCALE	DRAWING NUMBER	REV
DATE	APRIL-2022	BG-FXMC-001	—