



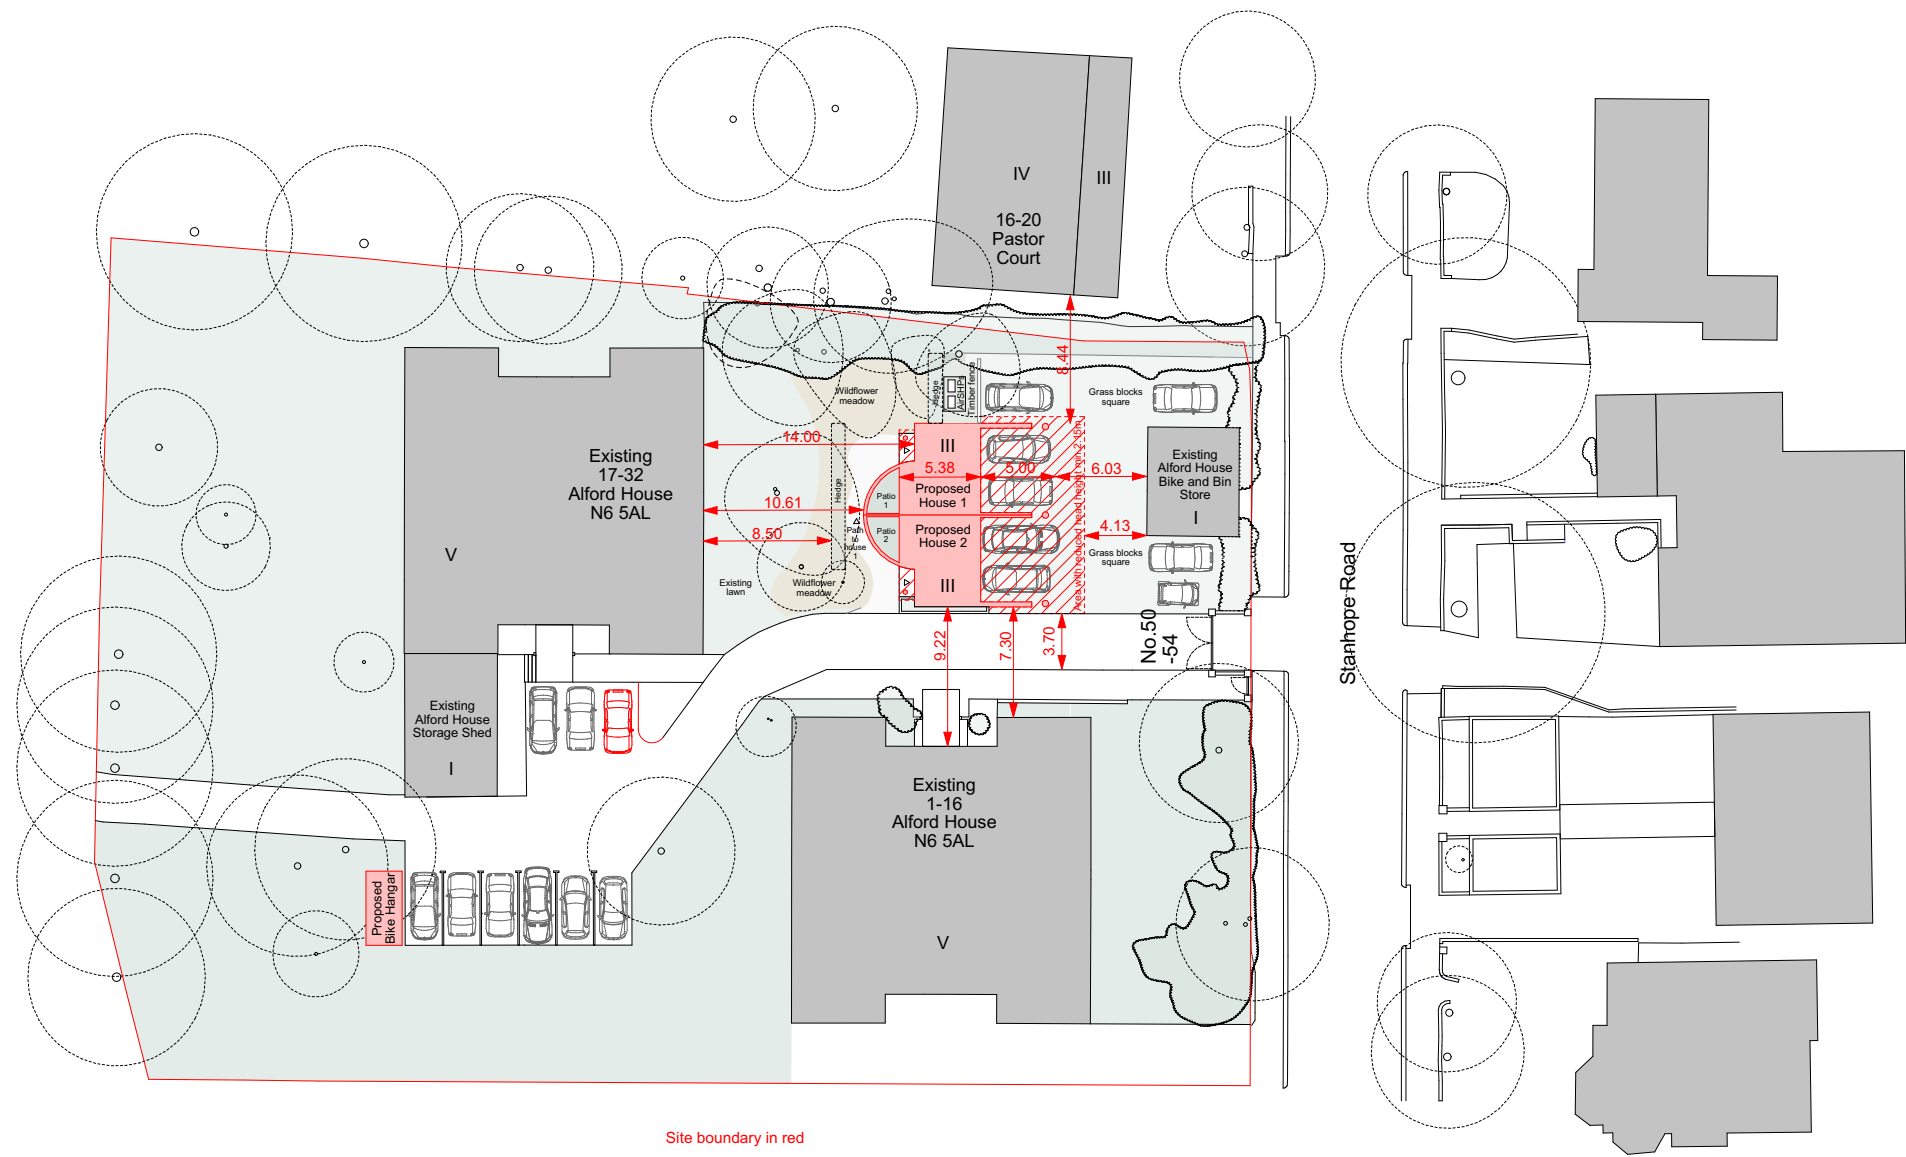

Site boundary in red

 

The original PDF of a printed copy of this drawing might contain information in colour. Check the PDF for reference. Do not scale from printed copies unless print settings can be verified. Refer to scale bars, dimension lines, height markers etc. All existing site, tree, building and boundary information is based on third party survey data. Measurements are indicative only, all dimensions to be double checked on site. Errors to be reported immediately to Architect. Building Services shown indicatively only. Drawings only show the general position, not exact line of site boundaries.

ERBAR MATTES

+44 (0)20 3865 8066  
studio@erbarmattes.com

© Erbar Mattes Limited  
Registered in England and Wales No. 09699619

|              |                                                               |
|--------------|---------------------------------------------------------------|
| Project      | Alford House Site, 50, 52 and 54 Stanhope Road, London N6 5AL |
| Client       | LonPro Highgate Limited                                       |
| Date         | February 2023                                                 |
| Scale / A3   | 1:500                                                         |
| Drawing Name | Site Plan Proposed                                            |

|            |                      |
|------------|----------------------|
| Project No | 141                  |
| Issue      | Planning             |
| Drawing No | 141_00_13_PL1        |
| Status     | Planning Application |