

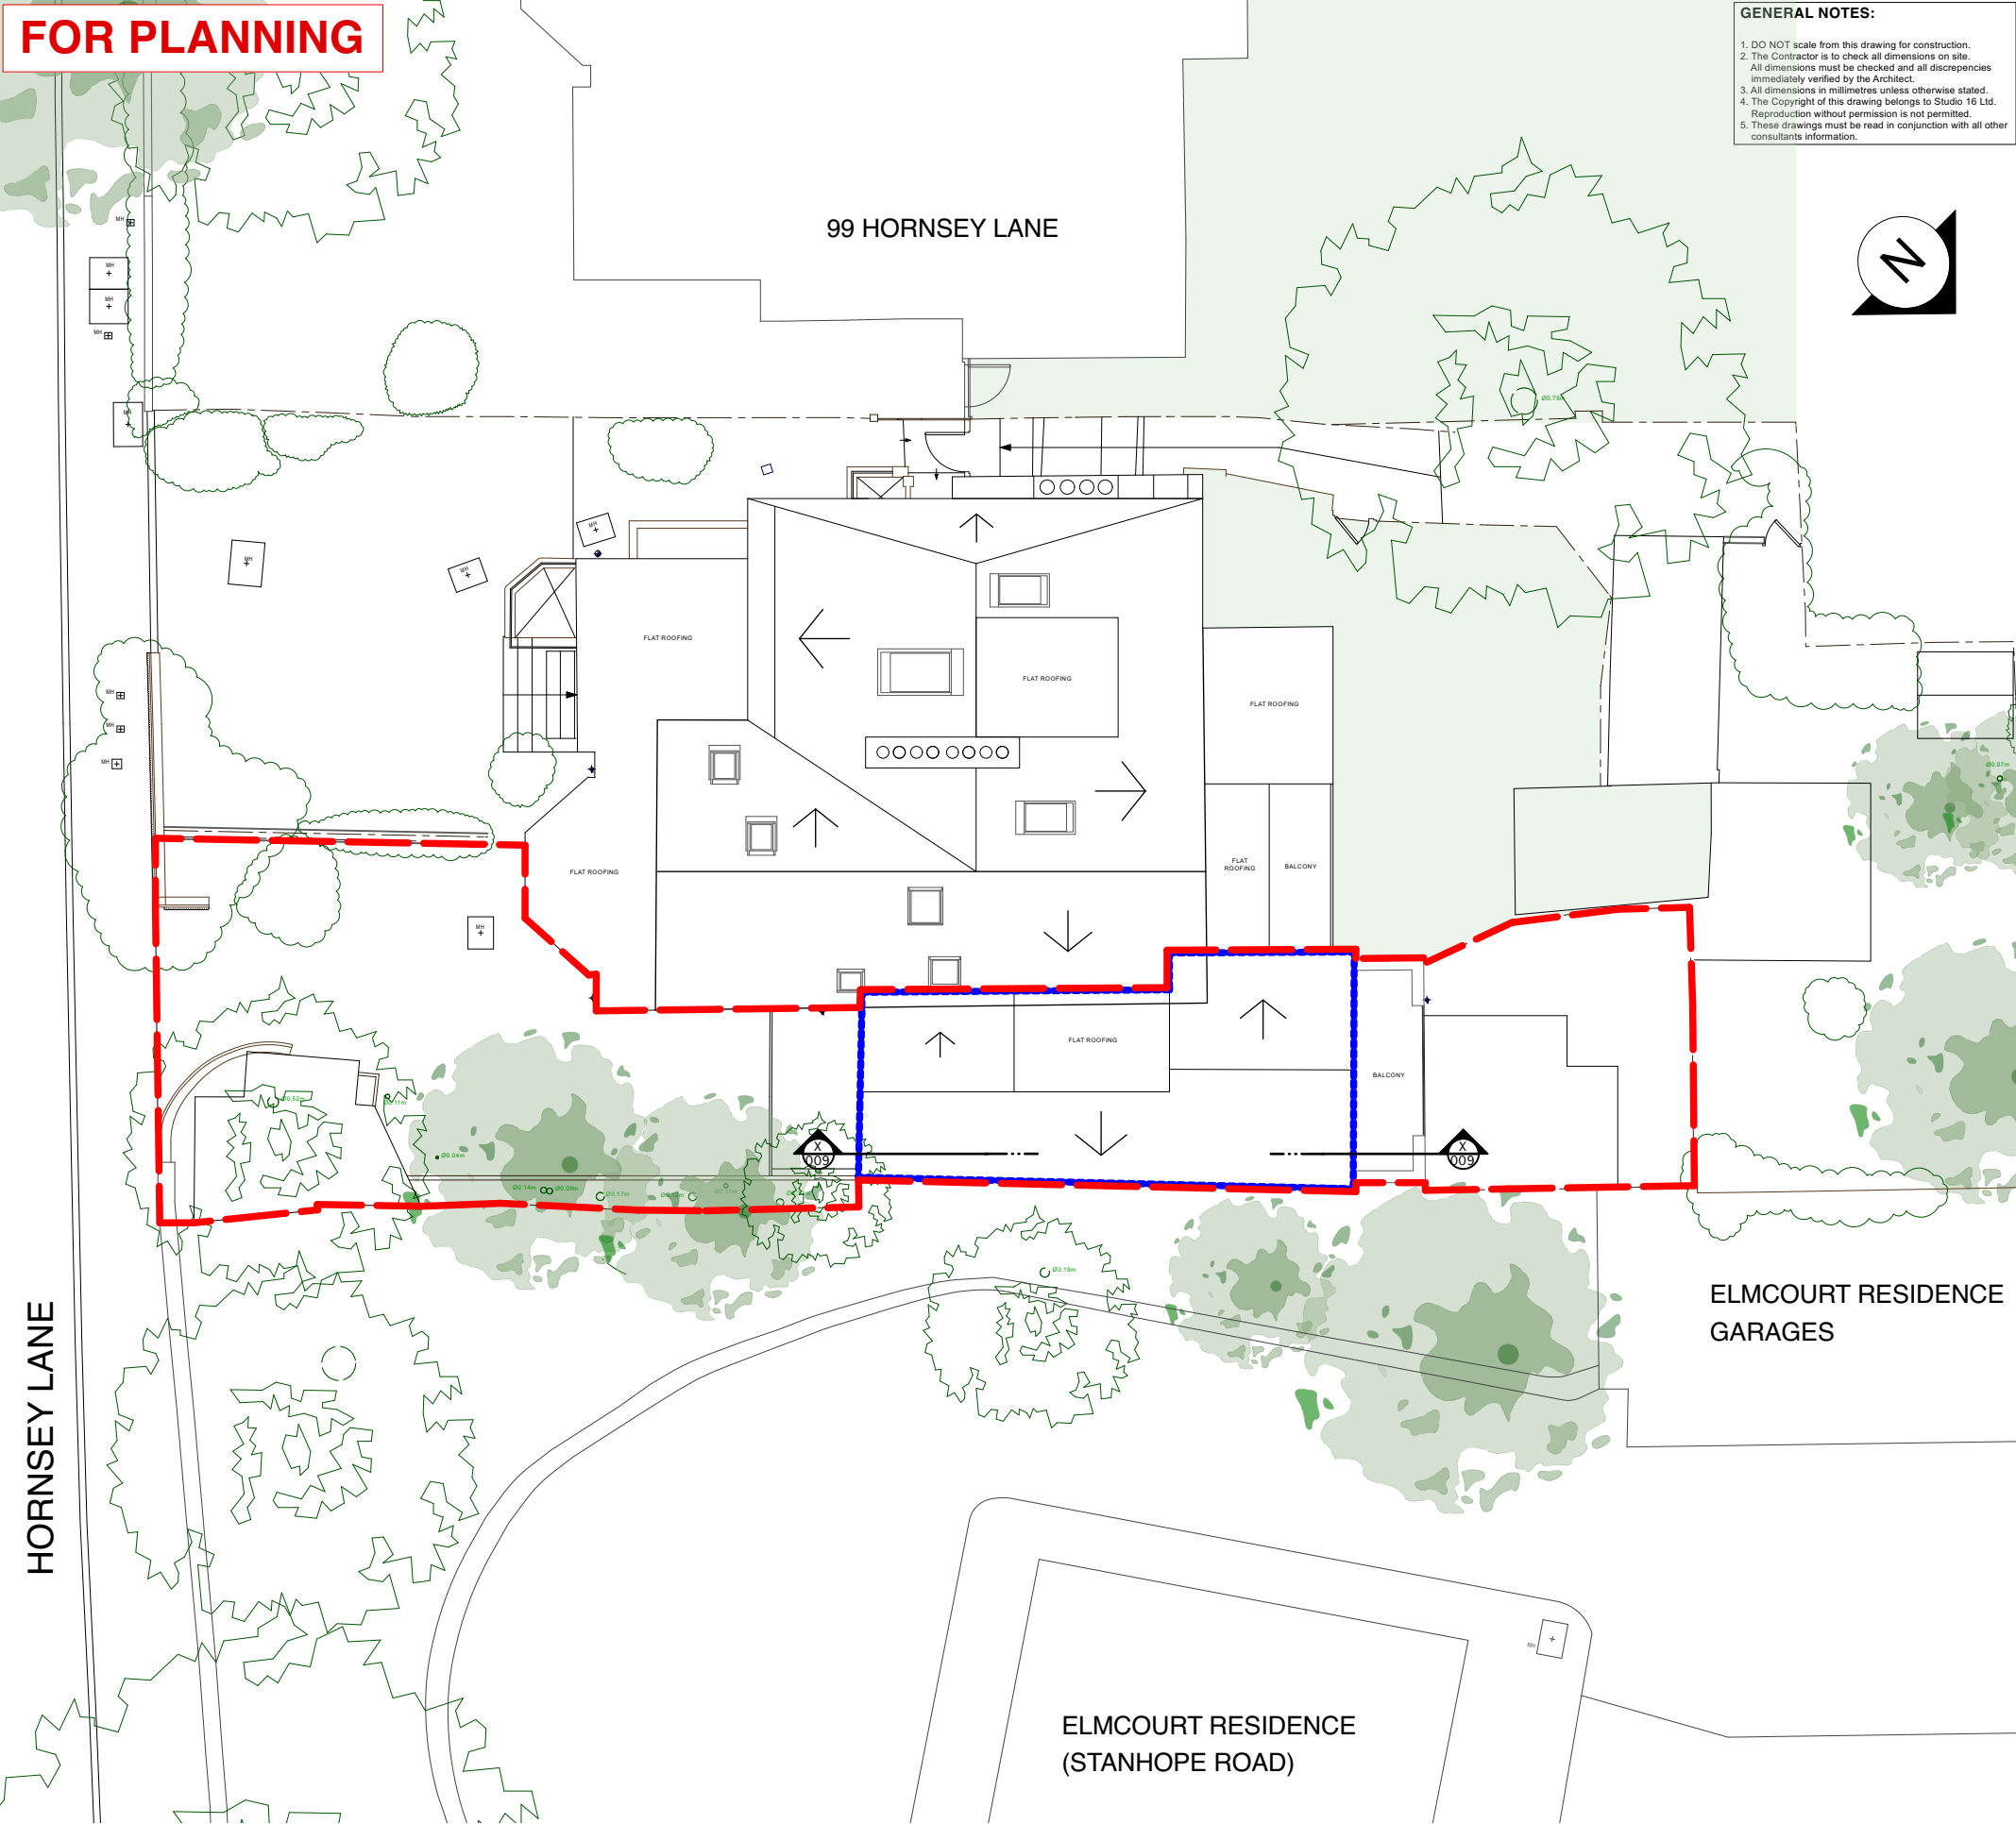


FOR PLANNING


- GENERAL NOTES:
1. DO NOT scale from this drawing for construction.
 2. The Contractor is to check all dimensions on site. All dimensions must be checked and all discrepancies immediately verified by the Architect.
 3. All dimensions in millimetres unless otherwise stated.
 4. The Copyright of this drawing belongs to Studio 16 Ltd. Reproduction without permission is not permitted.
 5. These drawings must be read in conjunction with all other consultants information.

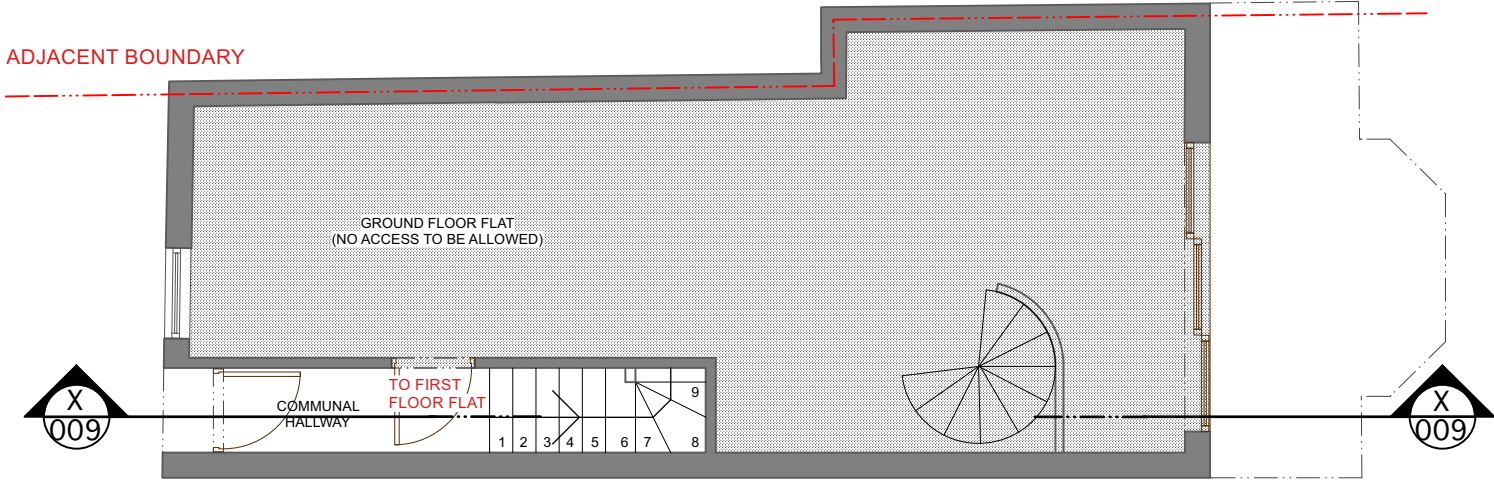

1 EXISTING SITE PLAN (ROOF VIEW)
001 SCALE: 1: 150@A3

 

2 EXISTING GROUND LEVEL
001 SCALE: 1: 75@A3

 

KEYS	
	EXISTING WALL
	PROPOSED WALL

E: mail@studio16london.co.uk

DRAWN BY	
CHECKED BY	KW

SCALE
1:150, 1:75 @A3

DRAWING TITLE
EXISTING SITE PLAN & GROUND LEVEL

PROJECT TITLE
101A FIRST FLOOR FLAT HORNSEY LANE N6 5LW LONDON

DRAWING NUMBER	
S160126-001	
DRAWING DATE	REV
20.10.2022	-

No.	Date	Issue Notes