




General Notes
Do not scale drawing
All dimensions to be verified on site by contractor before commencing work
Report any discrepancies to architect immediately
This drawing is to be read in conjunction with all related architects and engineers drawings and any other relevant information

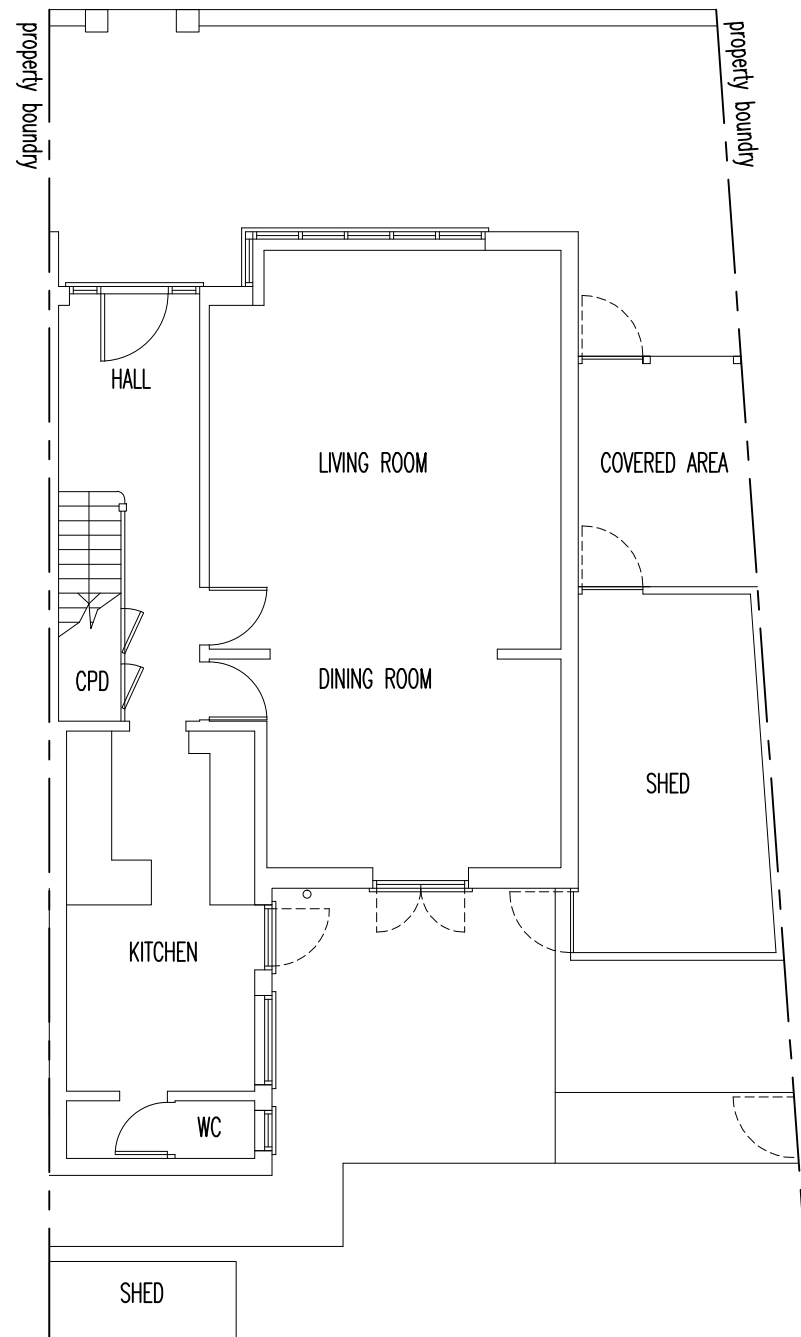


EXISTING GROUND FLOOR PLAN

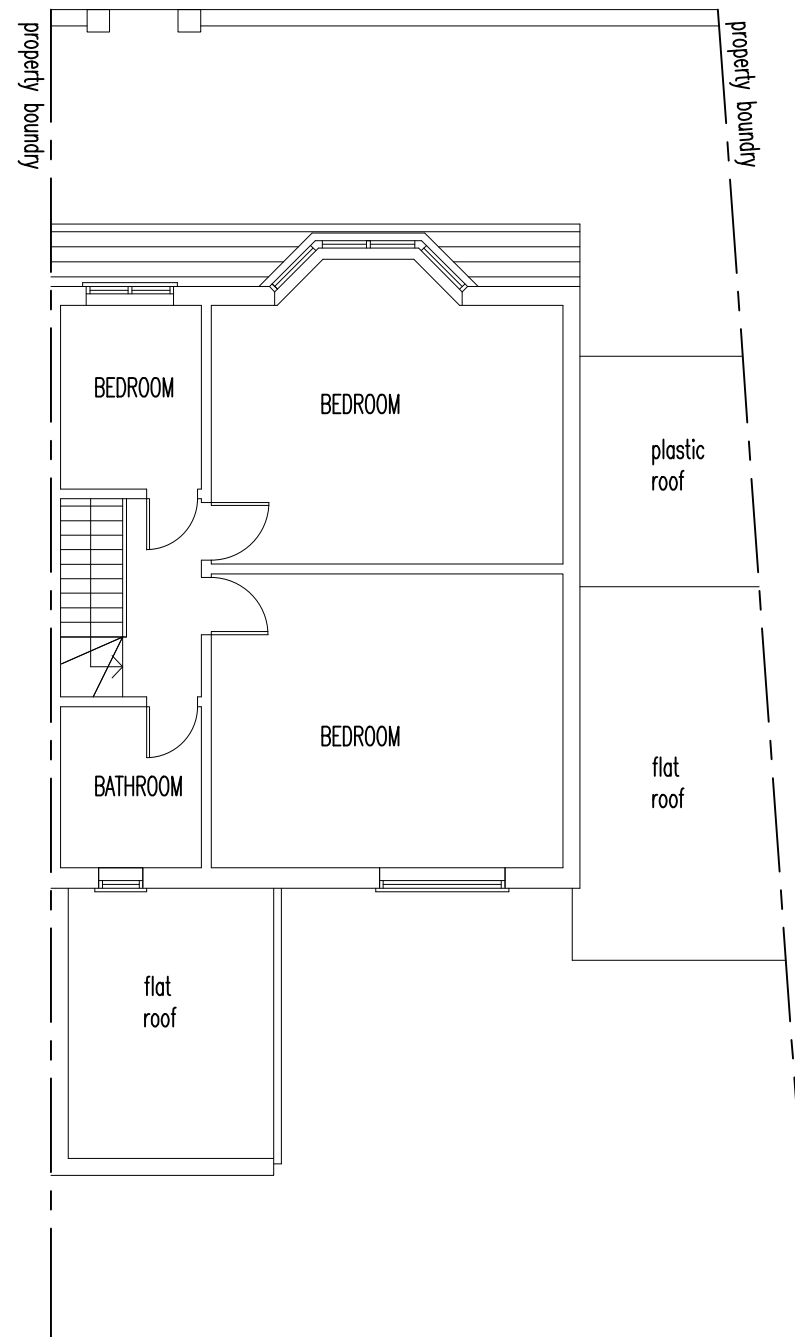

EXISTING FIRST FLOOR PLAN

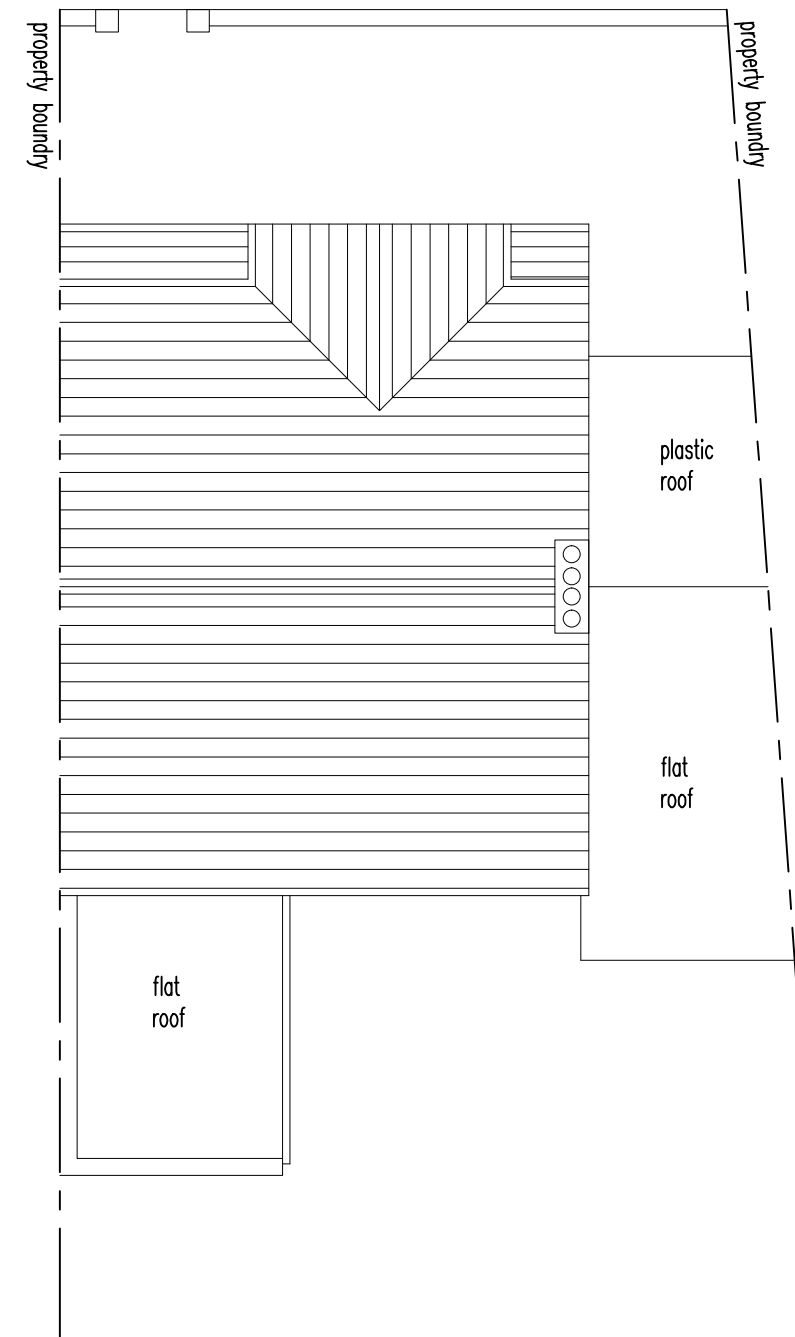

EXISTING ROOF PLAN

 

SCALE; METERS

Drawing Title			
60 LEADALE ROAD LONDON N15 6BJ			
Drawing No. LEA010	Date JUNE 13	Scale 1:100	Rev.