


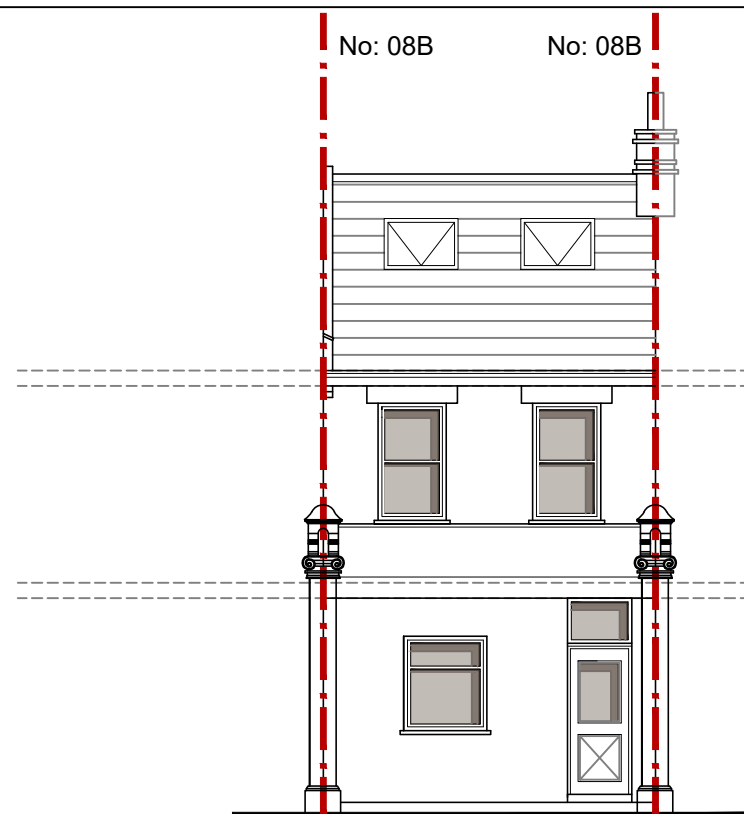


PROPOSED FRONT ELEVATION


DORMER-01 VOLUME:
 $(4.3 \times 2.7 \times 2.2) / 2 = 12.77 \text{ M}^3$

DORMER-02 VOLUME:
 $4.95 \times 2.45 = 12.12 \text{ M}^3$


TOTAL VOLUME:
 $12.77 + 12.12 = 24.89 \text{ M}^3$

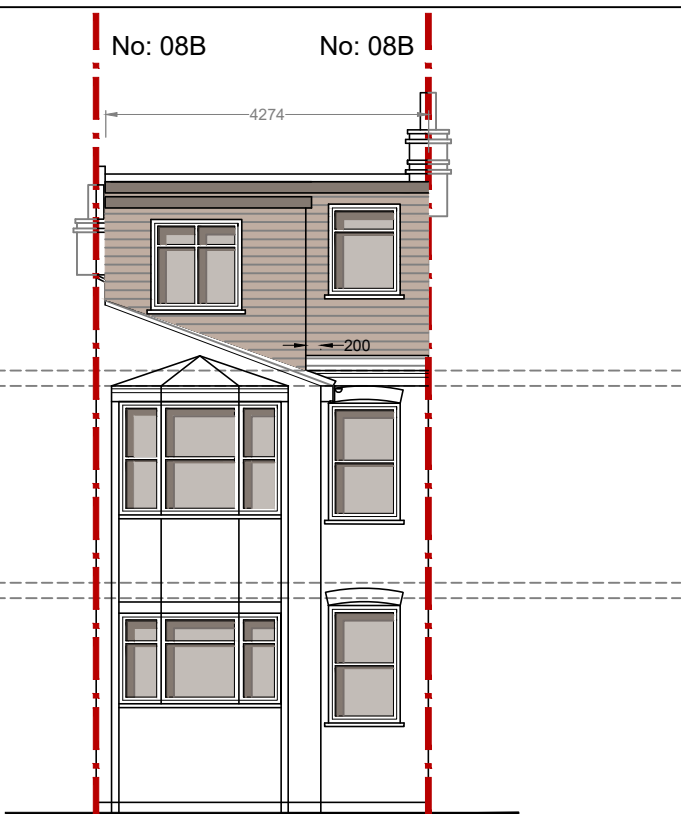

PROPOSED REAR ELEVATION

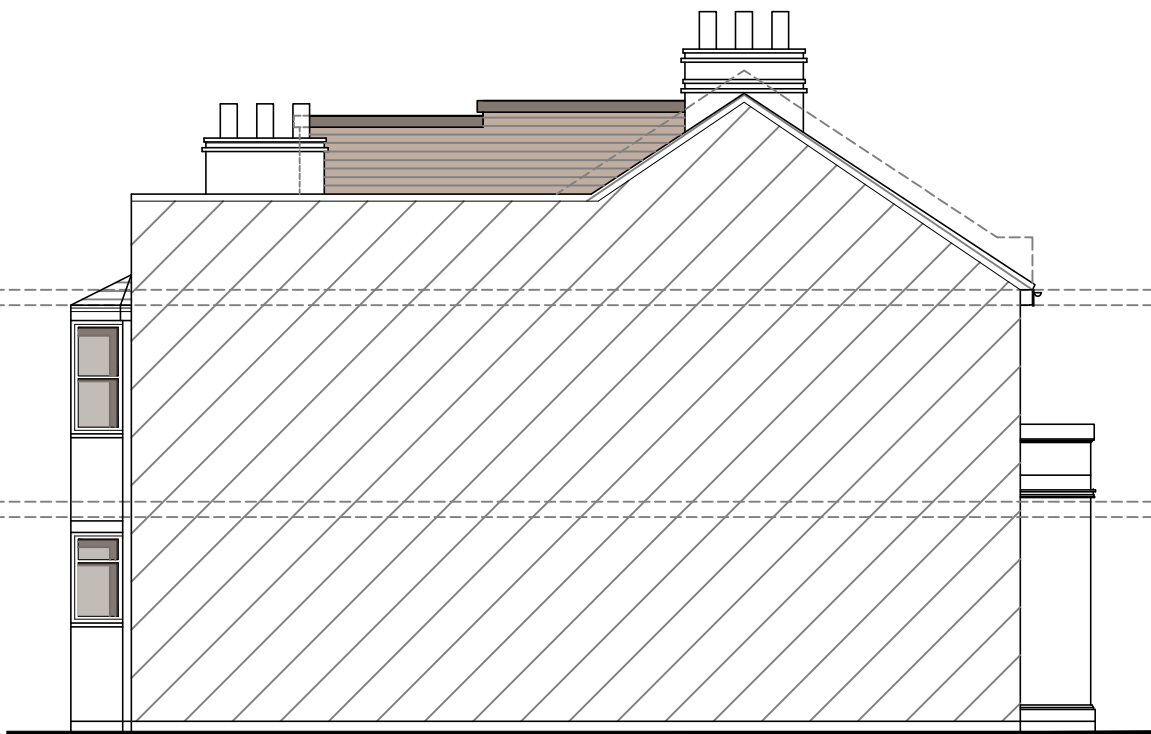

PROPOSED SIDE ELEVATION-01

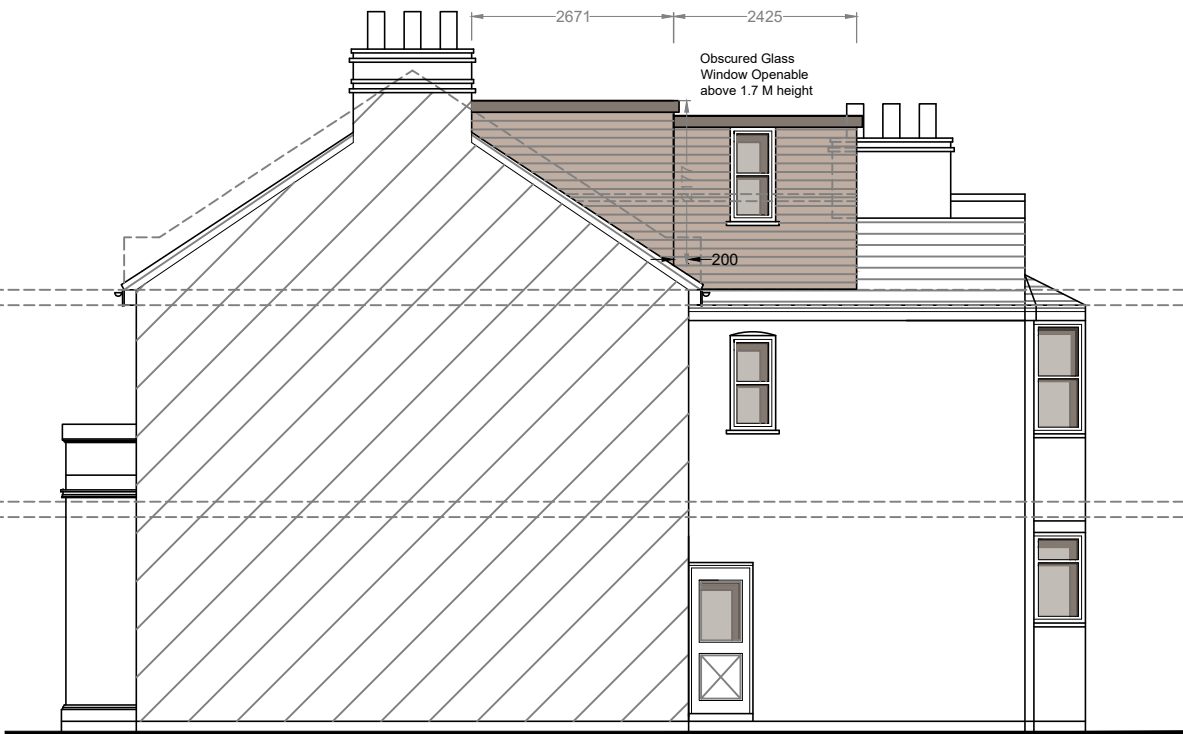

PROPOSED SIDE ELEVATION-02

			CLIENT MS LEILA SCHREY	PROJECT 08B MOORFIELD ROAD LONDON N17 6PY	SCALE 1:100@A3	DRAWING NO.	REV.	AARKZ Design Associates	
D	12.04.23	OUTRIGGER DORMER MADE SMALLER			DATE JAN 23	DRAWN WN	04		D
B	24.03.23	OUTRIGGER DORMER MADE SMALLER							
A	20.03.23	DORMER VOLUME ADDED	DRAWINGS TO BE READ IN CONJUNCTION WITH RELEVANT DRAWING AND SPECS. DRAWINGS NOT TO BE SCALED. FIGURED DIMENSIONS ONLY. ANY DISCREPANCIES ARE TO BE POINTED TO THE ARCHITECT. THE ARCHITECT IS NOT LIABLE FOR ANY FAULTS NOT RAISED. DRAWINGS NOT TO BE SCALED FOR LAND TRANSFER PURPOSES	DRAWING TITLE PROPOSED ELEVATIONS	012345 Meters @ 1:100 @ A3			186 FOREST ROAD, LOUGHTON, IG10 1EG TEL: 0750 645 9645 E.mail: aarkzdesign@gmail.com	
REV	DATE	NOTES							