




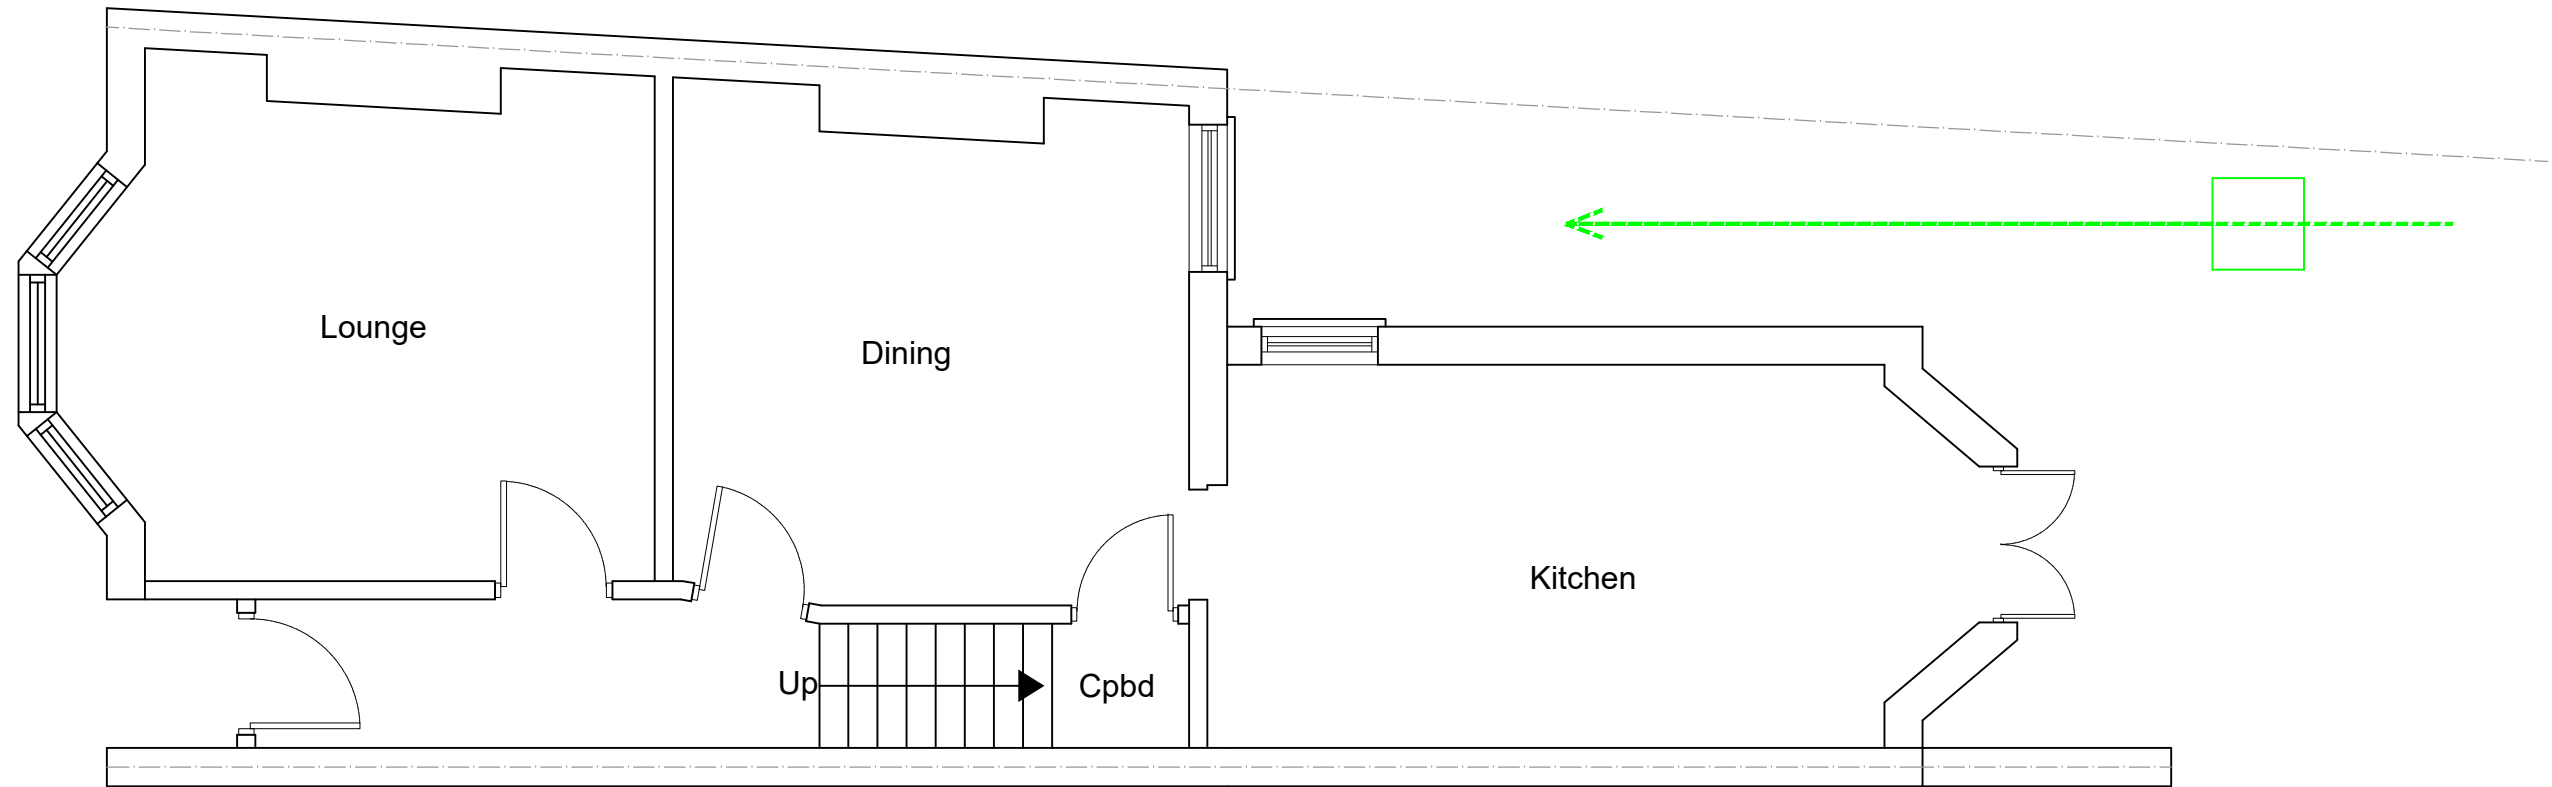

EXISTING GROUND FLOOR PLAN
SCALE 1:50

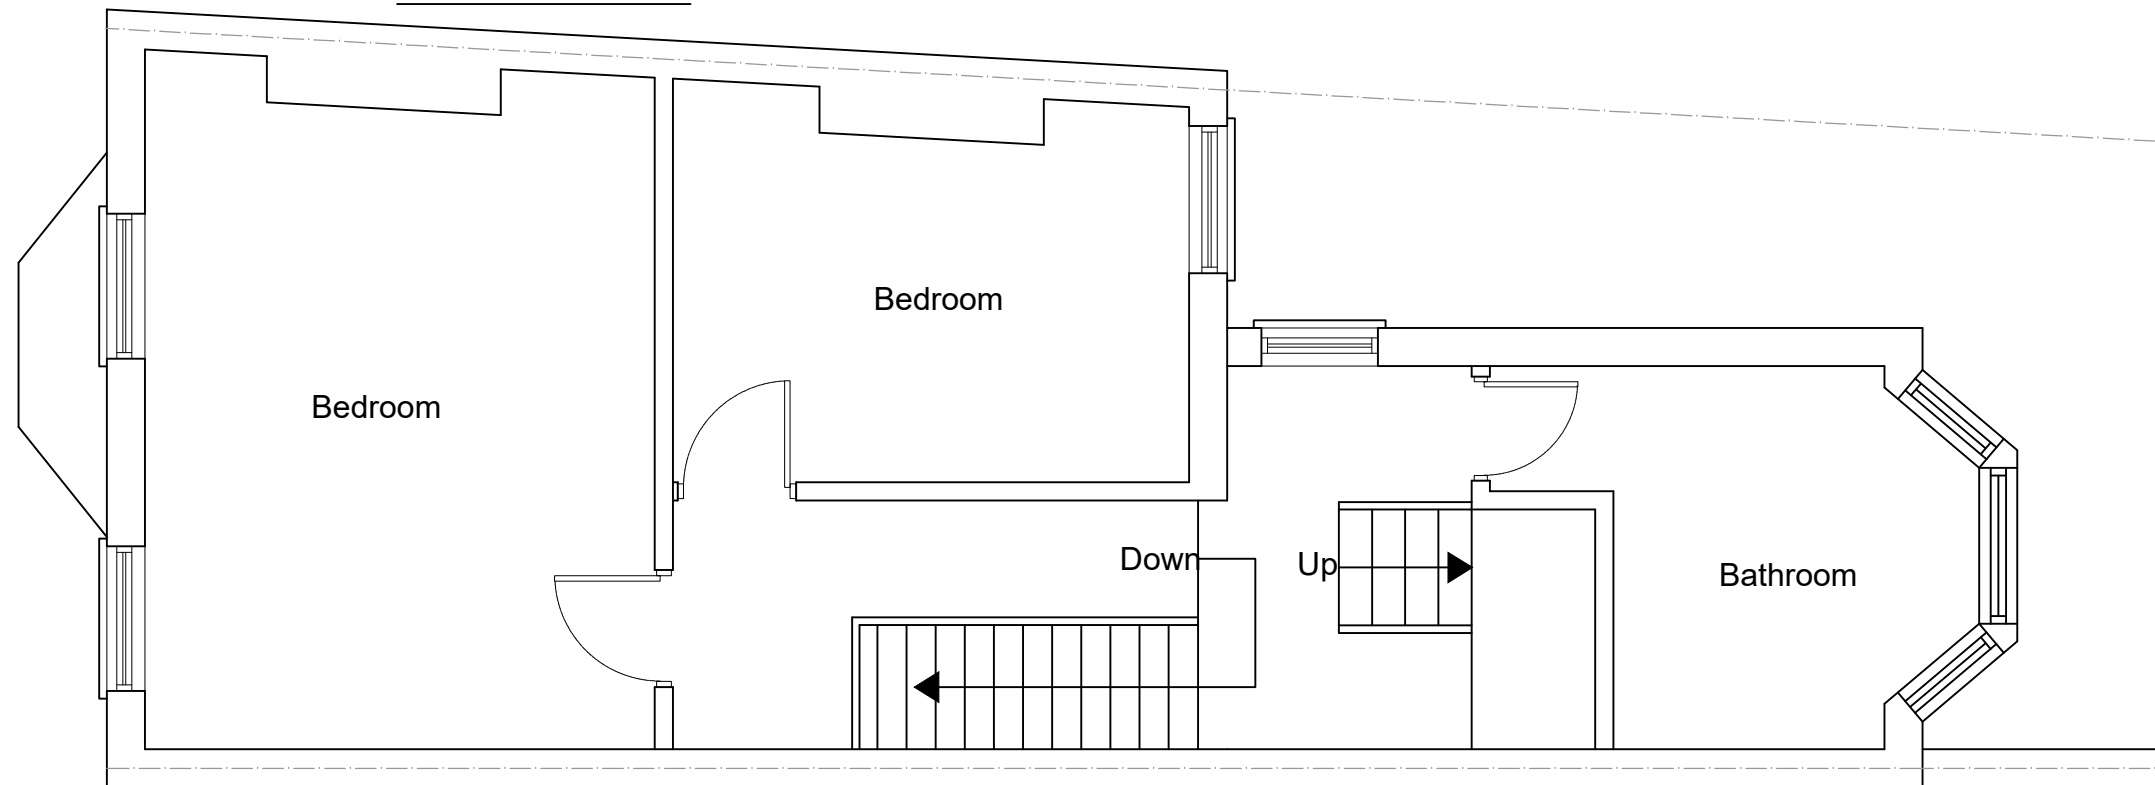

EXISTING FIRST FLOOR PLAN
SCALE 1:50

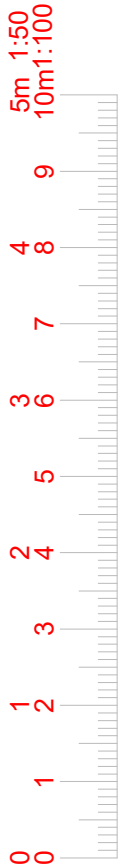

www.FastPlansUK.co.uk


Project: EXTENSION

Address: 18 GRAHAM ROAD N15 3NL


Scale: 1:50 @ A3	Dwg. no: A01
Drawn by: O.B.S	Date Drawn: 16-MAR-2023

For Drawings Tel: 020 3542 1777

E-mail: plans@FastPlansUK.co.uk

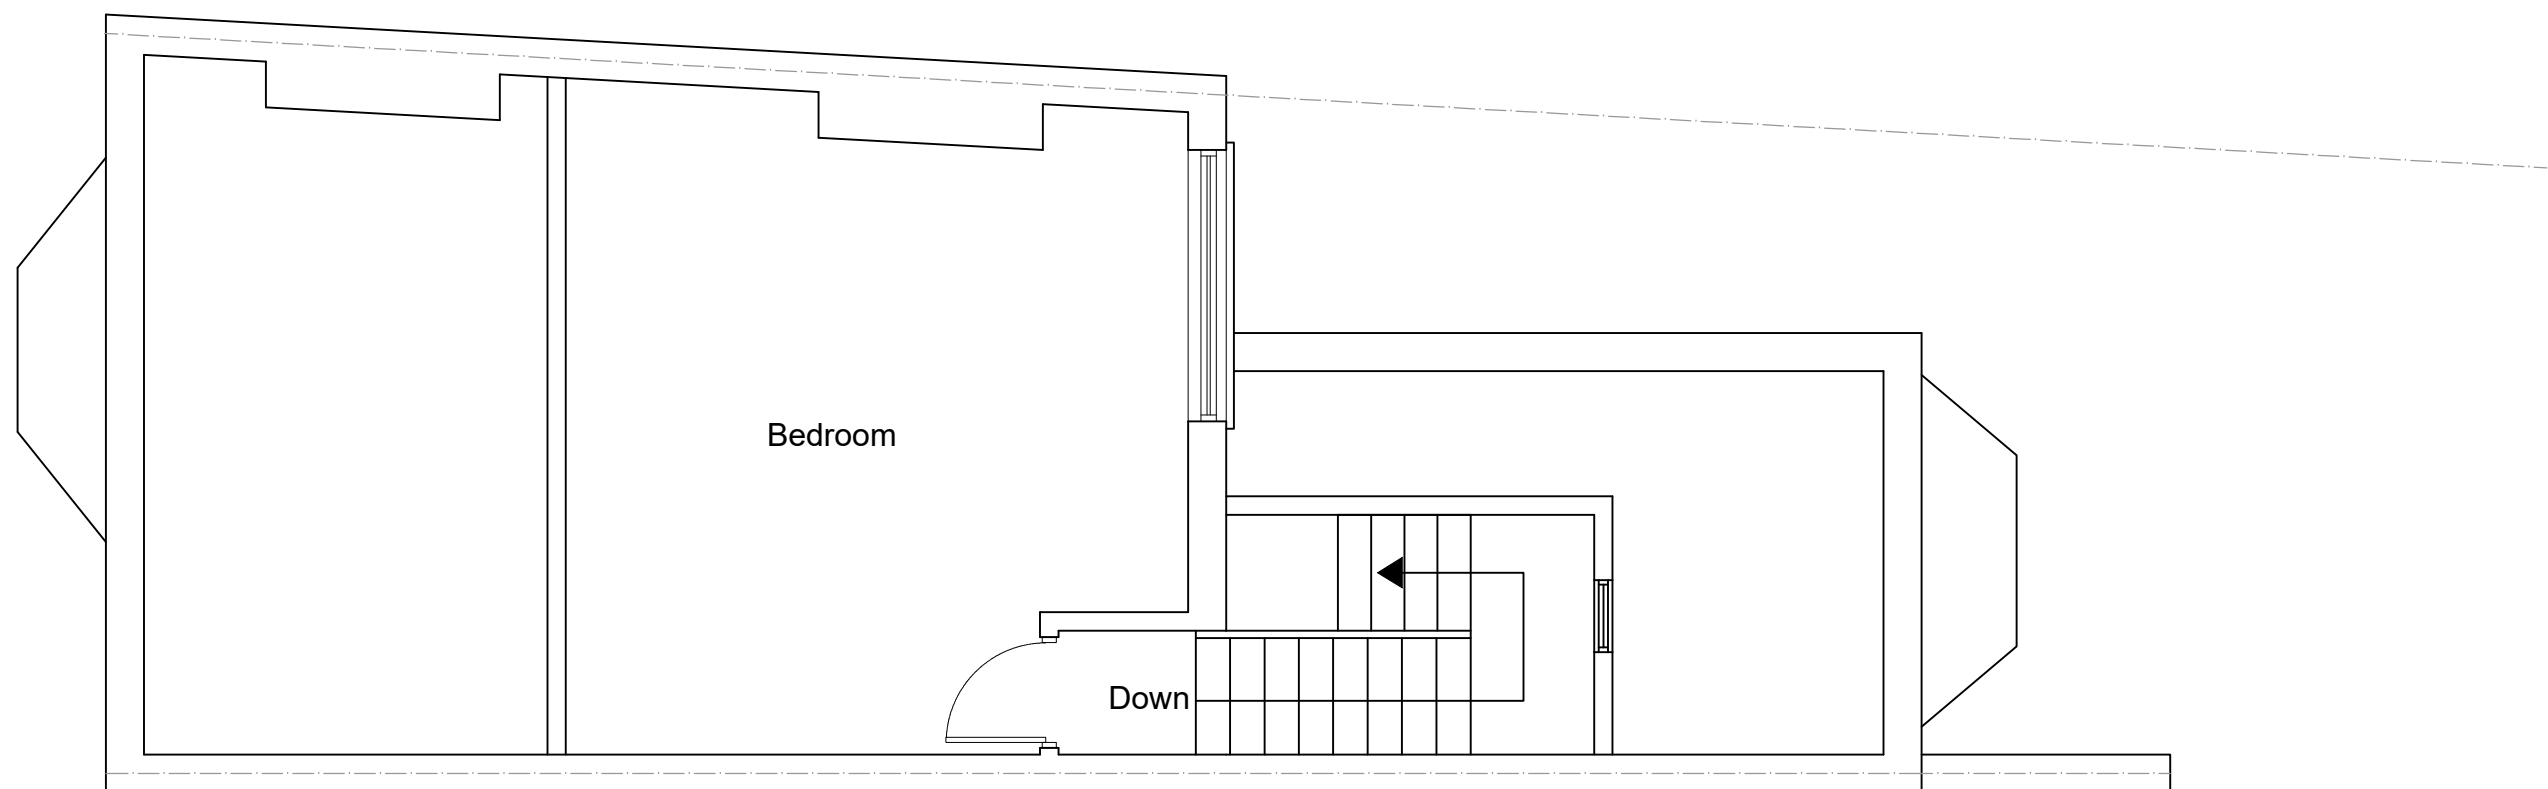

EXISTING LOFT PLAN
SCALE 1:50

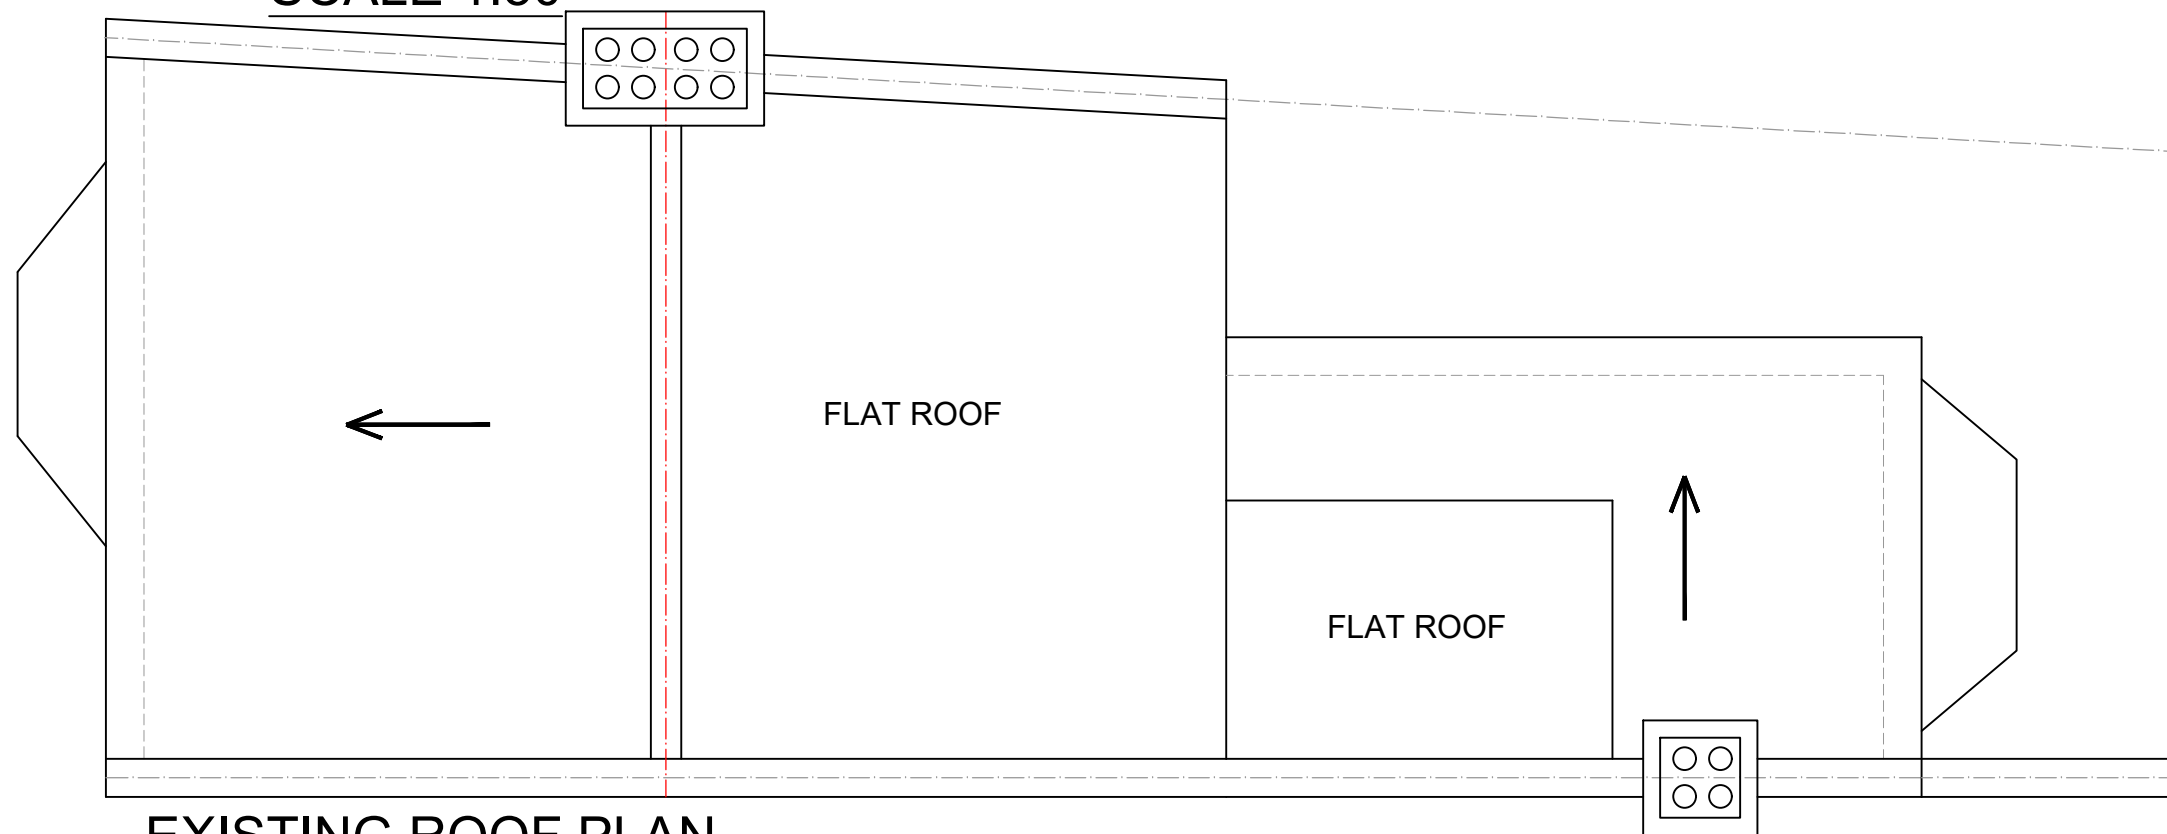

EXISTING ROOF PLAN
SCALE 1:50



www.FastPlansUK.co.uk


Project: EXTENSION

Address: 18 GRAHAM ROAD N15 3NL


Scale: 1:50 @ A3	Dwg. no: A02
Drawn by: O.B.S	Date Drawn: 16-MAR-2023

For Drawings Tel: 020 3542 1777


E-mail: plans@FastPlansUK.co.uk

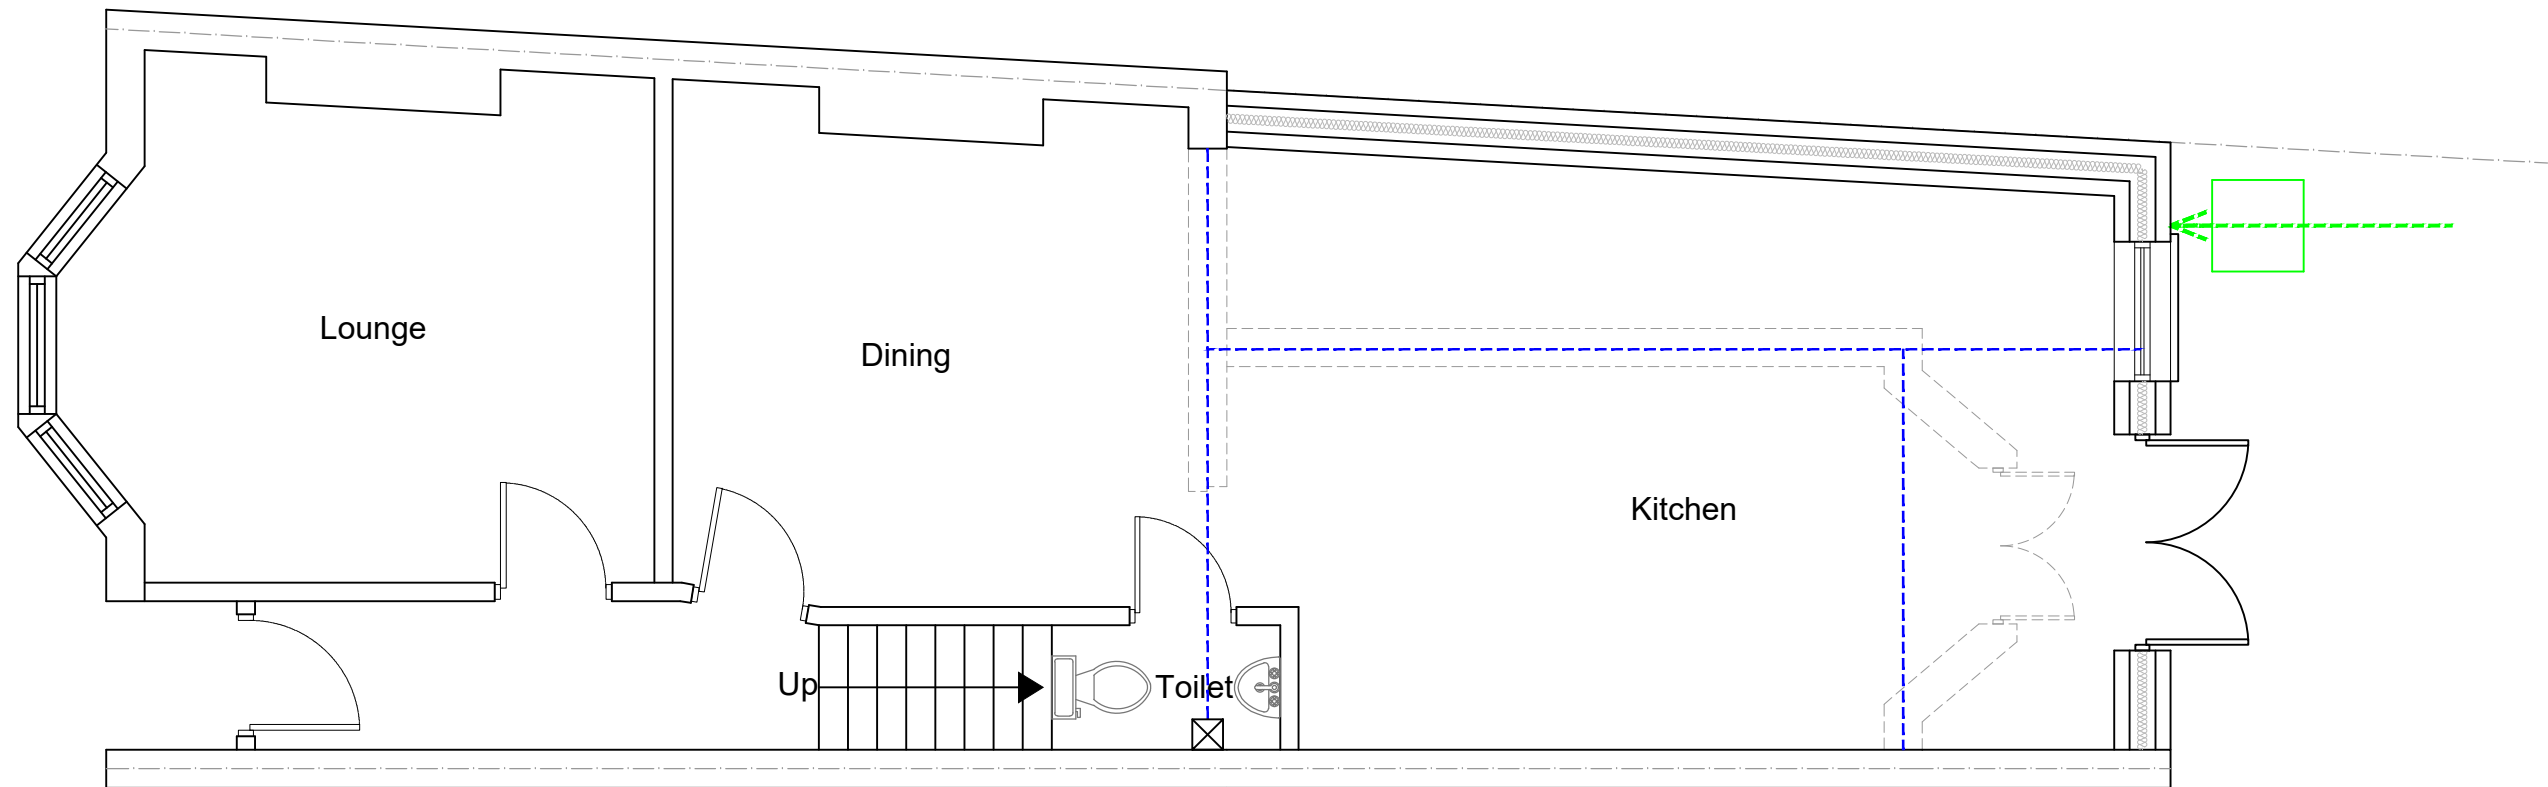

PROPOSED GROUND FLOOR PLAN
SCALE 1:50

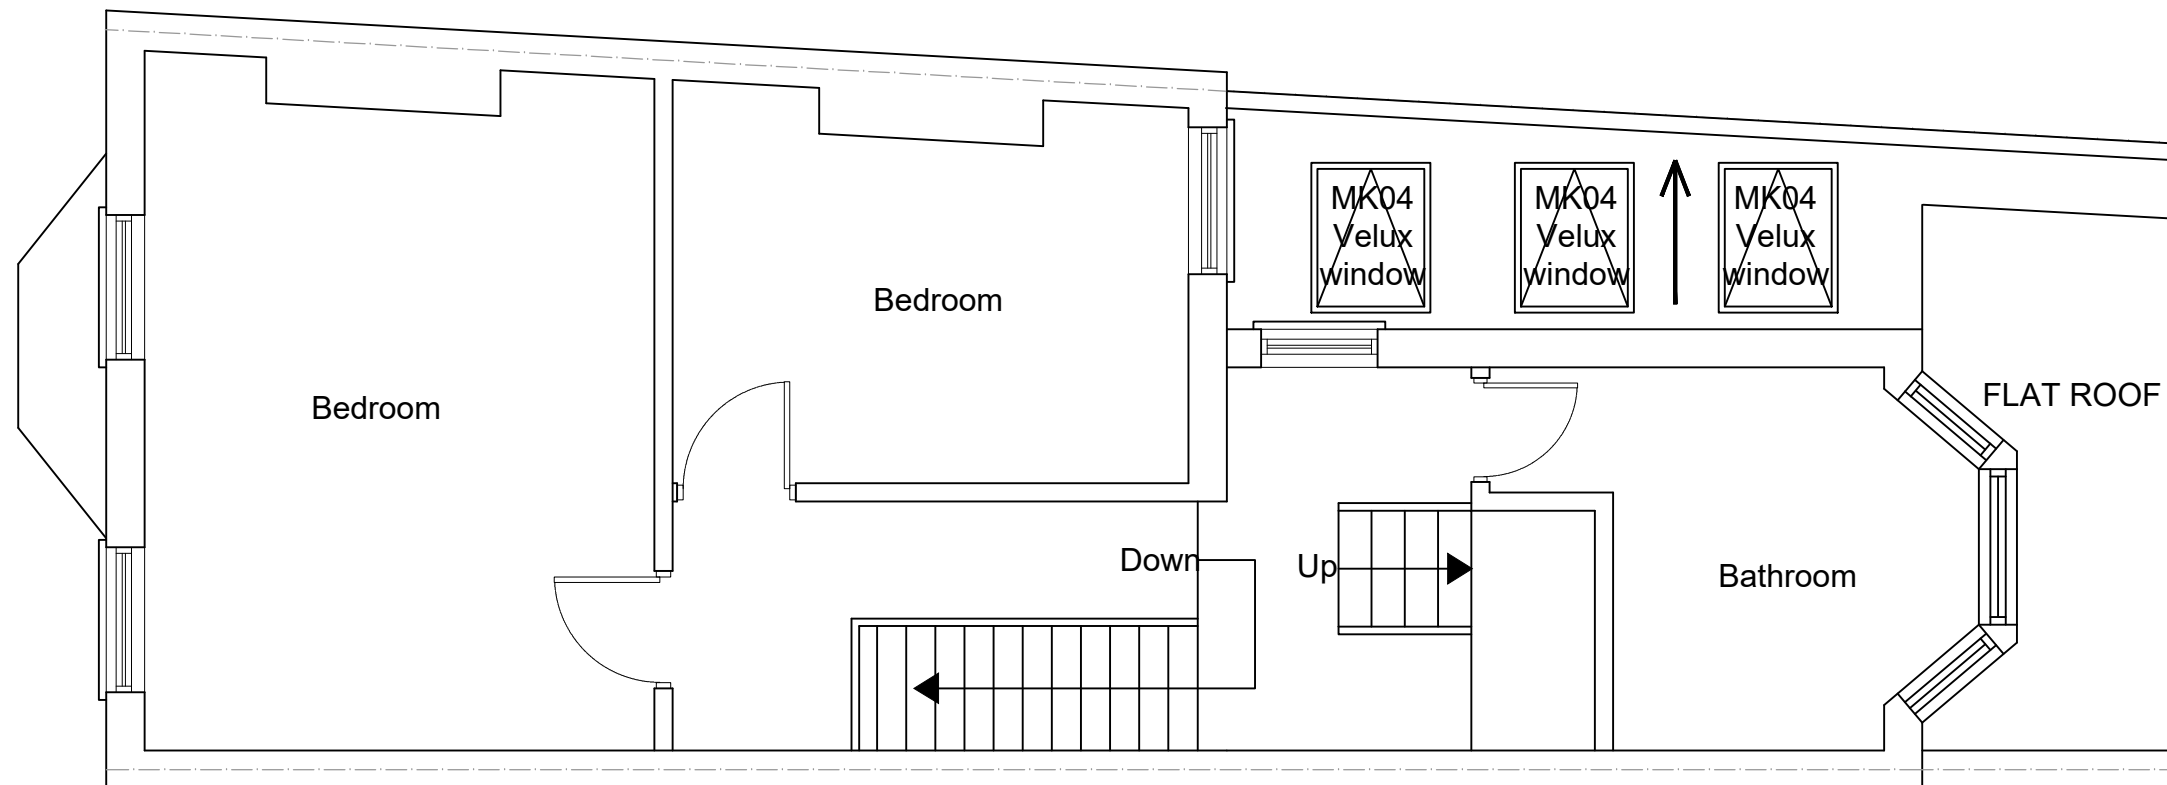

PROPOSED FIRST FLOOR PLAN
SCALE 1:50

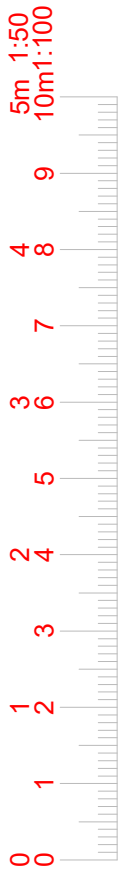

www.FastPlansUK.co.uk


Project: EXTENSION

Address: 18 GRAHAM ROAD N15 3NL


Scale: 1:50 @ A3	Dwg. no: A03
Drawn by: O.B.S	Date Drawn: 16-MAR-2023

For Drawings Tel: 020 3542 1777

E-mail: plans@FastPlansUK.co.uk

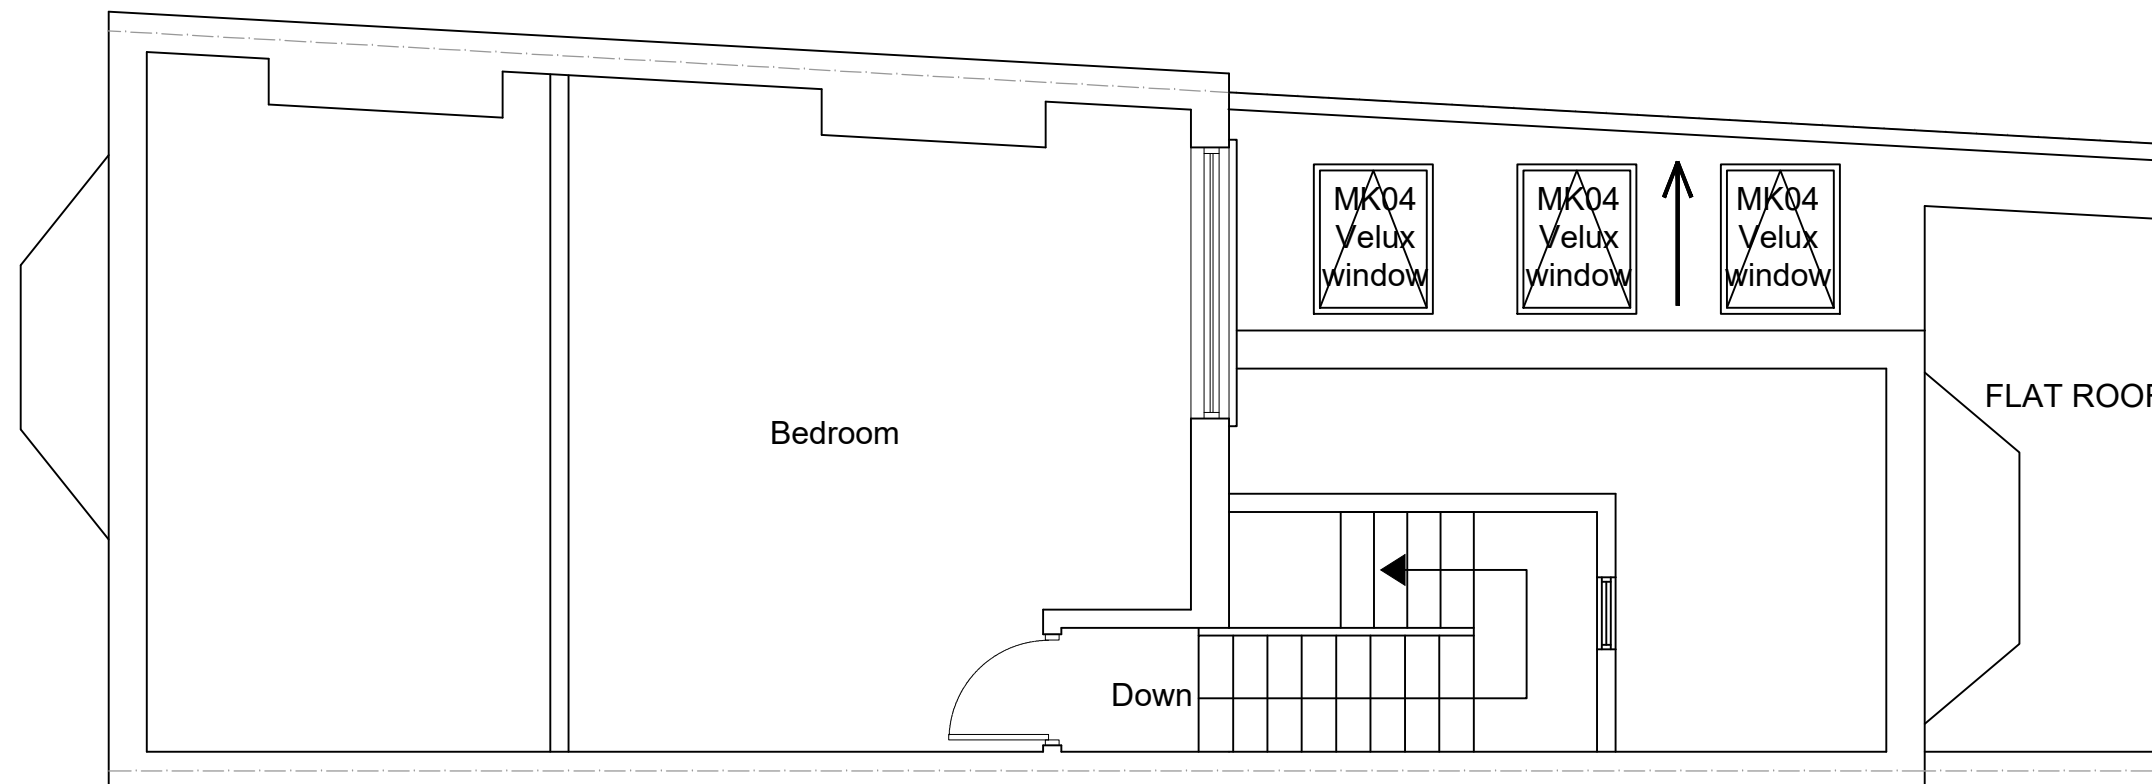

PROPOSED LOFT PLAN
SCALE 1:50

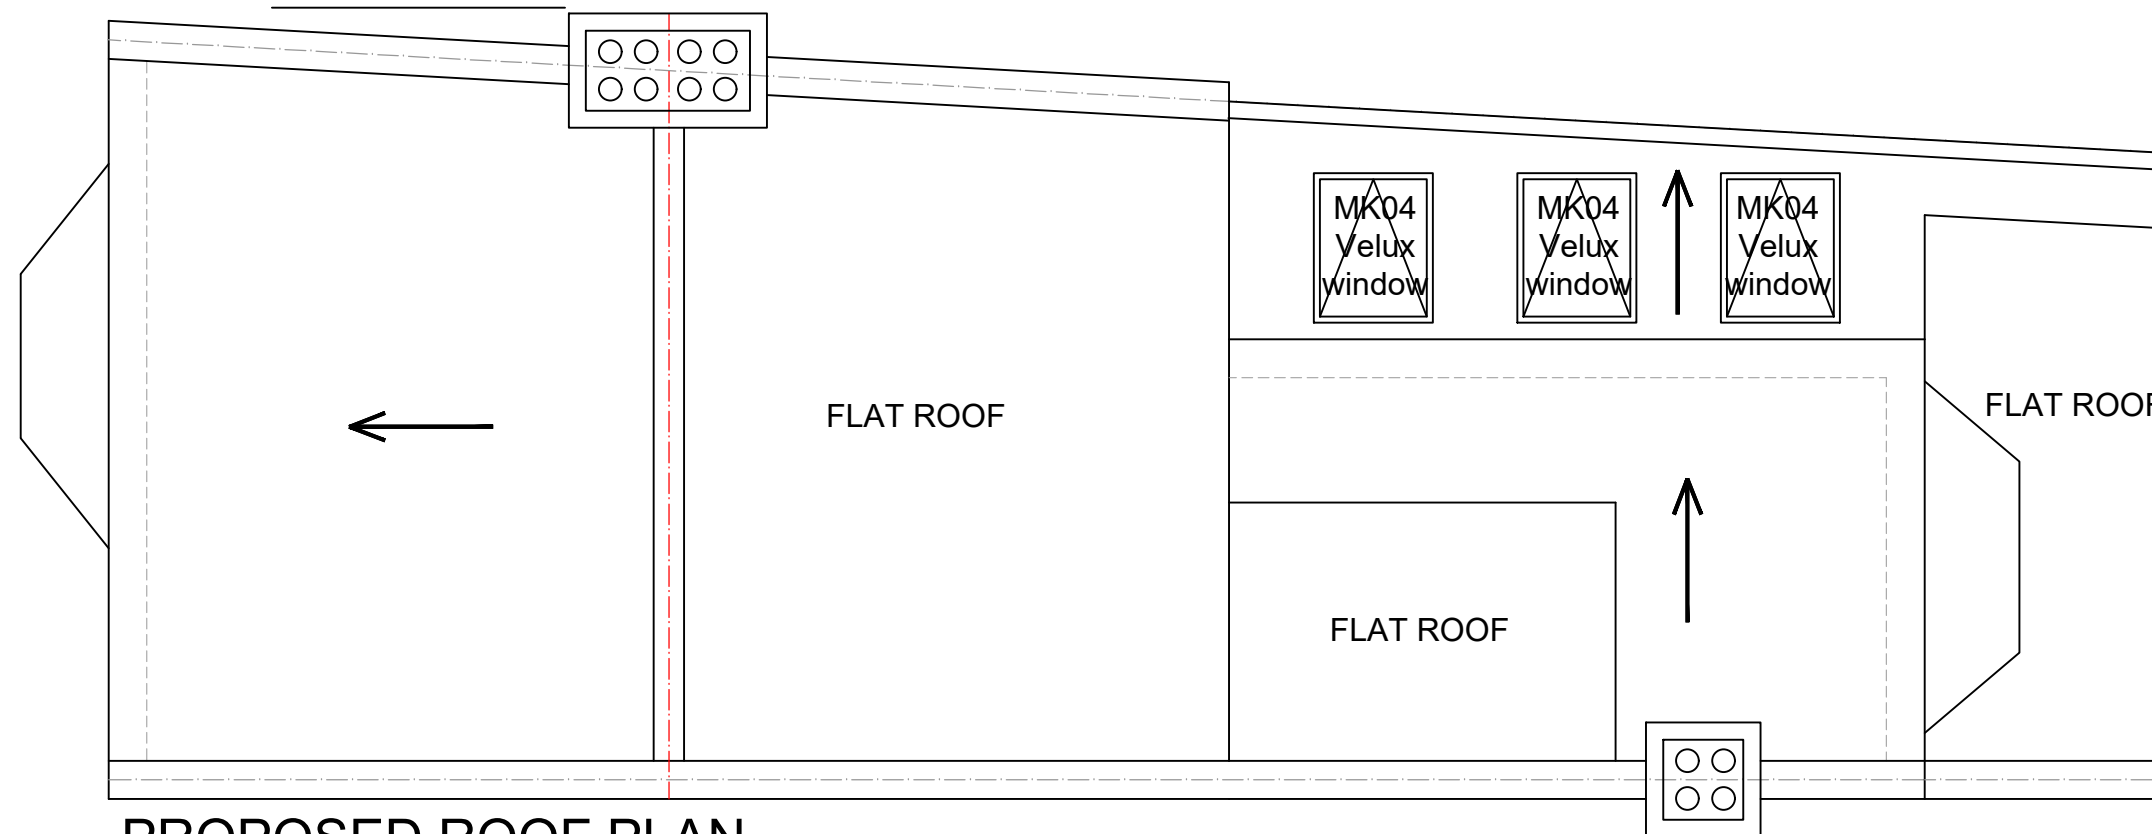

PROPOSED ROOF PLAN
SCALE 1:50



www.FastPlansUK.co.uk


Project: EXTENSION

Address: 18 GRAHAM ROAD N15 3NL


Scale: 1:50 @ A3	Dwg. no: A04
Drawn by: O.B.S	Date Drawn: 16-MAR-2023

For Drawings Tel: 020 3542 1777


E-mail: plans@FastPlansUK.co.uk

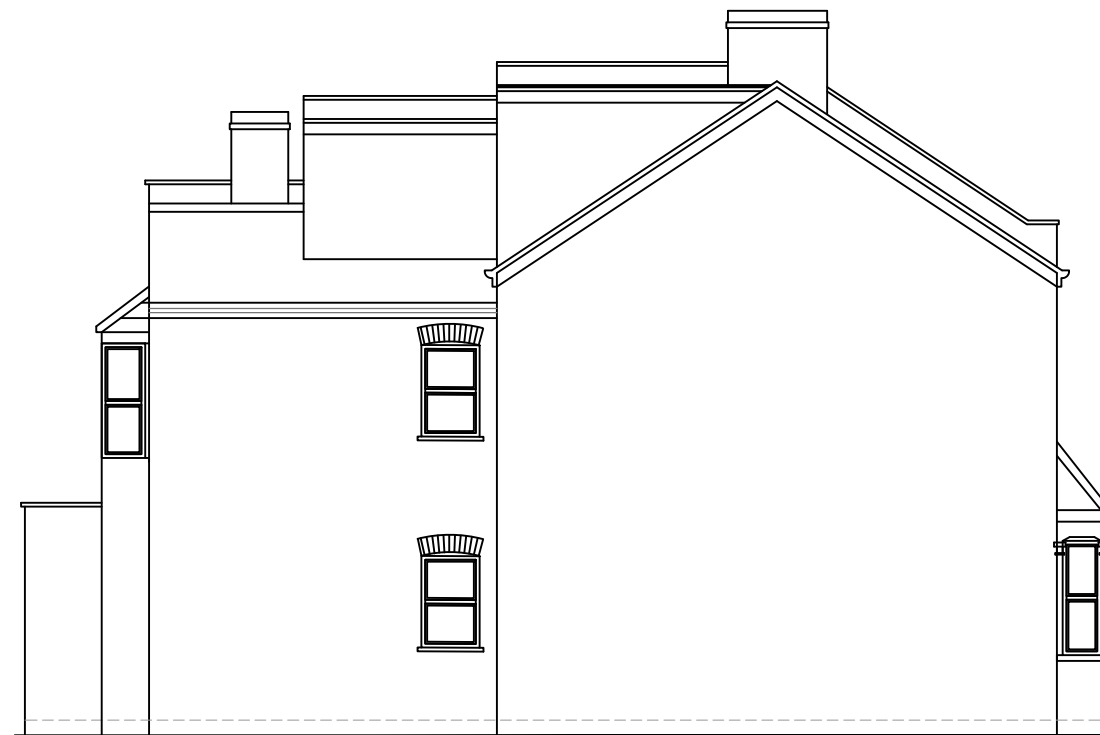


EXISTING ELEVATION SIDE A
SCALE 1:100

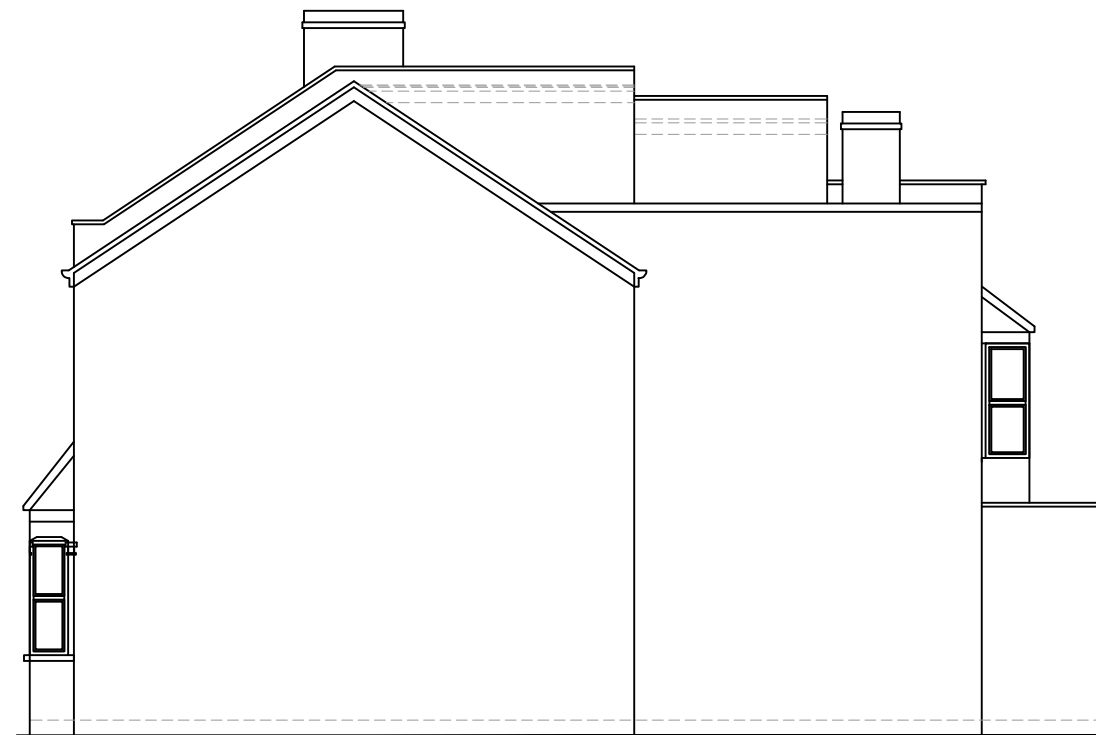


EXISTING ELEVATION SIDE B
SCALE 1:100

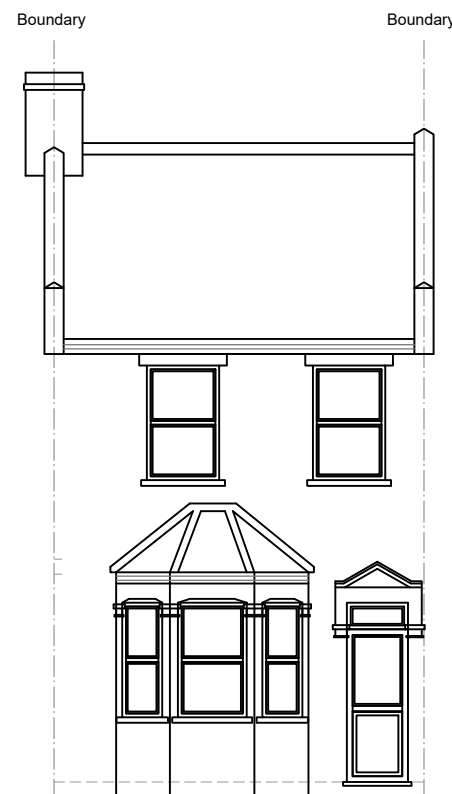

EXISTING FRONT ELEVATION
SCALE 1:100

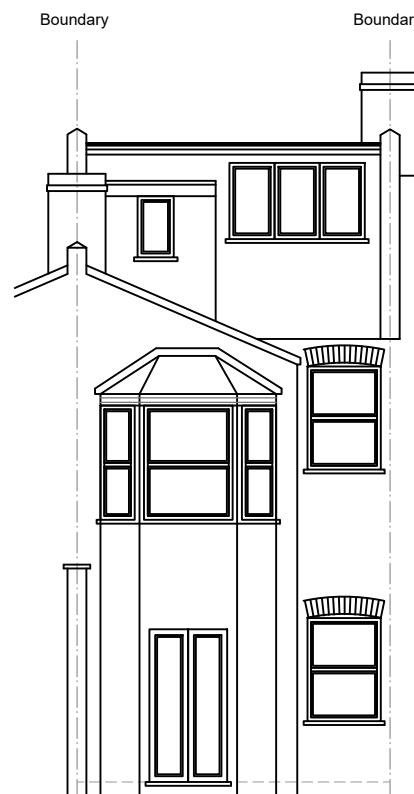

EXISTING REAR ELEVATION
SCALE 1:100

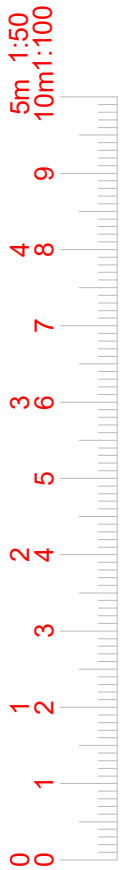

www.FastPlansUK.co.uk


Project:
EXTENSION

Address:
18 GRAHAM ROAD N15 3NL


Scale: 1:100 @ A3	Dwg. no: A05
Drawn by: O.B.S	Date Drawn: 16-MAR-2023

For Drawings Tel: 020 3542 1777


E-mail: plans@FastPlansUK.co.uk

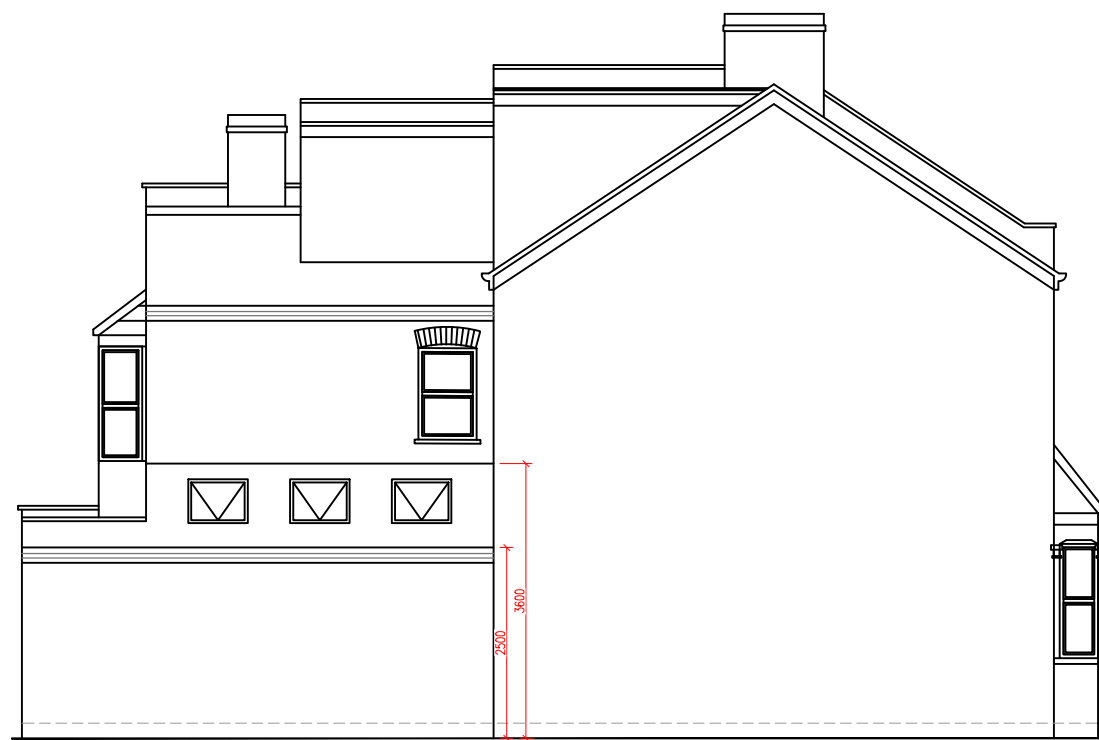

PROPOSED ELEVATION SIDE A
SCALE 1:100

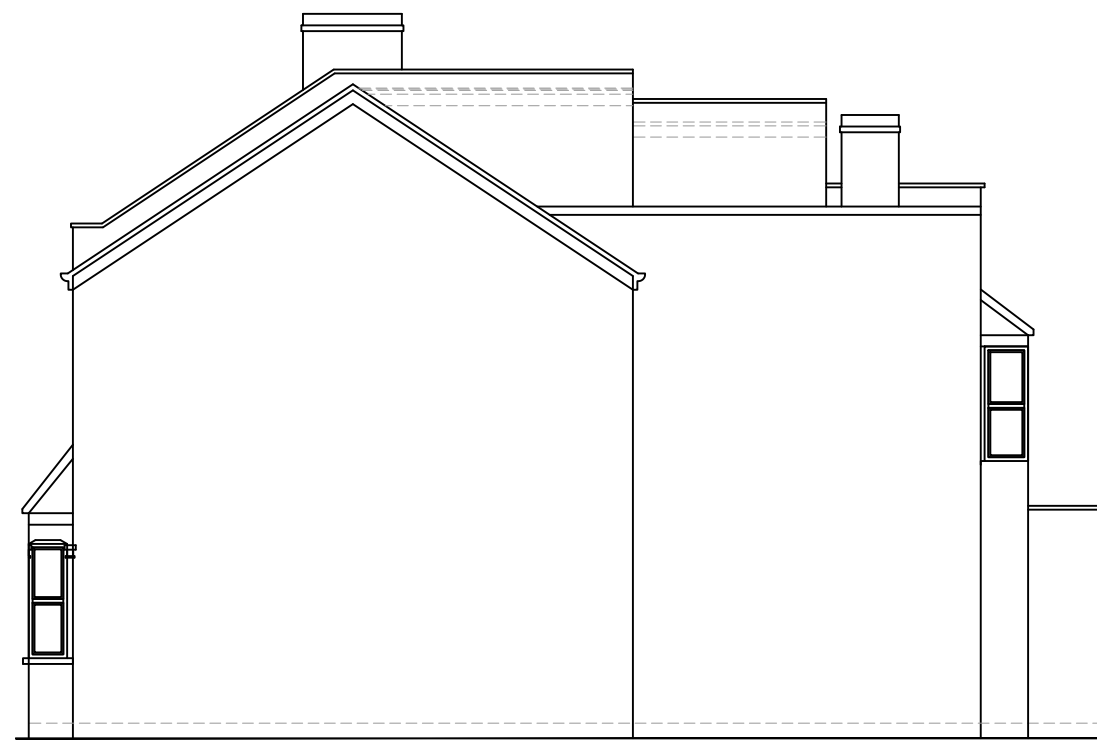


PROPOSED ELEVATION SIDE B
SCALE 1:100

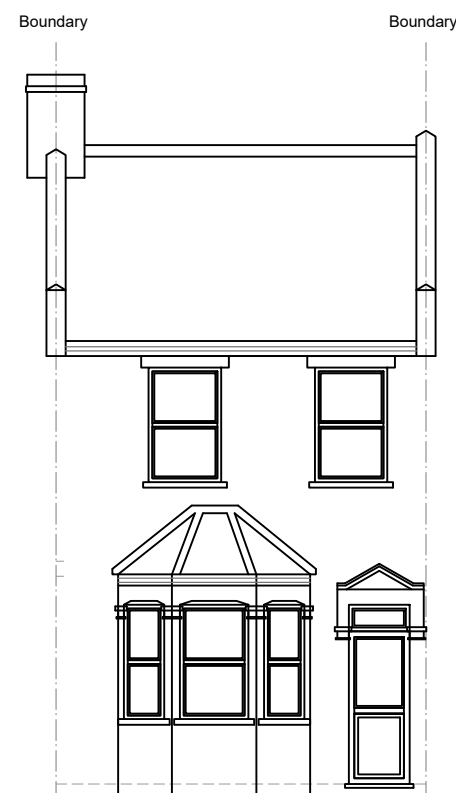

PROPOSED FRONT ELEVATION
SCALE 1:100



PROPOSED REAR ELEVATION
SCALE 1:100

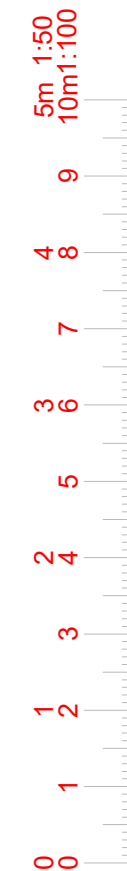

www.FastPlansUK.co.uk

Project: EXTENSION

Address: 18 GRAHAM ROAD N15 3NL

Scale: 1:100 @ A3	Dwg. no: A06
Drawn by: O.B.S	Date Drawn: 16-MAR-2023

For Drawings Tel: 020 3542 1777

E-mail: plans@FastPlansUK.co.uk



EXISTING SECTION AA
SCALE 1:50



www.FastPlansUK.co.uk

Project:
EXTENSION


Address:
18 GRAHAM ROAD N15 3NL

Scale:	1:50 @ A3	Dwg. no:	A07
--------	-----------	----------	-----

Drawn by:	O.B.S	Date Drawn:	16-MAR-2023
-----------	-------	-------------	-------------

For Drawings Tel: 020 3542 1777

E-mail: plans@FastPlansUK.co.uk

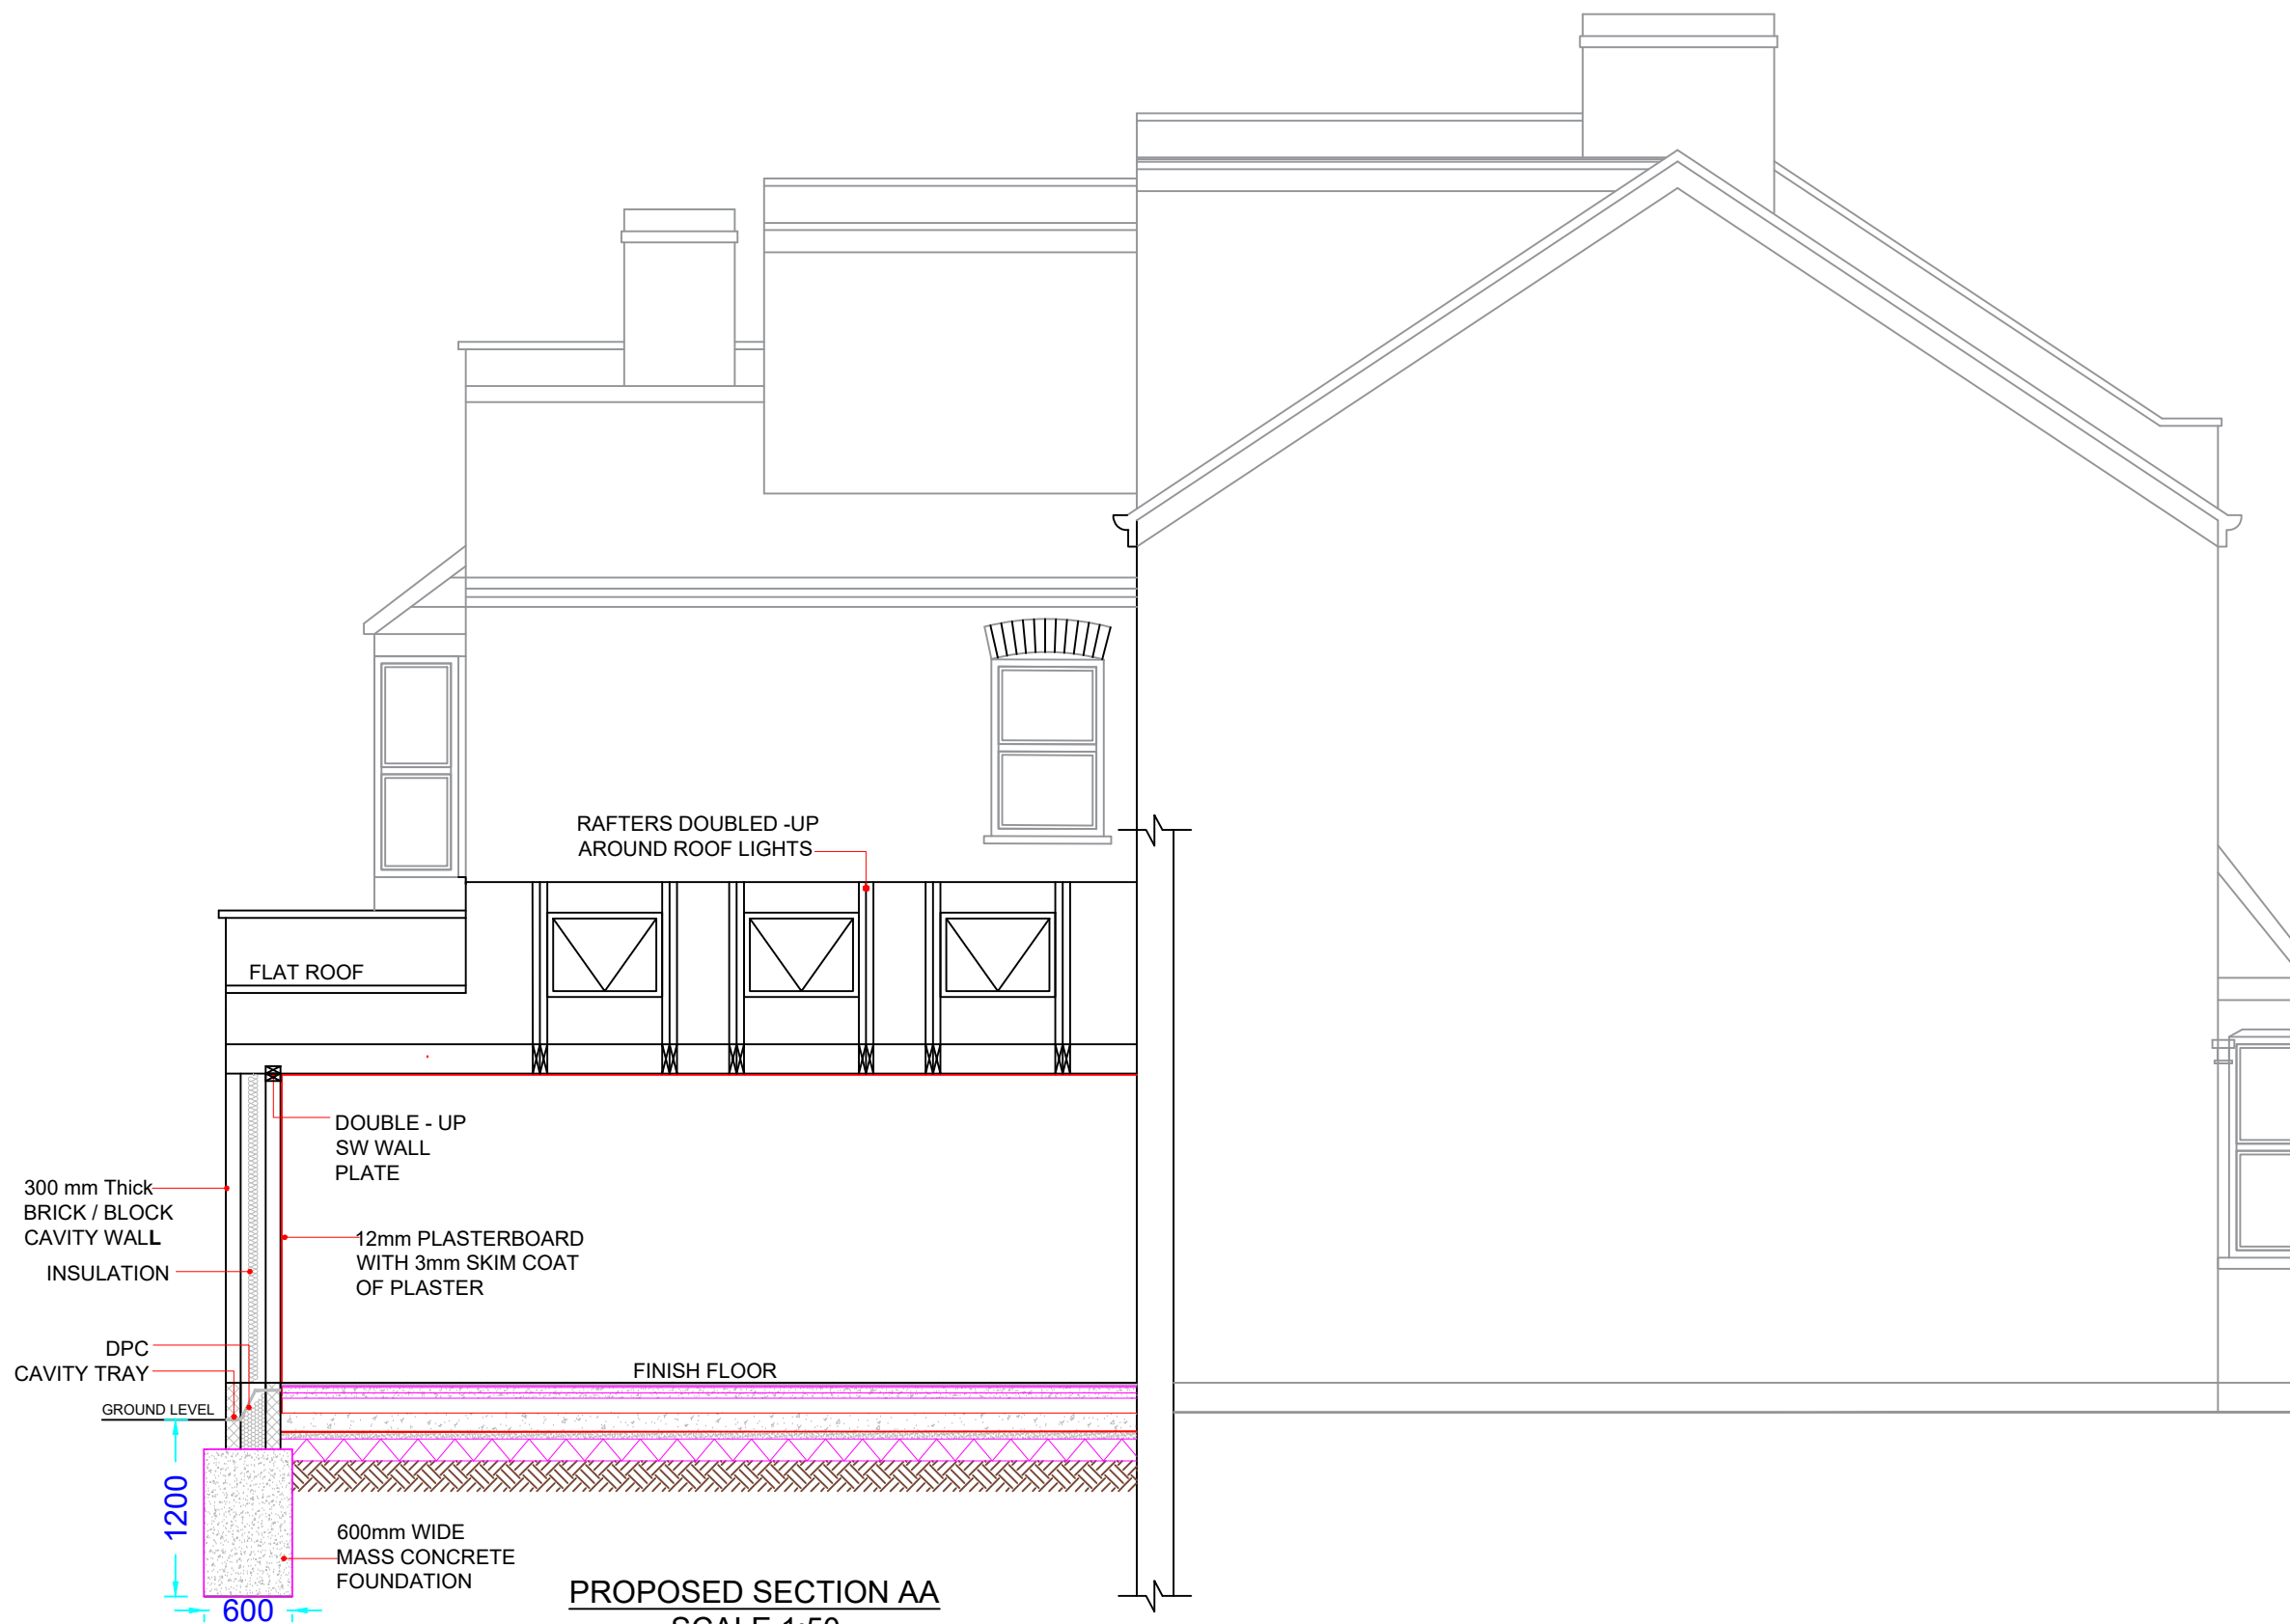

PROPOSED SECTION AA
SCALE 1:50



www.FastPlansUK.co.uk

Project: EXTENSION

Address: 18 GRAHAM ROAD N15 3NL

Scale: 1:50 @ A3	Dwg. no: A08
Drawn by: O.B.S	Date Drawn: 16-MAR-2023

For Drawings Tel: 020 3542 1777



E-mail: plans@FastPlansUK.co.uk



BLOCK PLAN
SCALE 1:500



LOCATION PLAN
SCALE 1:1250

 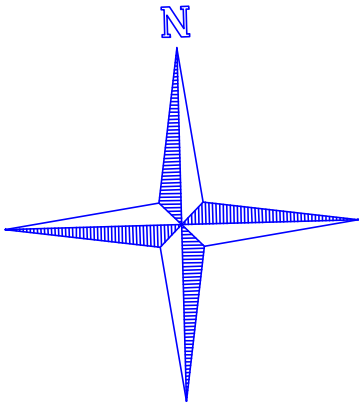

www.FastPlansUK.co.uk

Project: EXTENSION

Address: 18 GRAHAM ROAD N15 3NL

Scale: 1:500 @ A3 Dwg. no: A09

Drawn by: O.B.S Date Drawn: 16-MAR-2023

For Drawings Tel: 020 3542 1777

E-mail: plans@FastPlansUK.co.uk