

Copyright in the design and this drawing is the property of RESI. Reproduction in whole or in part is forbidden without written sanction of RESI. This drawing must be read in conjunction with all other relevant documentation and drawings.

RESI accepts no liability for any expense, loss or damage of whatsoever nature and however arising from any variation which has not been referred to them and their approval obtained.

Print out to actual scale. All dimensions to be cross-checked on-site prior to manufacture and construction. Any discrepancies to be reported to RESI immediately.

NOTES

KEY

Neighbouring context Boundary line



Revision		
Rev	Notes	Date
A	Planning Issue	12/04/2023




Job Title
Proposed loft rear L-shaped
dormer, floor plan redesign and
all associated works at 48
Chesterfield Gardens, N4 1LP

Drawing Status
Planning


Client
Jessie Hall

Drawing Title
Block Plans

Scale 1 : 200 @ A3	Drawn AR
Date Apr 2023	Checked JC
Drawing No. B153132-02-3000	REV A

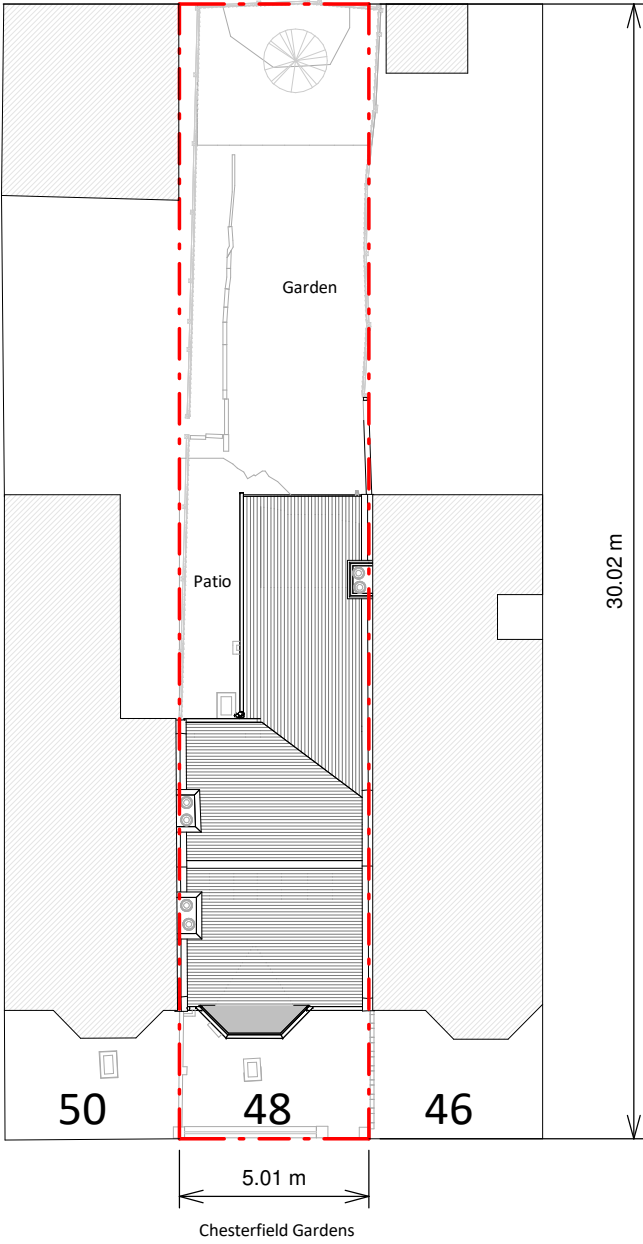

Existing Block Plan

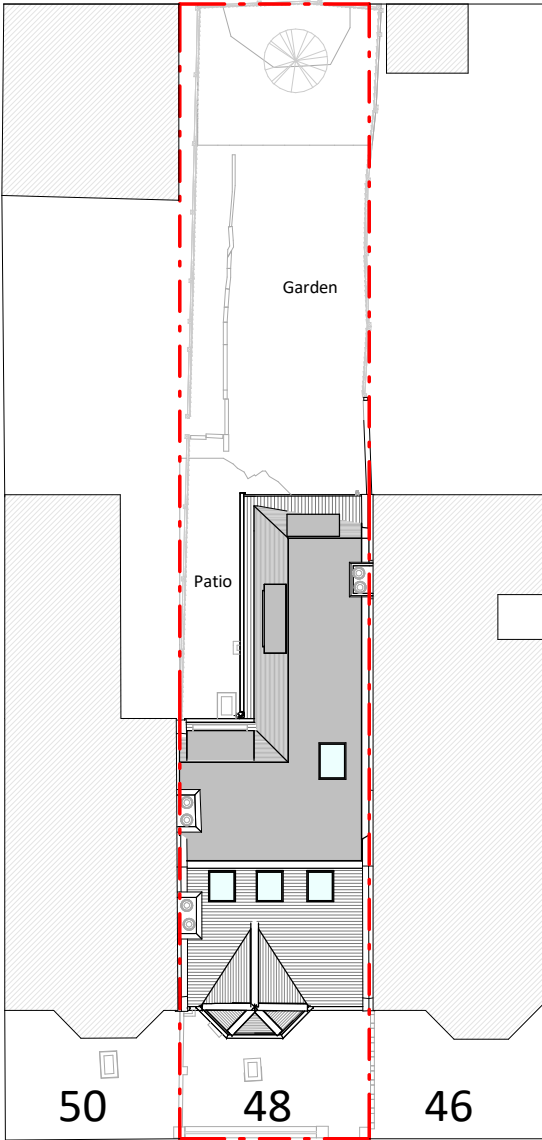

Proposed Block Plan

