






Proposed Front Elevation 1:50

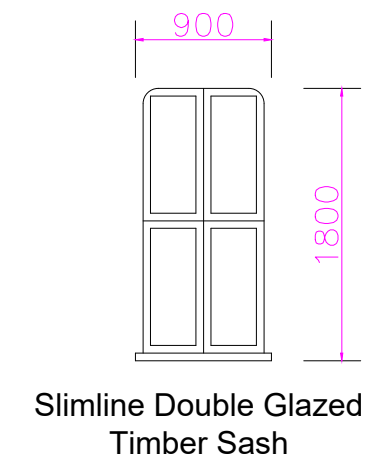

C

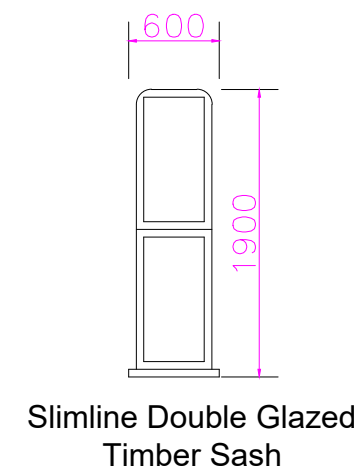


A

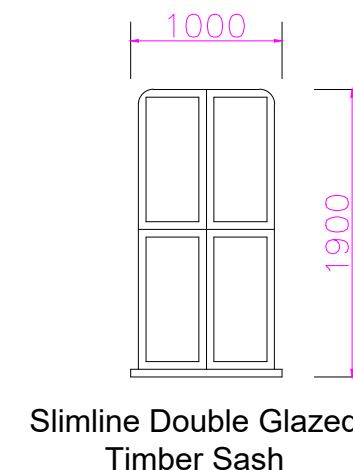

B

Proposed Window Schedule 1:50

Proposed Elevations

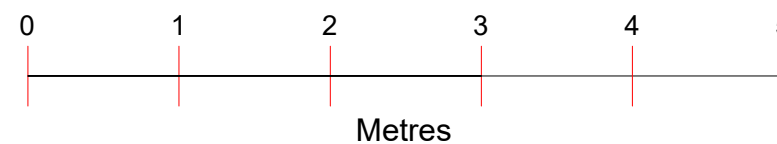

SCALE 1:50@A3

Project : Window Replacement Works
Address : 32 Cromwell Avenue
London
N6 5HL

Drawing no : 32_CA_PA
Issue :
Date : 04/04/23

EXTENSION
DESIGNS

DATE	AMENDMENT	BY
04.04.23	DA ISSUE	GK