





Existing Front Elevation 1:50

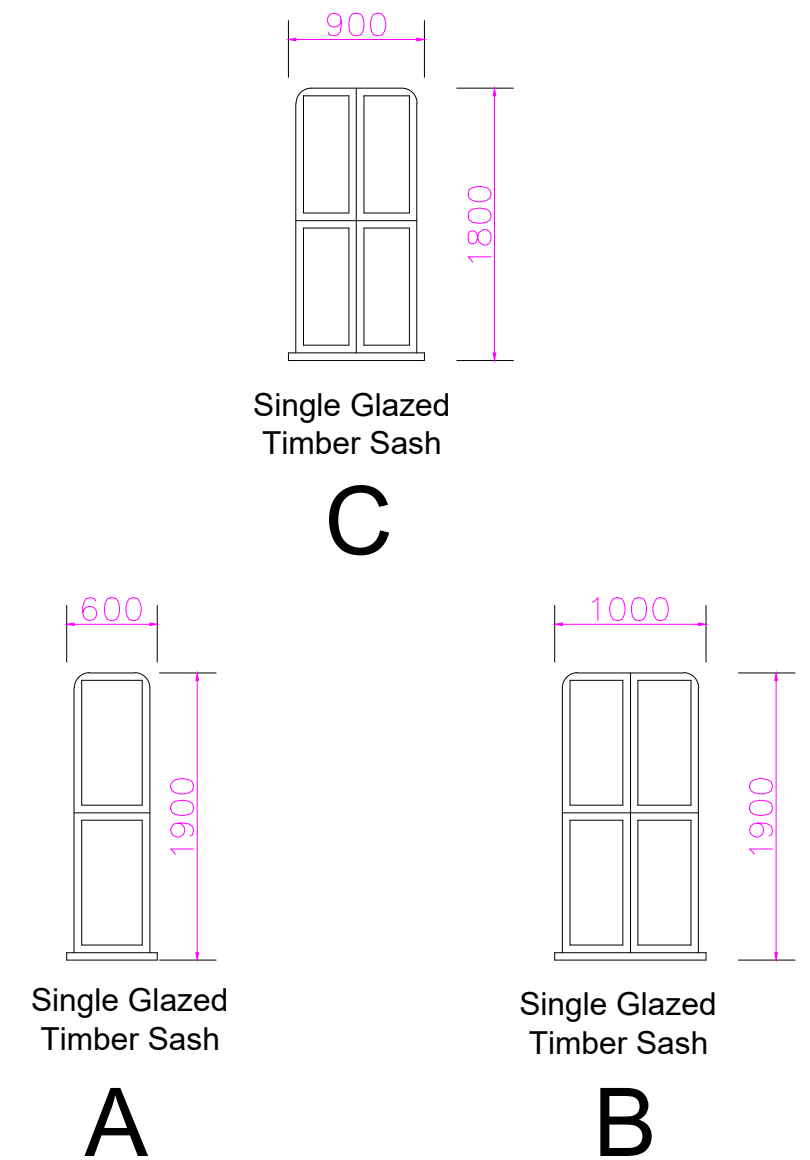

Existing Window Schedule 1:50

SCALE 1:50@A3

Existing Elevations

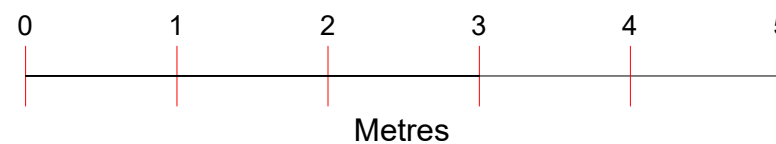

Project : Window Replacement Works
Address : 32 Cromwell Avenue
London
N6 5HL

Drawing no : 32_CA_PA
Issue :
Date : 04/04/23

EXTENSION
DESIGNS

ISSUE DATE	AMENDMENT	BY
A	04.04.23 DA ISSUE	GK