





Orientation

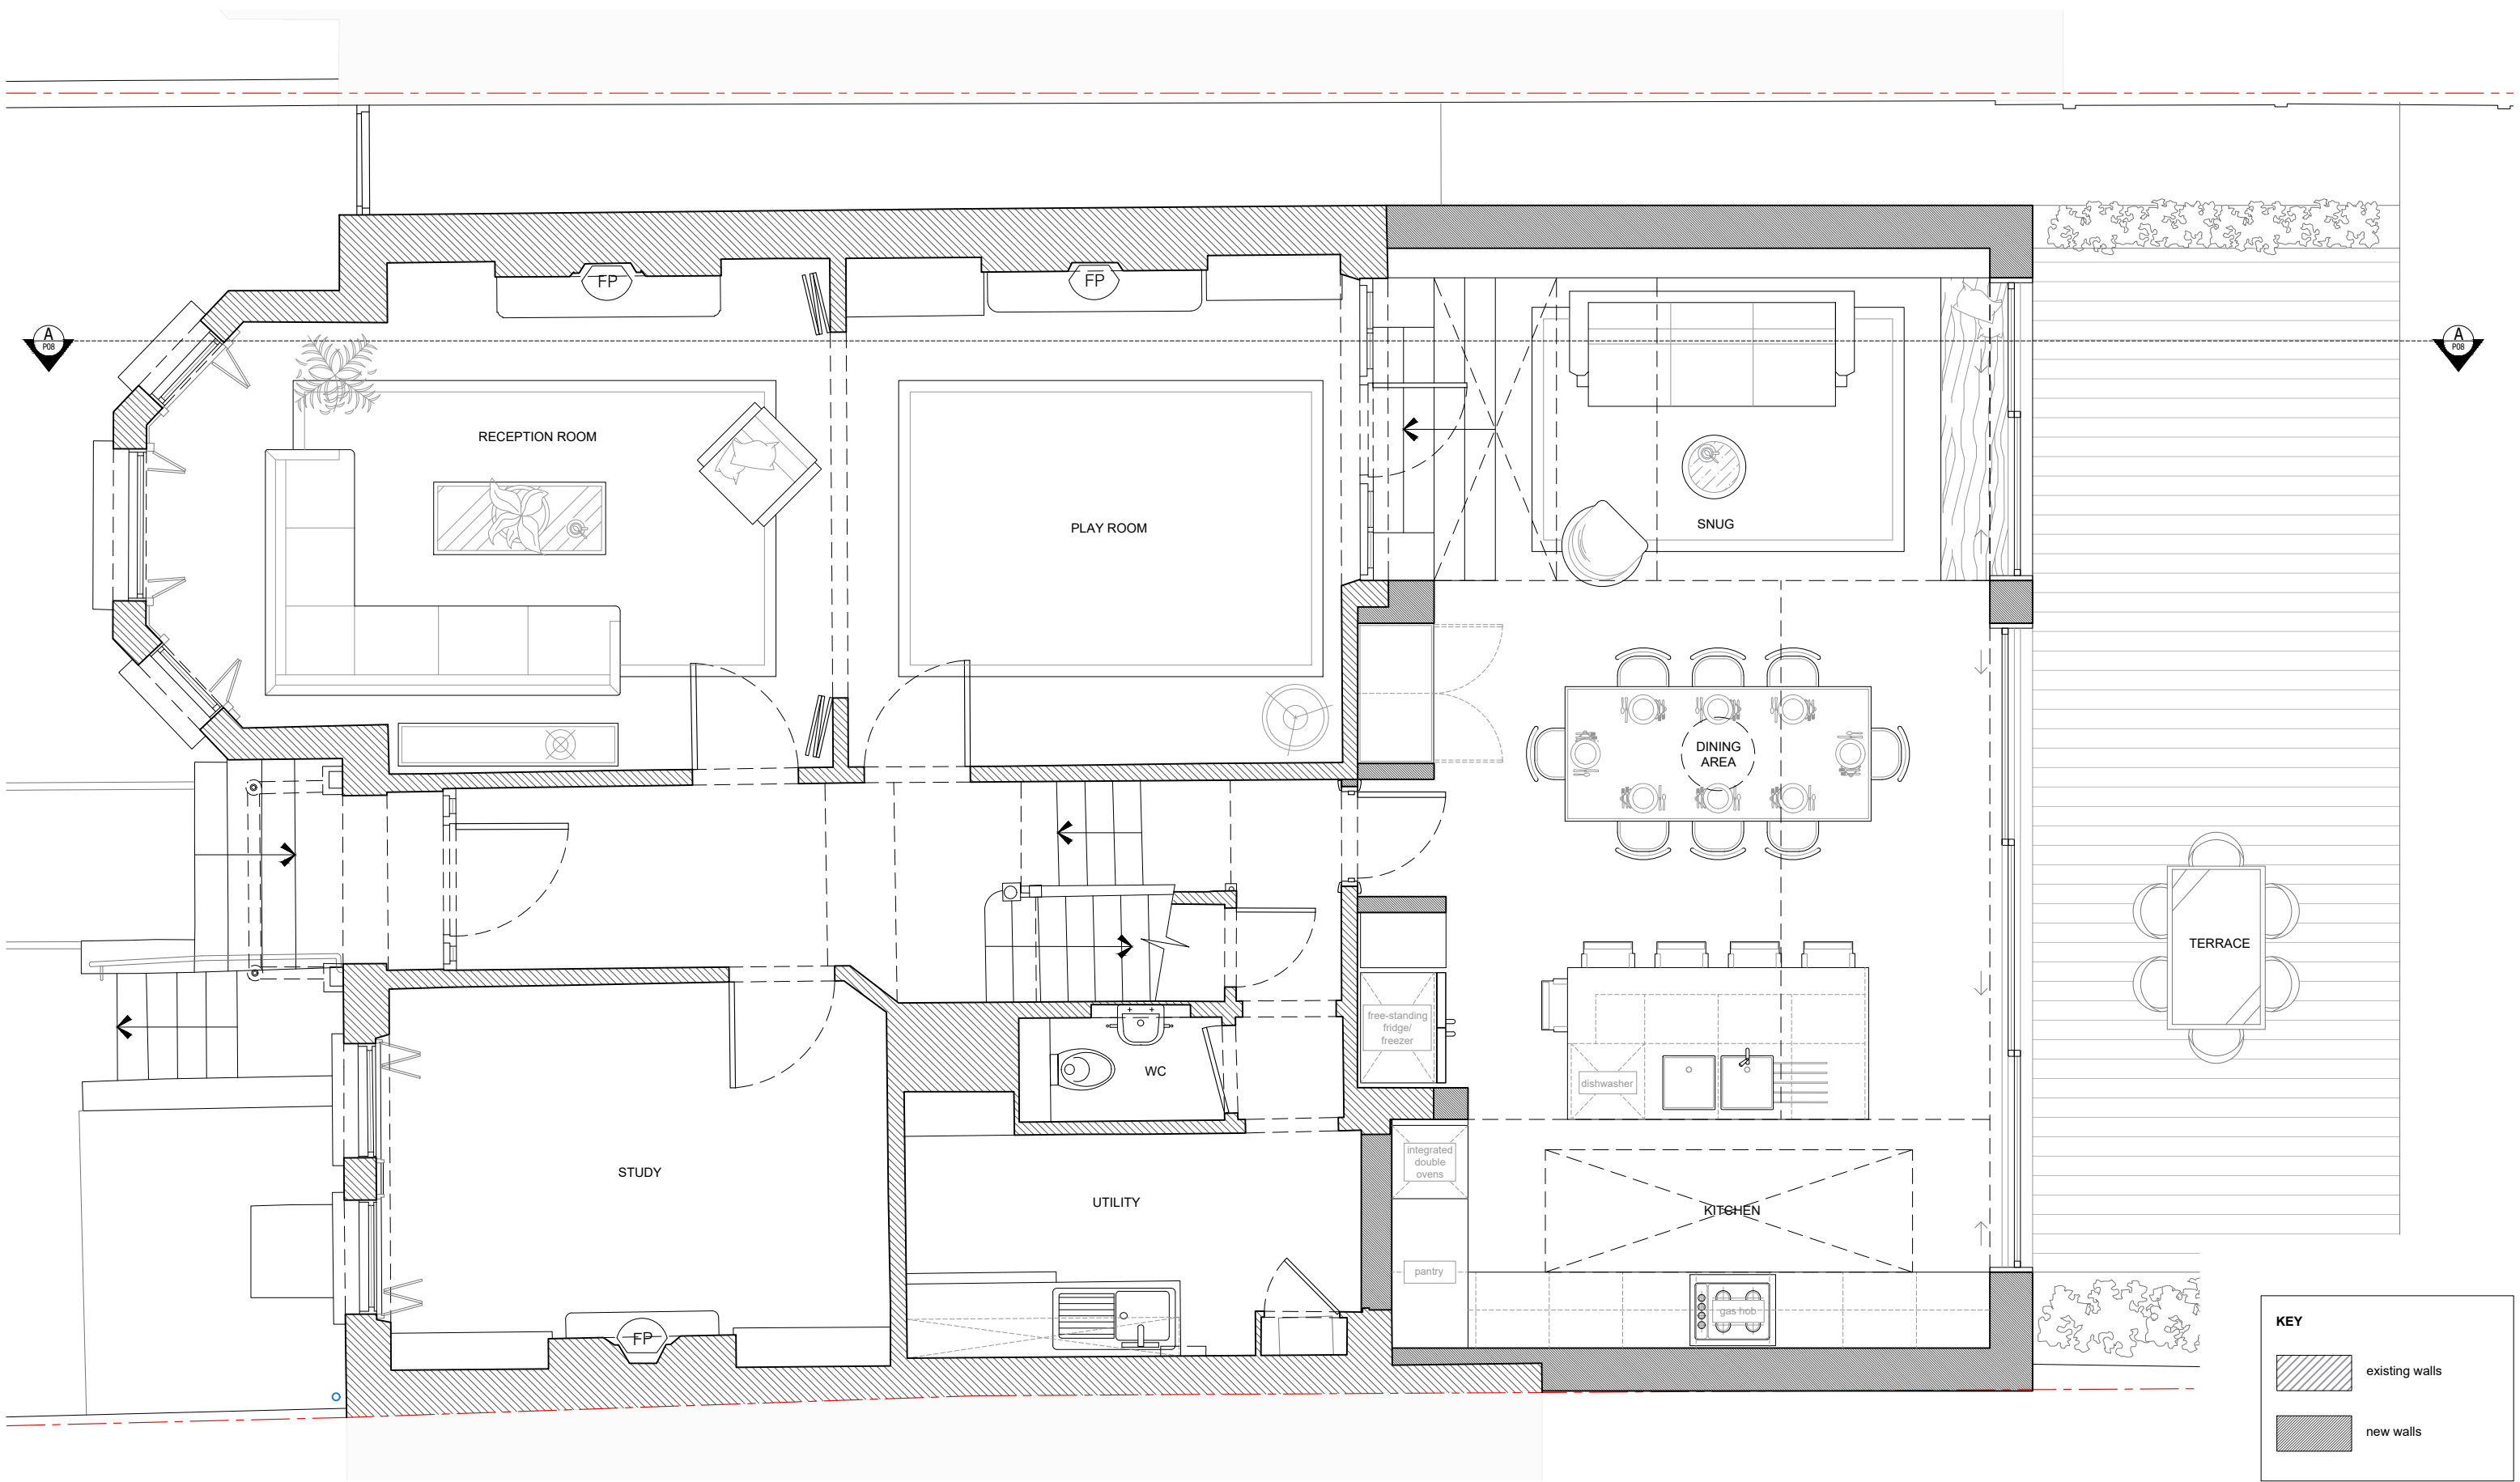

Scale Bar

 

| Rev | Issue              | Drwn | Chk | Date     |
|-----|--------------------|------|-----|----------|
| --  | Stage 3 - Planning | AR   | MW  | 12.04.23 |
|     |                    |      |     |          |
|     |                    |      |     |          |
| Title                      |
|----------------------------|
| Proposed Ground Floor Plan |
|                            |
|                            |
| Drawing No                 |
| MVR.183_GA-P01             |
|                            |
|                            |
|                            |
|                            |
|                            |
| Revision                   |
| --                         |
|                            |
|                            |
|                            |

| Stage        |
|--------------|
| 3 - Planning |
|              |
|              |
|              |
|              |
|              |
|              |
| Date         |
| MAR 2023     |
|              |
|              |
|              |
|              |
|              |
| Scale        |
| 1:50 @A3     |
|              |
|              |
|              |

| Client              |
|---------------------|
| J & Y Ashida        |
|                     |
|                     |
|                     |
|                     |
|                     |
|                     |
| Client Address      |
| 183 Mount View Road |
| London N4           |
|                     |
|                     |
|                     |
|                     |
|                     |
| Project Address     |
| 183 Mount View Road |
| London N4           |

melissa white architects

Do not scale this drawing | All dimensions to be checked and confirmed on site prior to commencement of any work. Any discrepancies to be reported to the architect | All work and materials to be in accordance with current legislation, regulations, and codes of practice and British Standards | Drawing to be read in conjunction with relevant consultants, sub-contractors, and manufacturers information and specifications.