
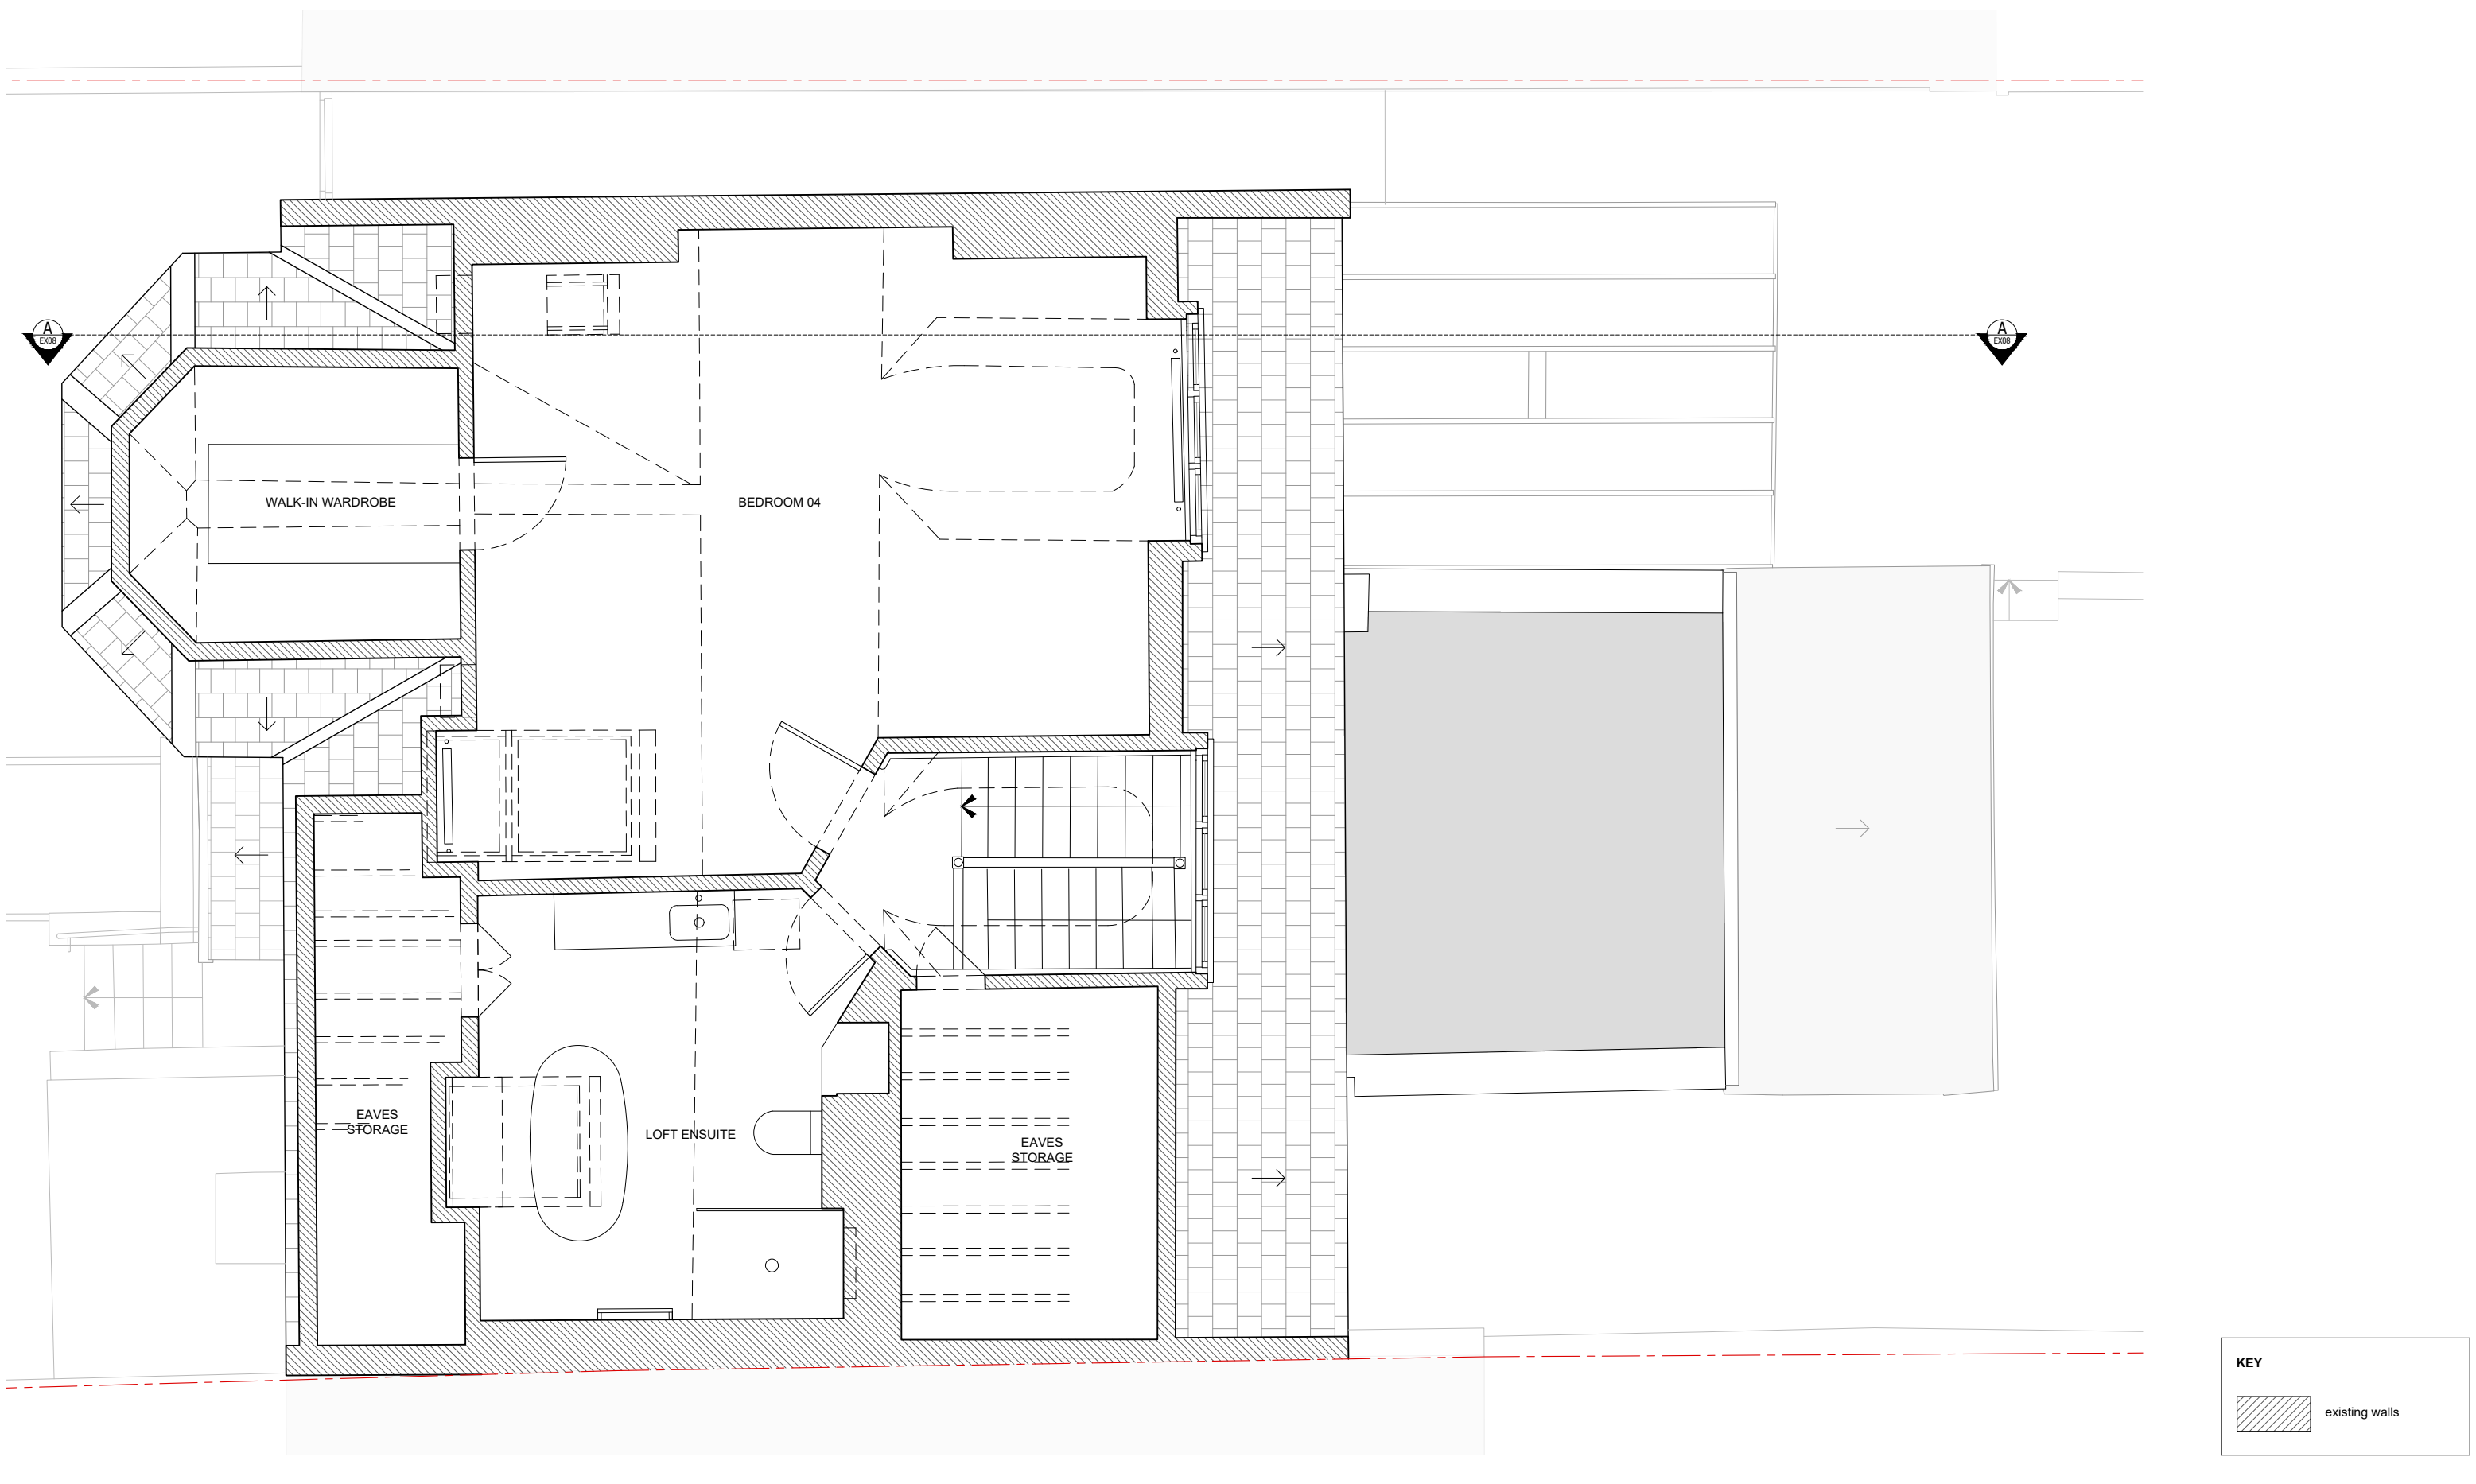


 

KEY

 existing walls

Orientation 

Scale Bar 

Rev	Issue	Drwn	Chk	Date
--	Stage 3 - Planning	AR	MW	12.04.23

Title
Existing Second Floor Plan
Drawing No
MVR.183_GA-EX03
Revision
--

Stage
3 - Planning
Date
MAR 2023
Scale
1:50 @A3

Client
J & Y Ashida
Client Address
183 Mount View Road London N4
Project Address
183 Mount View Road London N4

melissa white architects

Do not scale this drawing | All dimensions to be checked and confirmed on site prior to commencement of any work. Any discrepancies to be reported to the architect | All work and materials to be in accordance with current legislation, regulations, and codes of practice and British Standards | Drawing to be read in conjunction with relevant consultants, sub-contractors, and manufacturers information and specifications.