



TRANSLUCENT VINYL IN BRAND COLOURS TO BE APPLIED TO FRONT, PERSPEX ROUTED ENCASEMENT TO HOUSE LED STRIP

SINGLE LETTER INTERNALLY ILLUMINATED SIGNAGE
SIDES AND BACK TO BE COPPER ALUMINIUM
SIGNAGE TO BE BONDED TO THE NEW SHOPFRONT CLADDING
ALL POWER/WIRING TO BE IN TRANSPARENT CASING

Please note: This drawing is the property of Studio du Feu Limited. Copyright is reserved by them and the drawing is issued on the condition that it is not copied, reproduced or disclosed to any unauthorised person, wholly or in part, without the written consent of Studio du Feu Limited. Studio du Feu Limited will not accept responsibility for errors made by others in scaling from this drawing. All construction information should be taken from figured dimensions only.

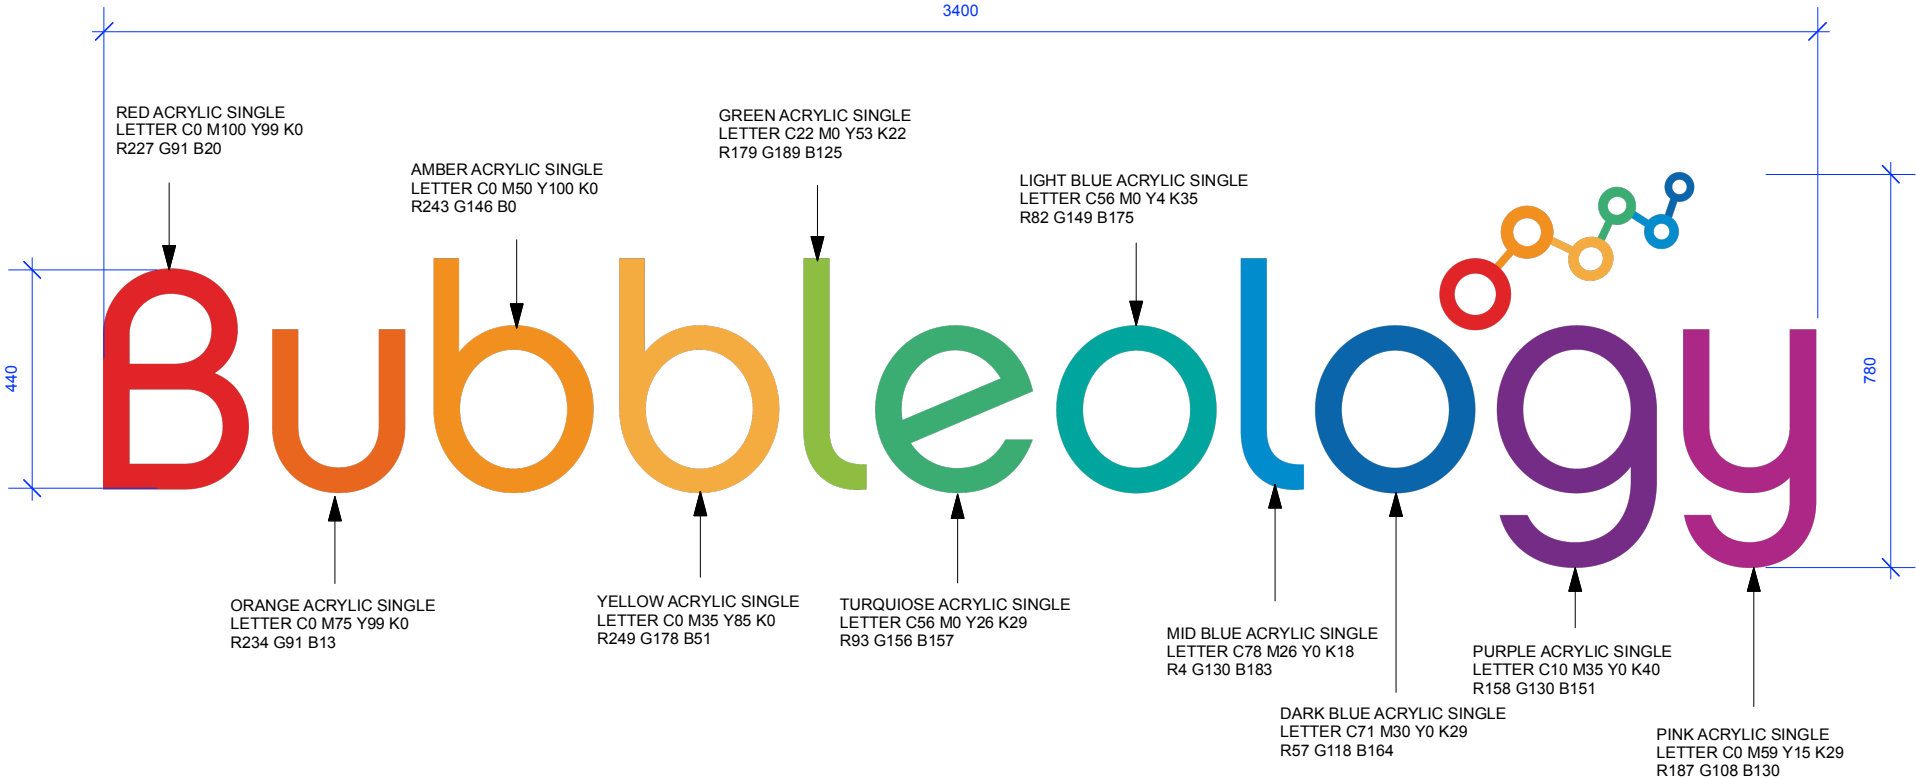


1 SIGNAGE ELEVATION

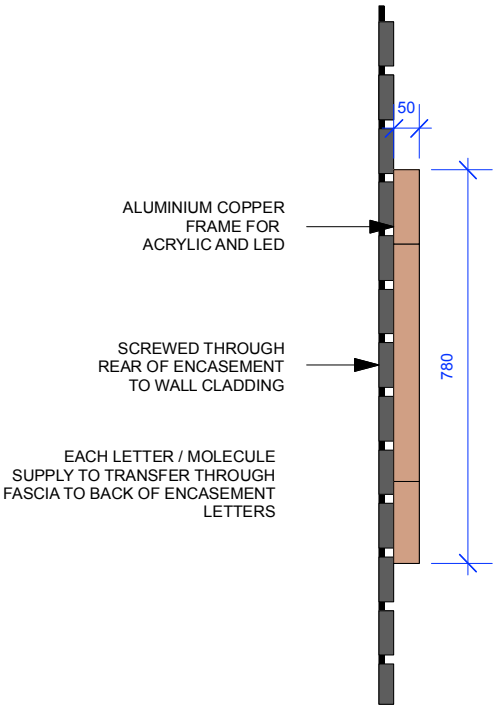

2 SIGNAGE SECTION

INTERNALLY ILLUMINATED PROJECTING SIGN COPPER POWDER COATED FRAME, ALUMINIUM POWDERCOATED FASCIA STENCIL ROUTED ALUMINIUM - OPAL ACRYLIC & TRANSLUCENT VINYL LETTERING. ILLUMINANCE TO BE 600 C/D M2

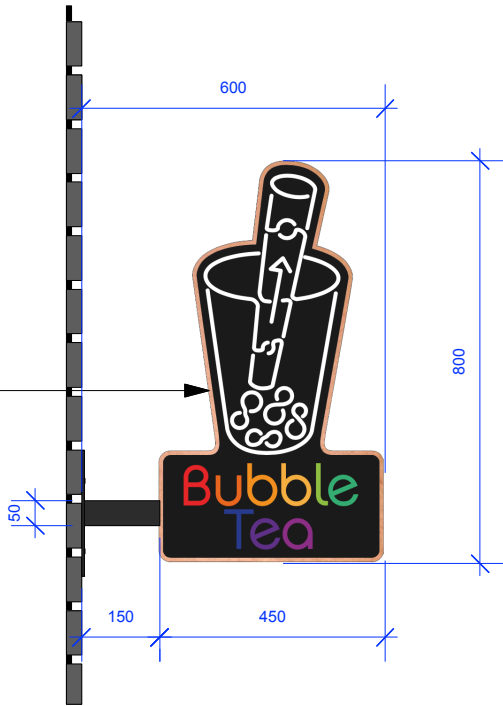

3 PROJECTING SIGNAGE: FRONT ELEVATION

studio
du·feu

Studio du Feu Ltd
195 Dawlish Road, London, E10 6QN
+44 07971 676230
hello@studiodufeu.com

Client
BUBBLEOLOGY

Project
119 HIGH RD, WOOD GREEN, N22 6BB

Drawing title
SIGNAGE DETAIL

Drawing number		
Date	22.12.22	Rev
Scale	1:15@A3	Item/Ref
22121_300		
A		

© copyright of Studio du Feu Ltd.