





EXISTING FRONT ELEVATION

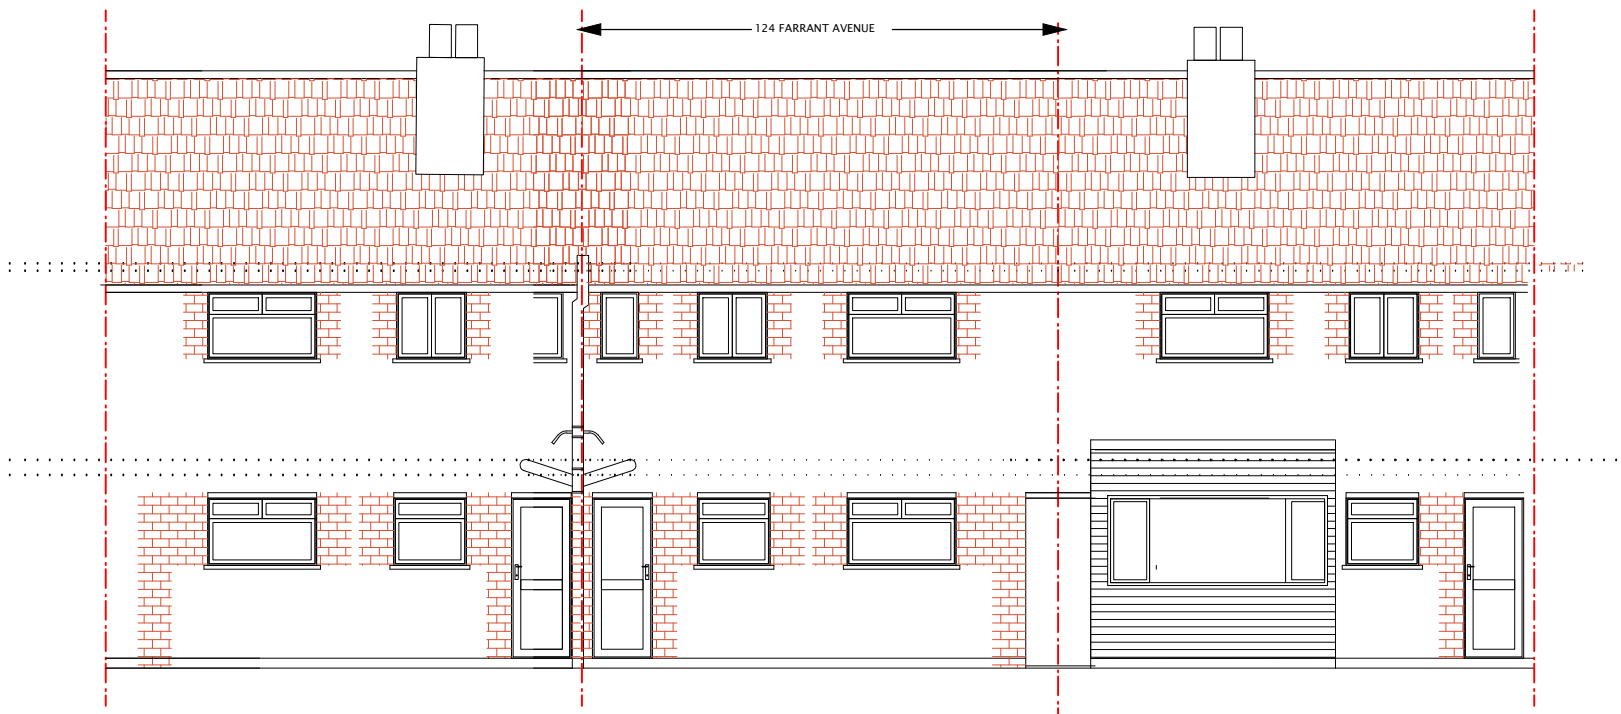

EXISTING REAR ELEVATION

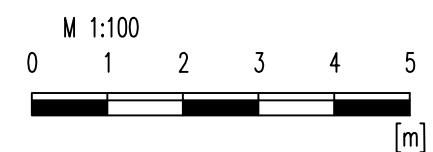

HOUSEHOLDER PLANNING			
no	revision	date	control
project	124 FARRANT AVENUE WOOD GREEN, LONDON N22 6PE		
drawing title	EXISTING FRONT AND REAR ELEVATION		
scale	1/100@PA3		
date	APRIL' 2023		
draw no	M.KAN-02-PL04		