


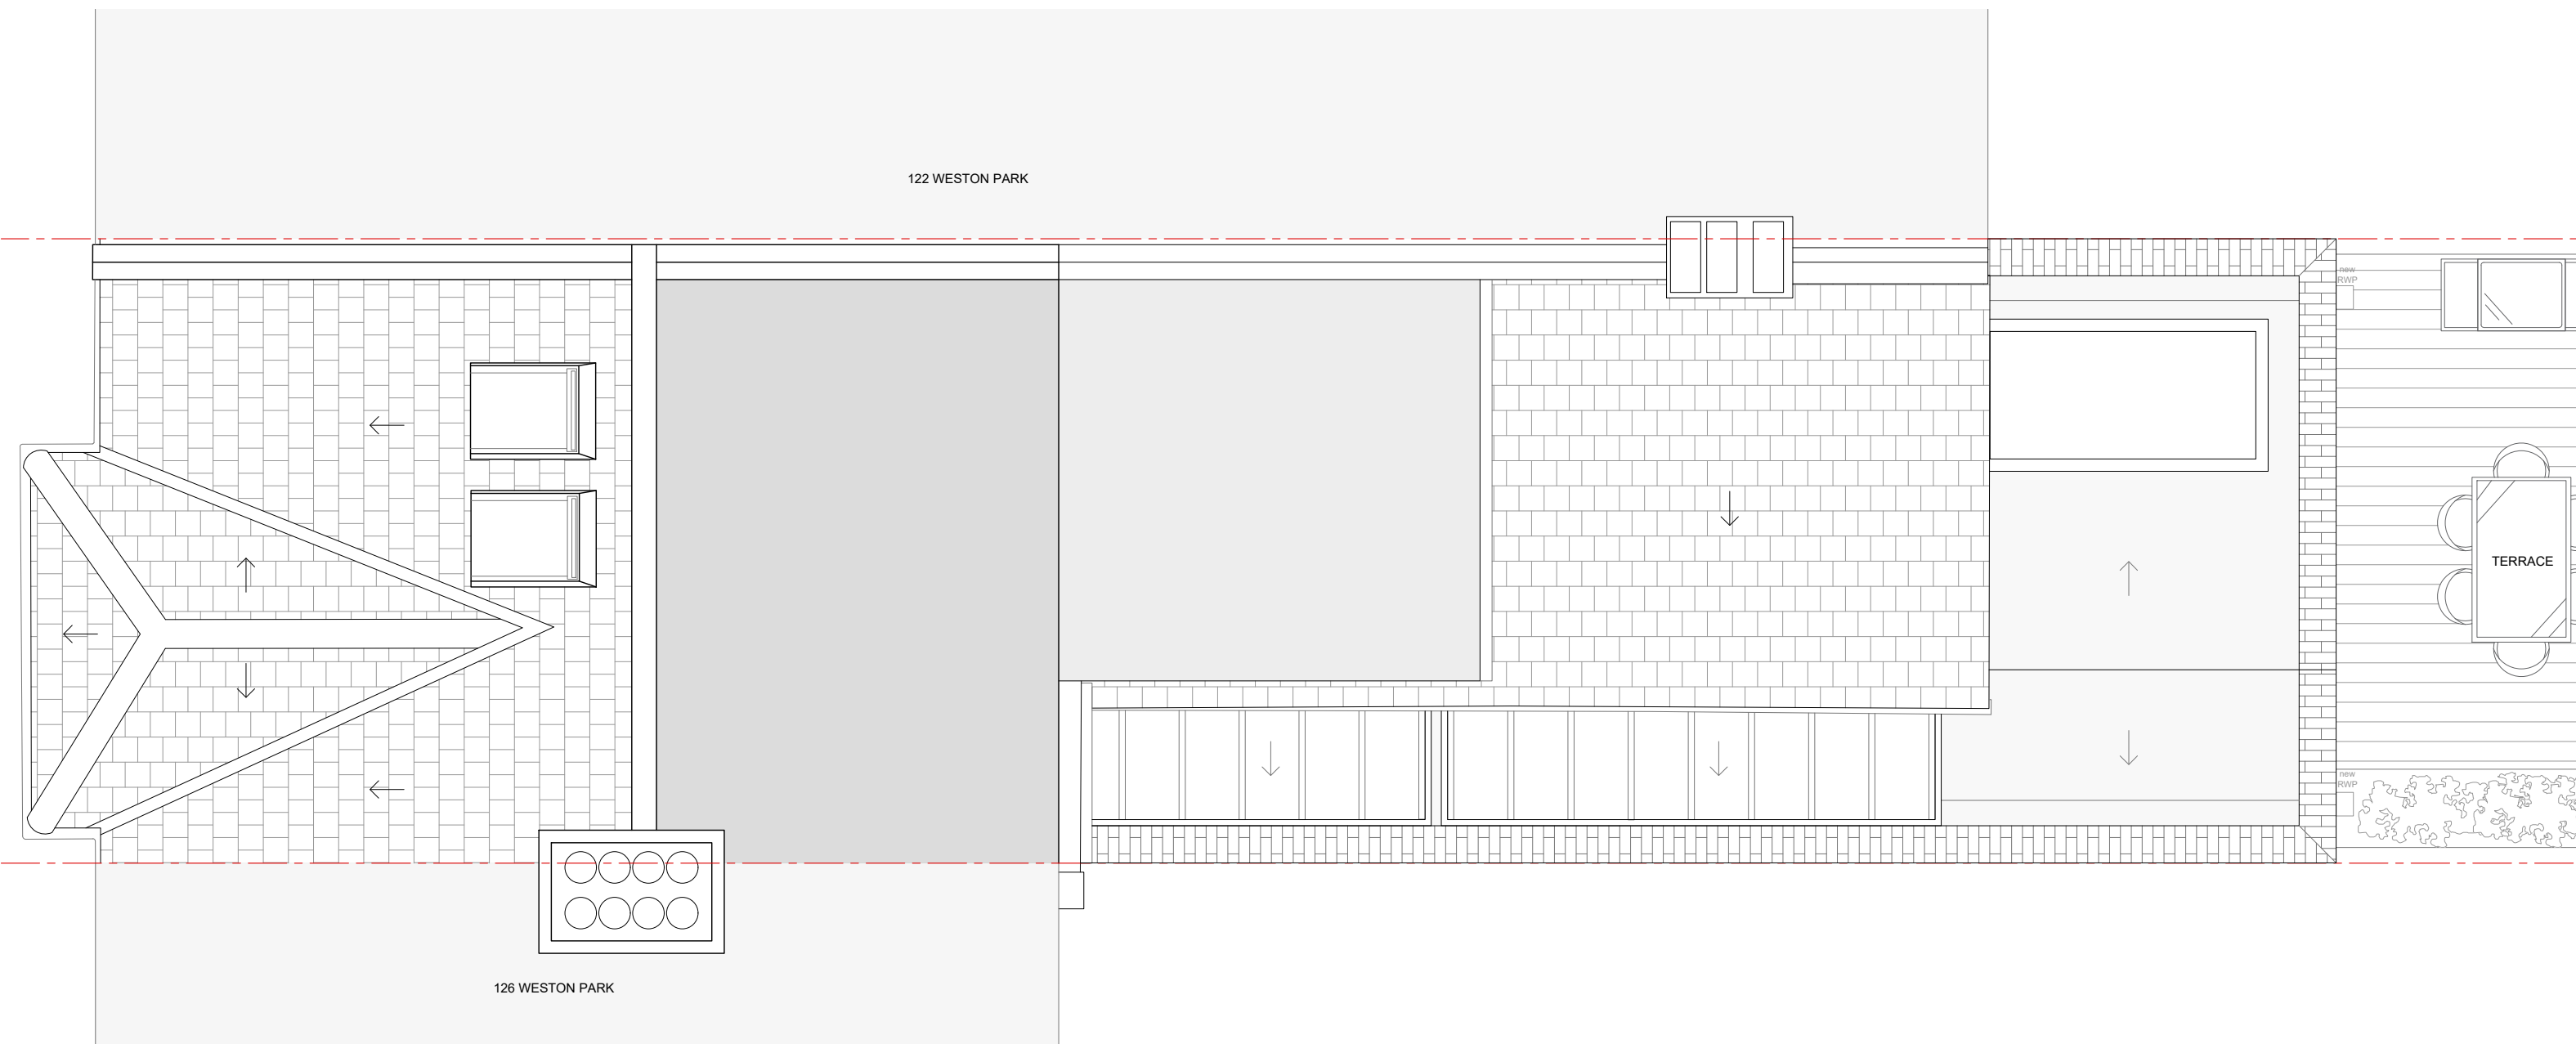

A horizontal scale bar with three segments. The first segment is labeled '0', the second '0.5', and the third '1'. The unit 'mm' is at the right end.

[illegible]

Title	Stage	Client
Proposed Roof Plan	3 - Planning	N & J Hattam
Drawing No	Date	Client Address
WST.124_GA-P04	MAR 2023	124 Weston Park London NW8
Revision	Scale	Project Address
--	1:50 @A3	124 Weston Park London NW8

melissa white architects

Do not scale this drawing | All dimensions to be checked and confirmed on site prior to commencement of any work. Any discrepancies to be reported to the architect | All work and materials to be in accordance with current legislation, regulations, and codes of practice and British Standards | Drawing to be read in conjunction with relevant consultants, sub-contractors, and manufacturers information and specifications.