


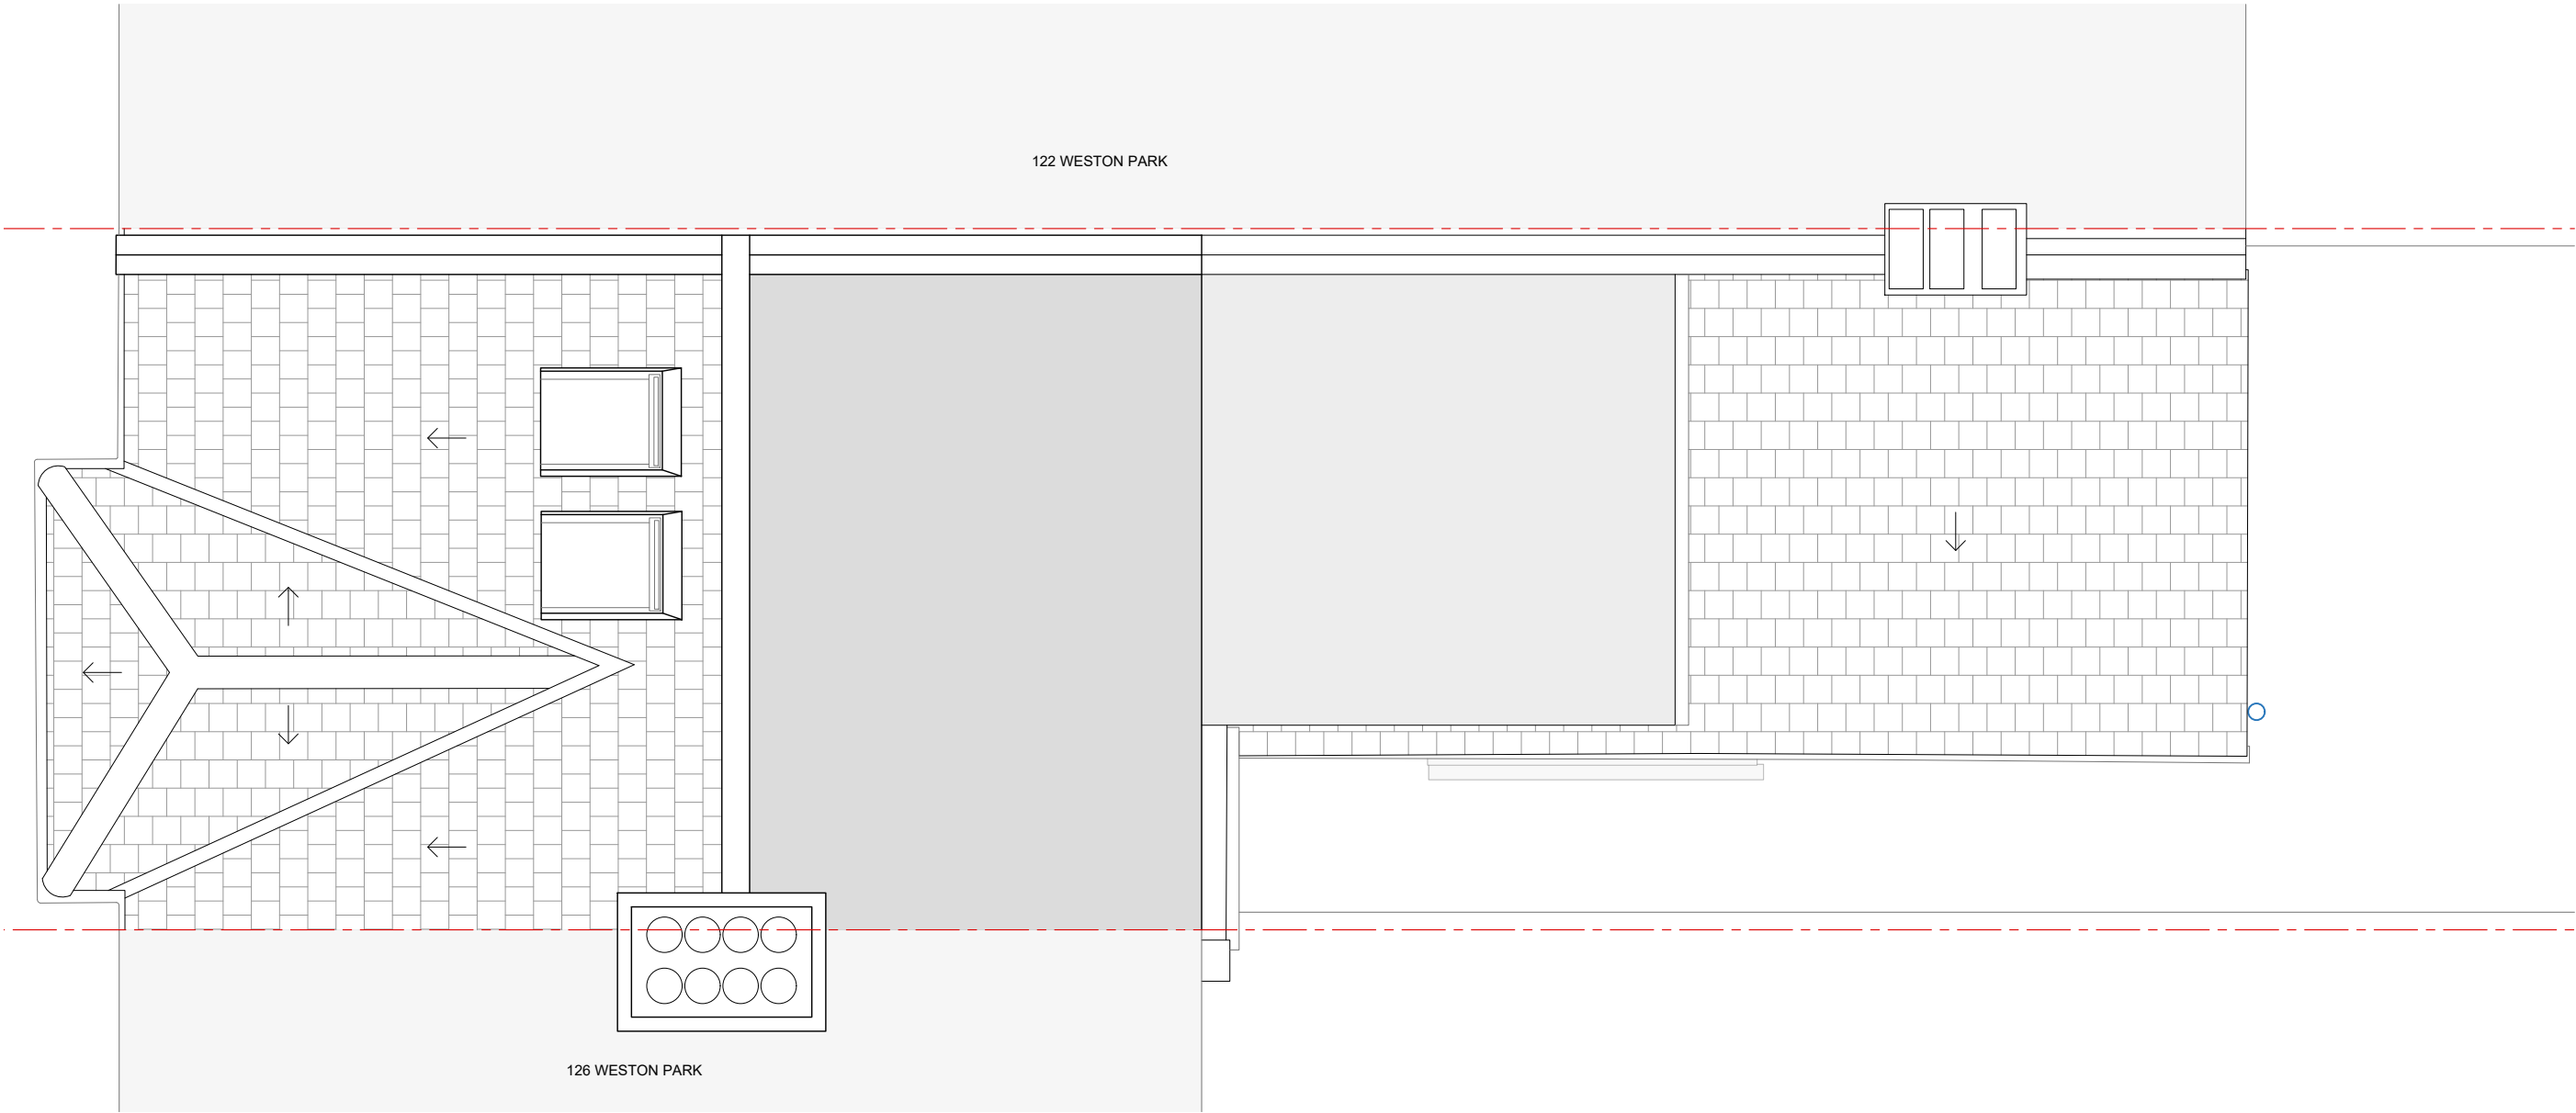

KEY




existing walls

Orientation



Scale Bar

 

Rev	Issue	Drwn	Chk	Date
--	Stage 3 - Planning	AR	MW	21.03.23

Title

Existing Roof Plan

Drawing No

WST.124_GA-EX04

Revision

--

Stage

3 - Planning

Date

FEB 2023

Scale

1:50 @A3

Client

N & J Hattam

Client Address

124 Weston Park
London NW8

Project Address

124 Weston Park
London NW8

melissa white architects

Do not scale this drawing | All dimensions to be checked and confirmed on site prior to commencement of any work. Any discrepancies to be reported to the architect | All work and materials to be in accordance with current legislation, regulations, and codes of practice and British Standards | Drawing to be read in conjunction with relevant consultants, sub-contractors, and manufacturers information and specifications.