


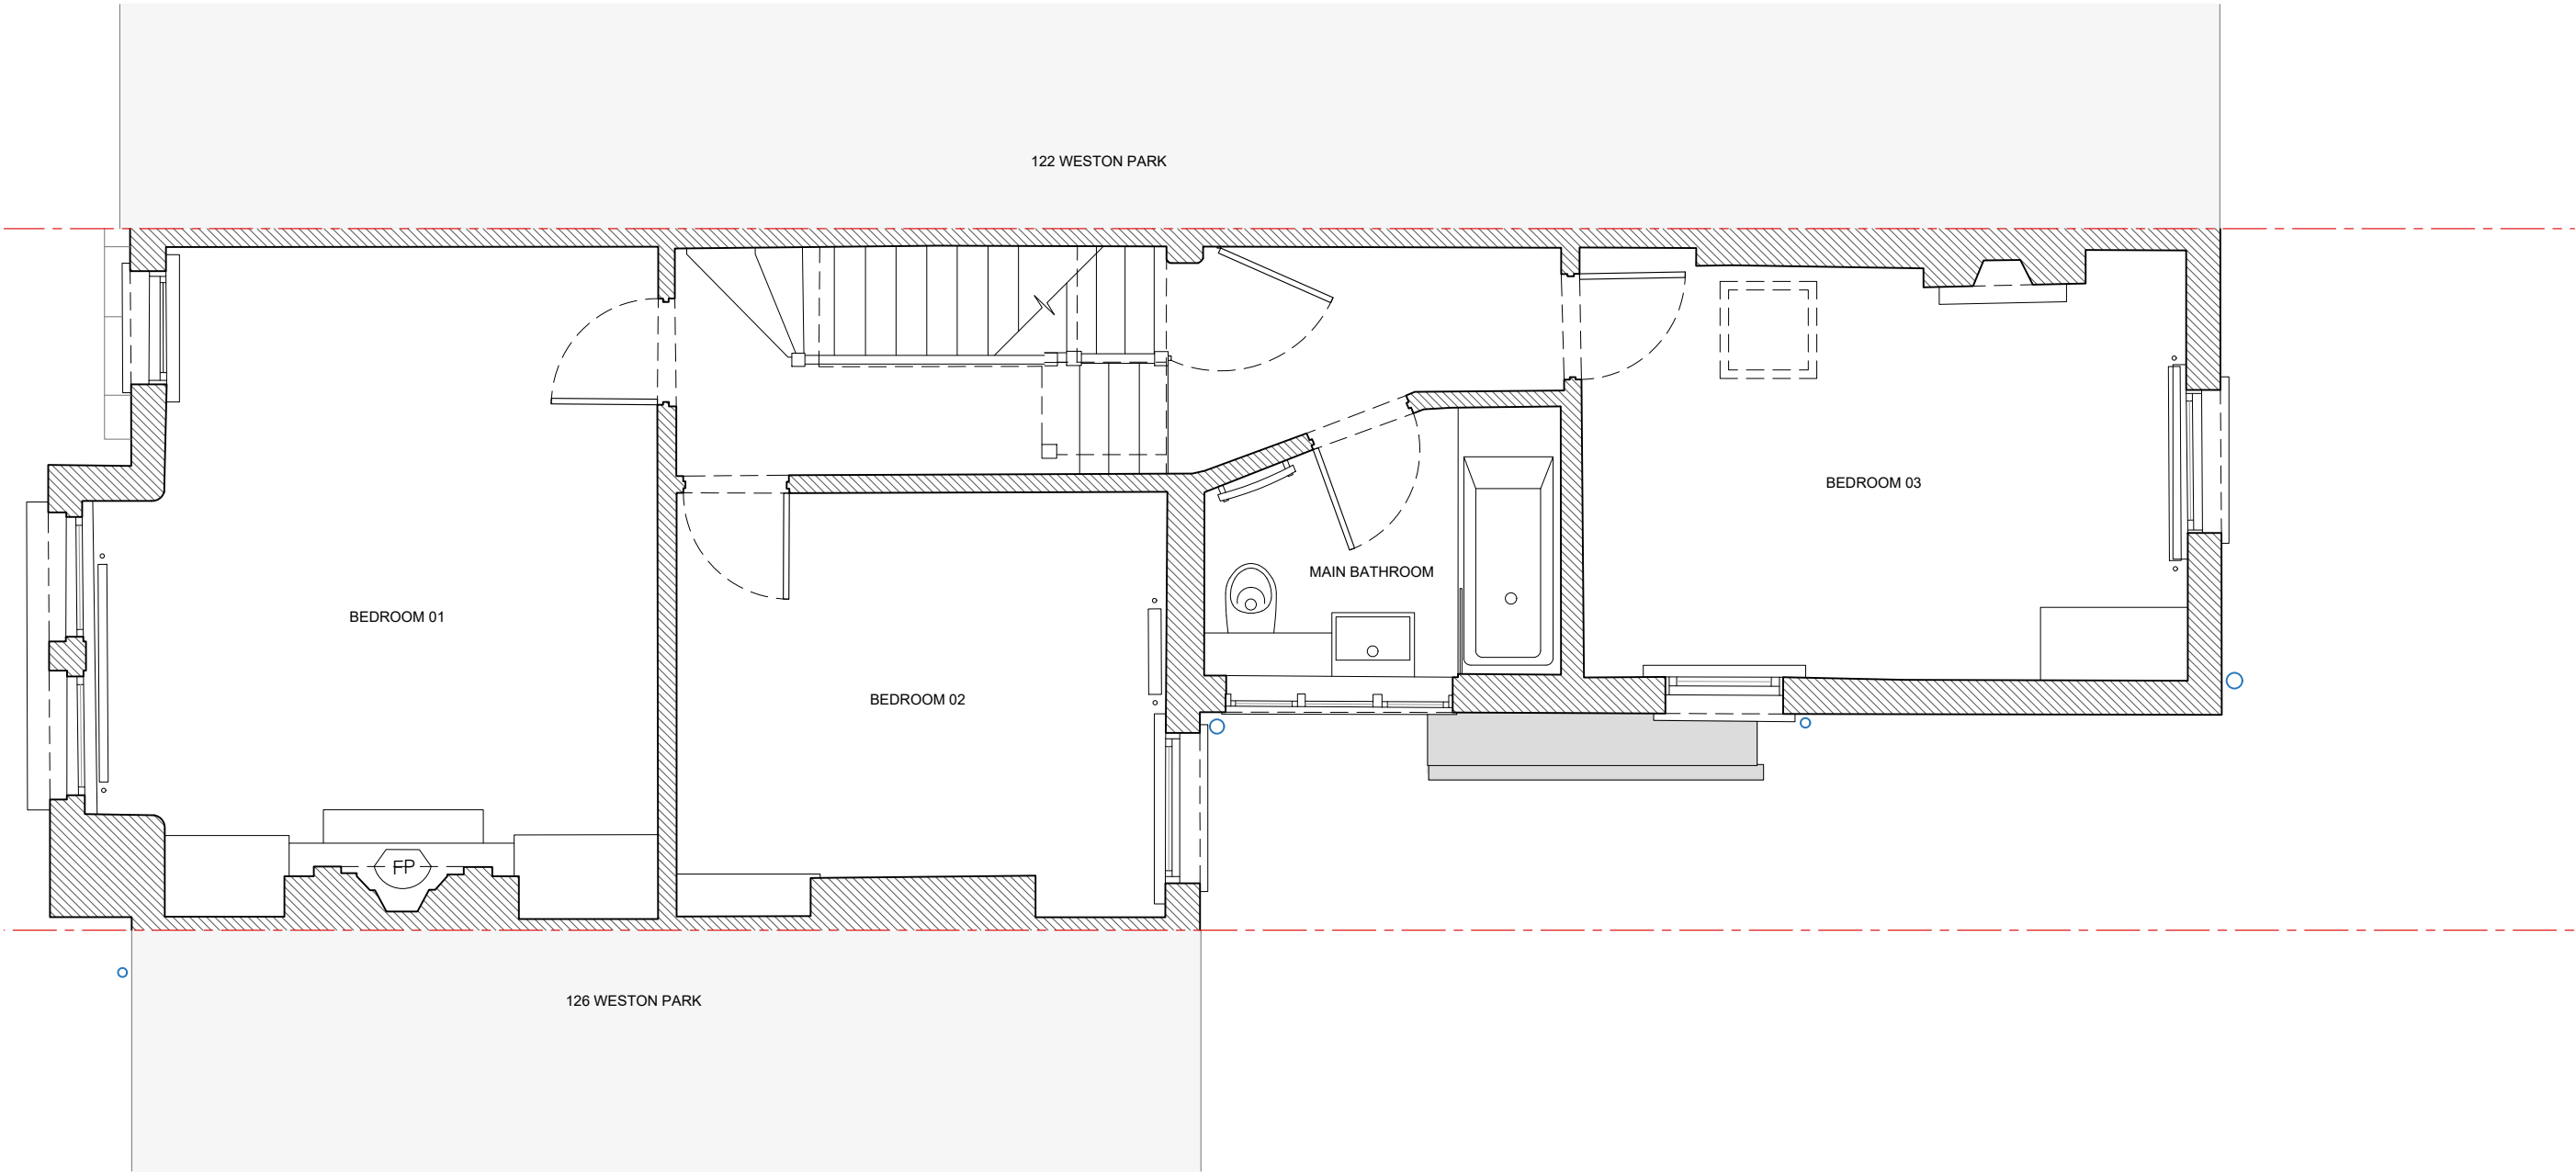

KEY

 existing walls

Orientation



Scale Bar

0 0.5 1 m

Rev	Issue	Drwn	Chk	Date
--	Stage 3 - Planning	AR	MW	21.03.23

Title
Existing First Floor Plan
Drawing No
WST.124_GA-EX02
Revision
--

Stage
3 - Planning
Date
FEB 2023
Scale
1:50 @A3

Client
N & J Hattam
Client Address
124 Weston Park London NW8
Project Address
124 Weston Park London NW8

melissa white architects

Do not scale this drawing | All dimensions to be checked and confirmed on site prior to commencement of any work. Any discrepancies to be reported to the architect | All work and materials to be in accordance with current legislation, regulations, and codes of practice and British Standards | Drawing to be read in conjunction with relevant consultants, sub-contractors, and manufacturers information and specifications.