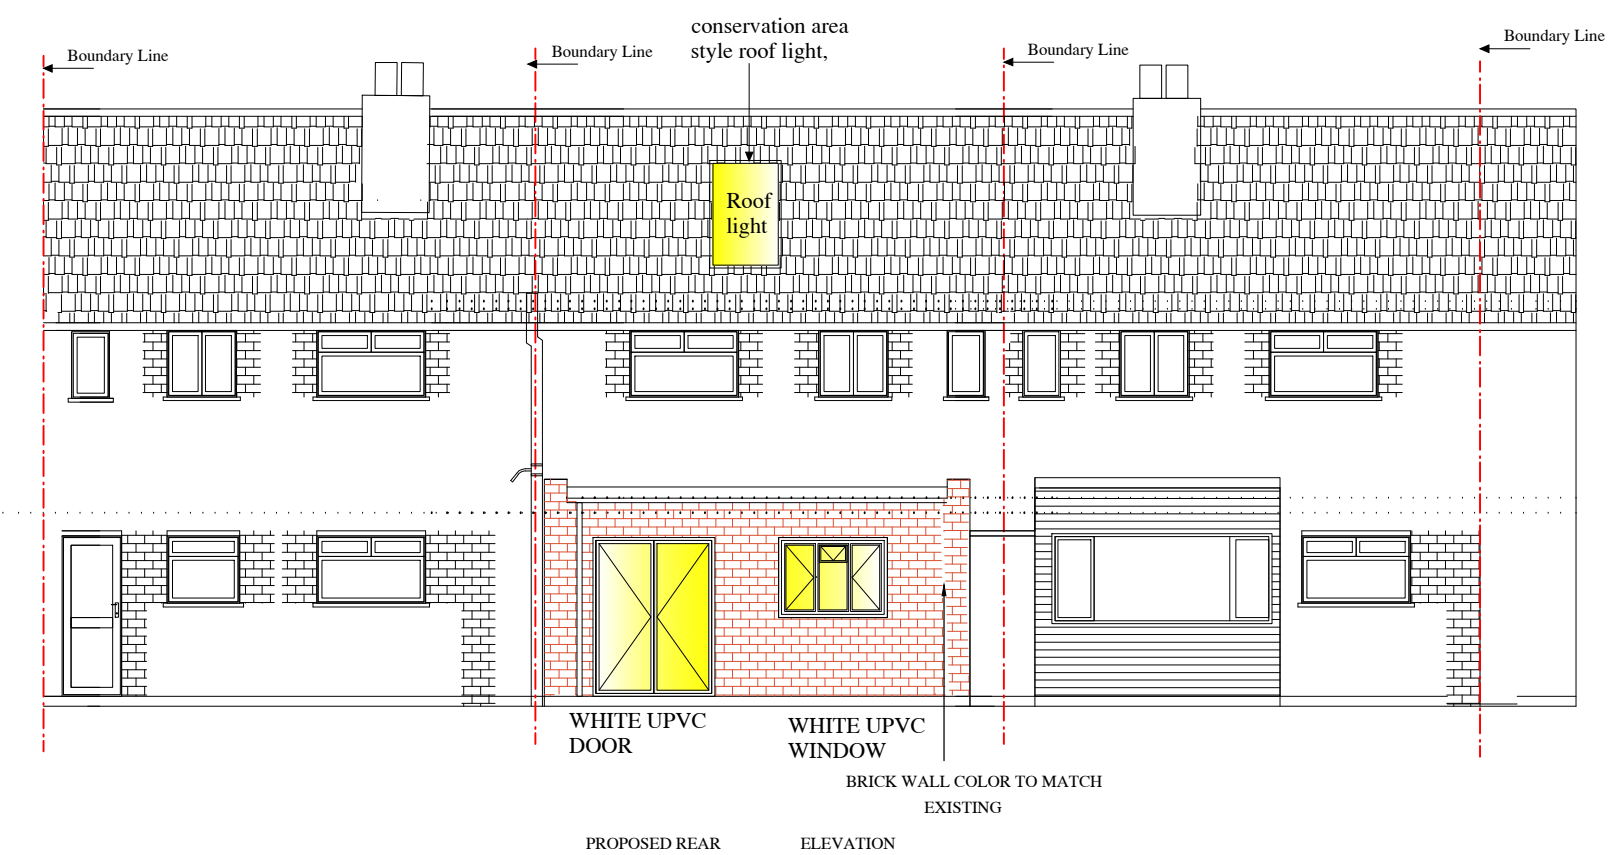
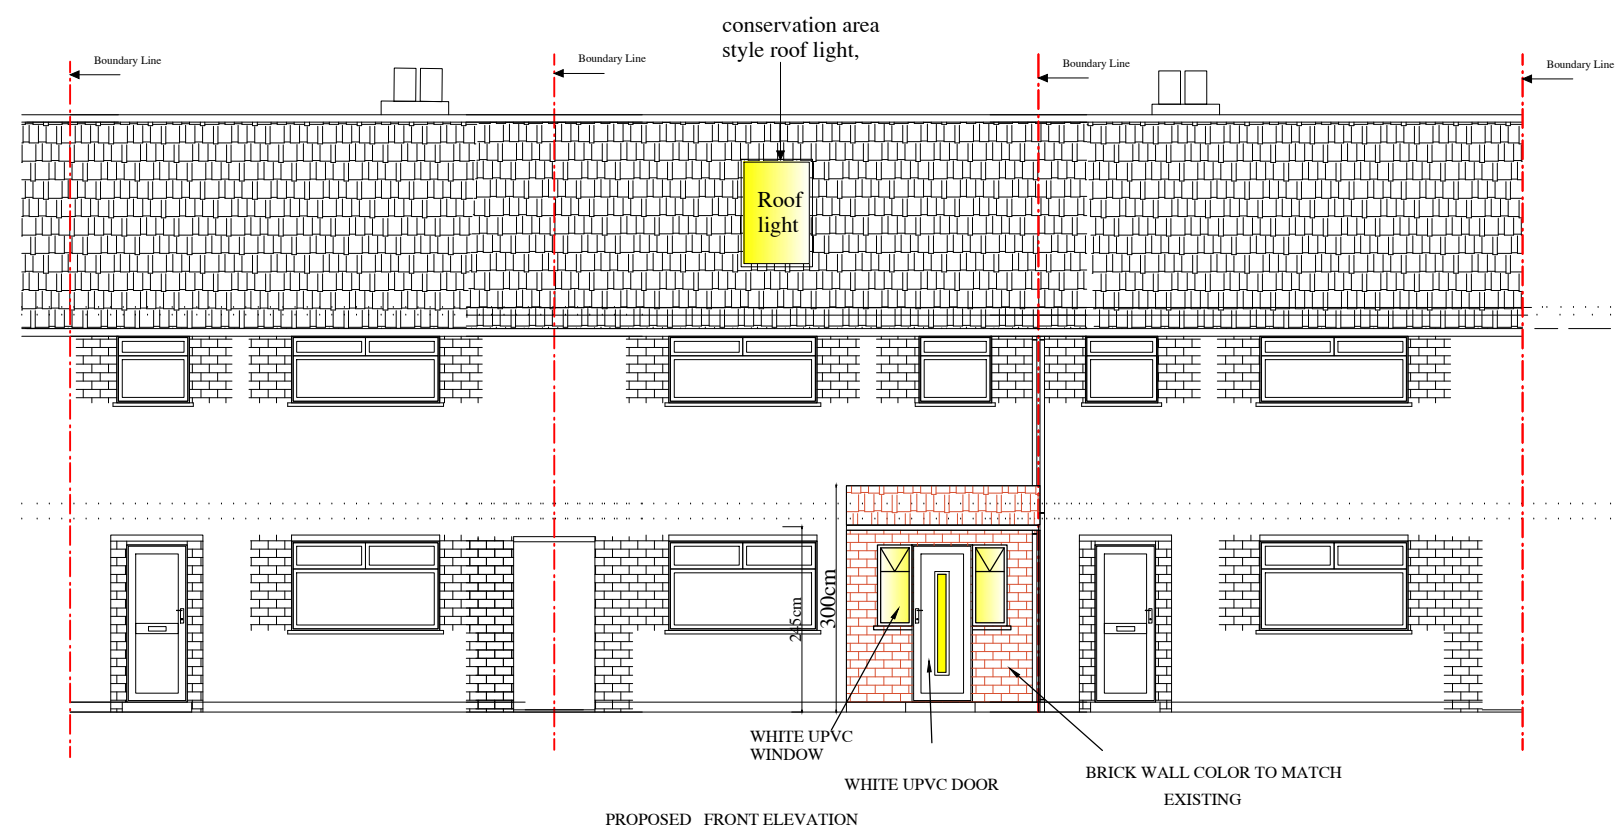


HOUSEHOLDER PLANNING APPLICATION			
no	revision	date	control
project	124 FARRANT AVENUE WOOD GREEN, LONDON N22 6PE		
drawing title	PROPOSED FRONT FRONT & REAR ELEVATION OF OUTBUILDING		
scale	1/100@A3		
date	APRIL' 2023		
drw.no	M.KAN-02-PL11		