



OVEALL GARDEN AREA	CLOSED GARDEN AREA:
REAR :76.75m ²	REAR EXTENSION :17.16m ²
FRONT:17.23m ²	REAR OUTBUILDING :23.21m ²
TOTAL:93.98m ²	FRONT PORCH :2.27m ²
HALF:46.99m ²	TOTAL USED AREA :42.64m ² <46.99m ²

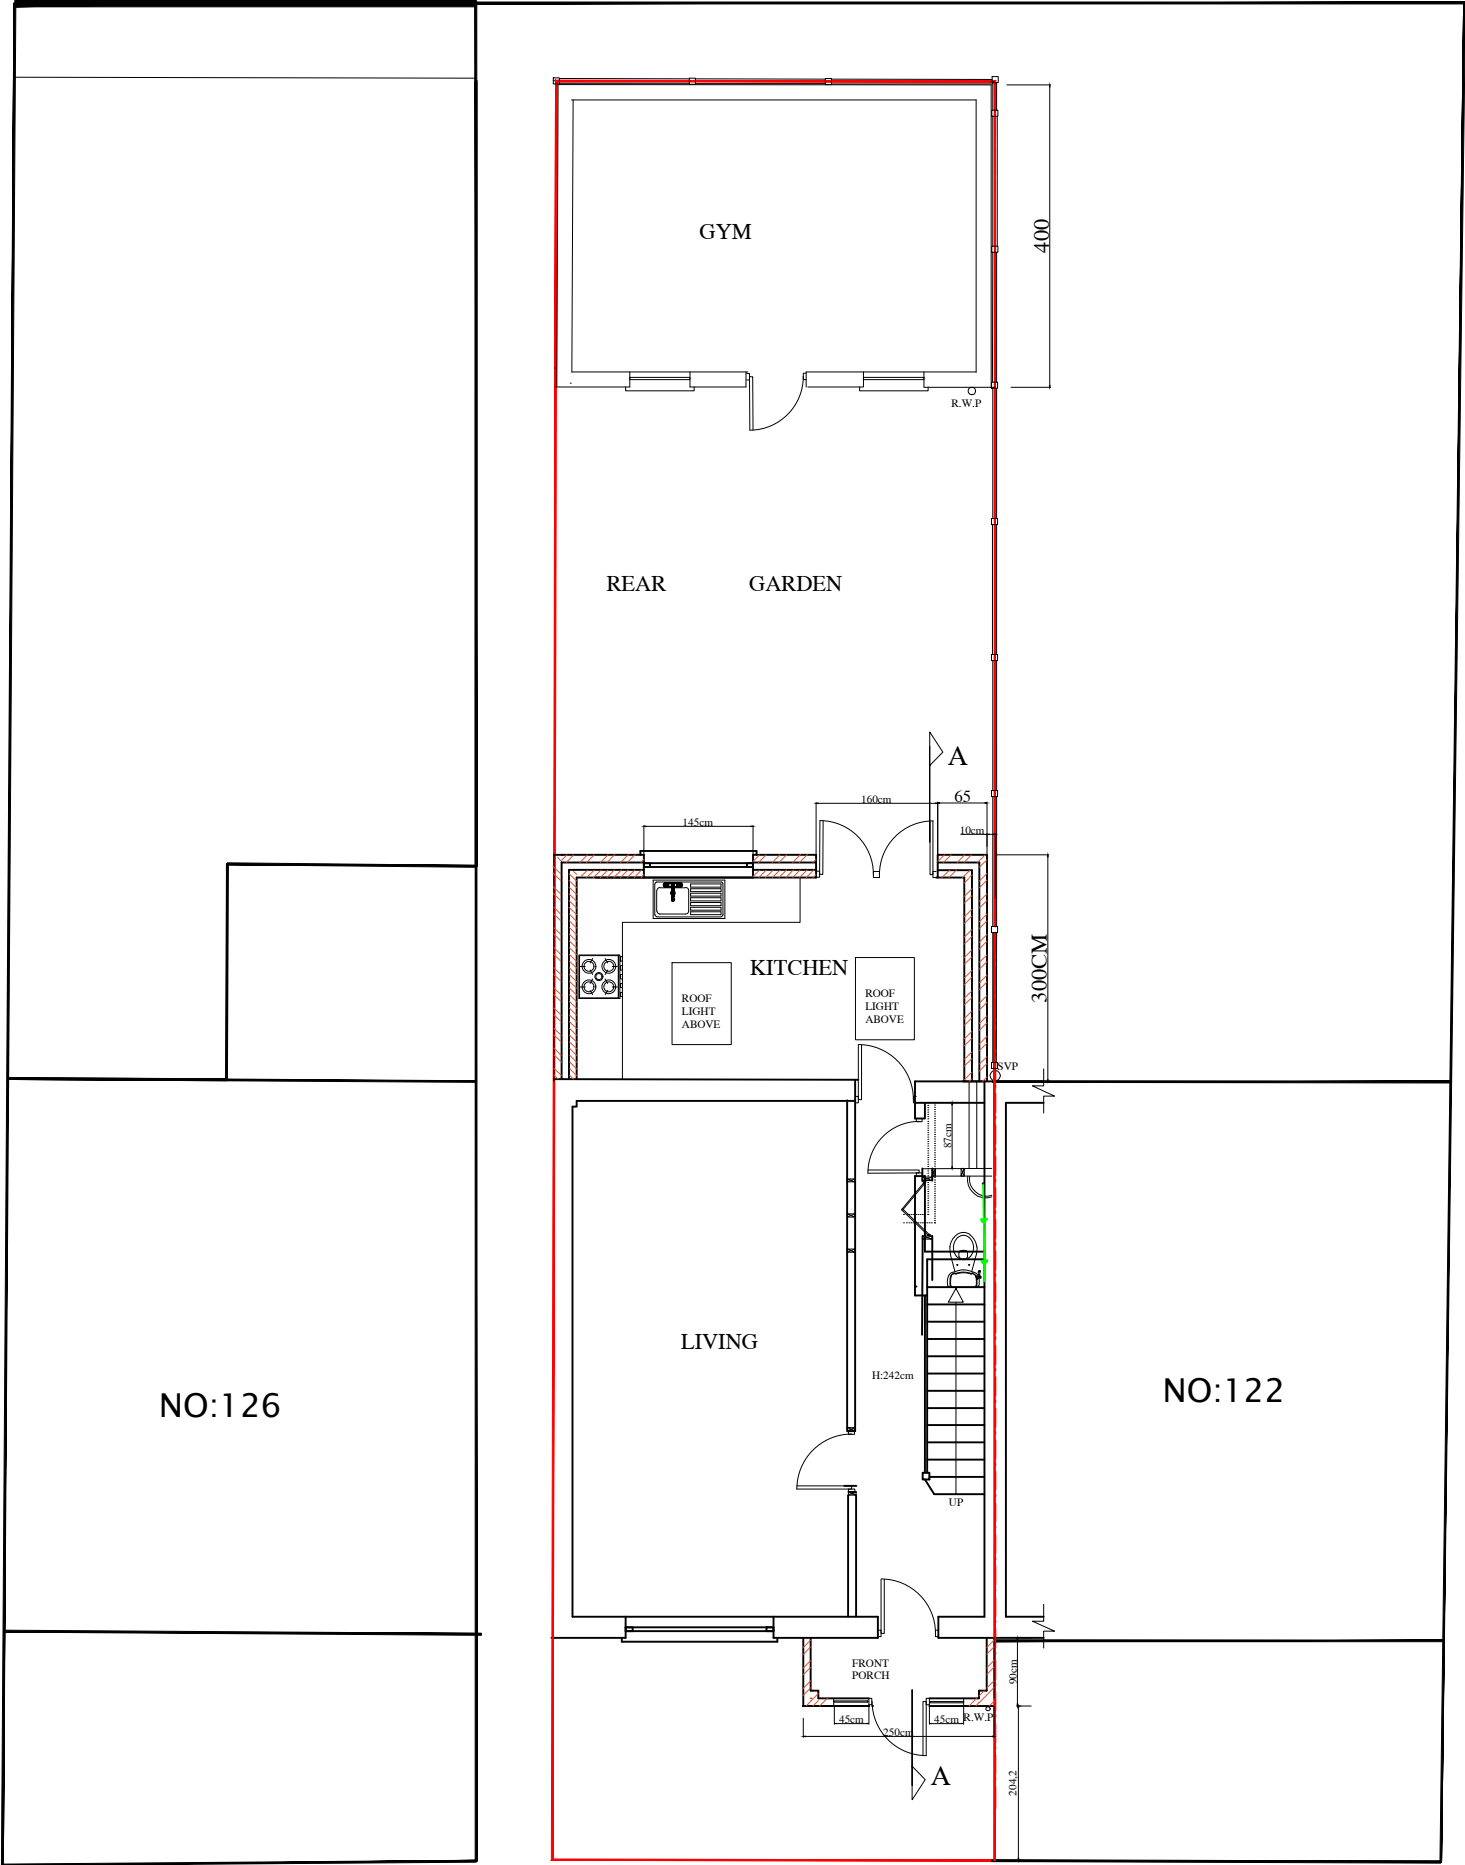

PROPOSED GROUND FLOOR PLAN

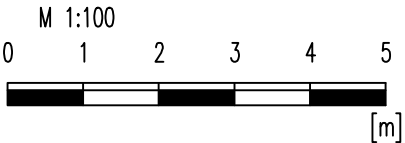

HOUSEHOLDER PLANNING			
no	revision	date	control
project	124 FARRANT AVENUE WOOD GREEN, LONDON N22 6PE		
drawing title	PROPOSED GROUND FLOOR PLAN		
scale	1 / 100 @ A3		
date	APRIL '2023		
drawn by	M.KAN-02-PL05		