


OVEALL GARDEN AREA

REAR :76.75m²


FRONT:17.23m²

TOTAL:93.98m2

HALF:46.99m²

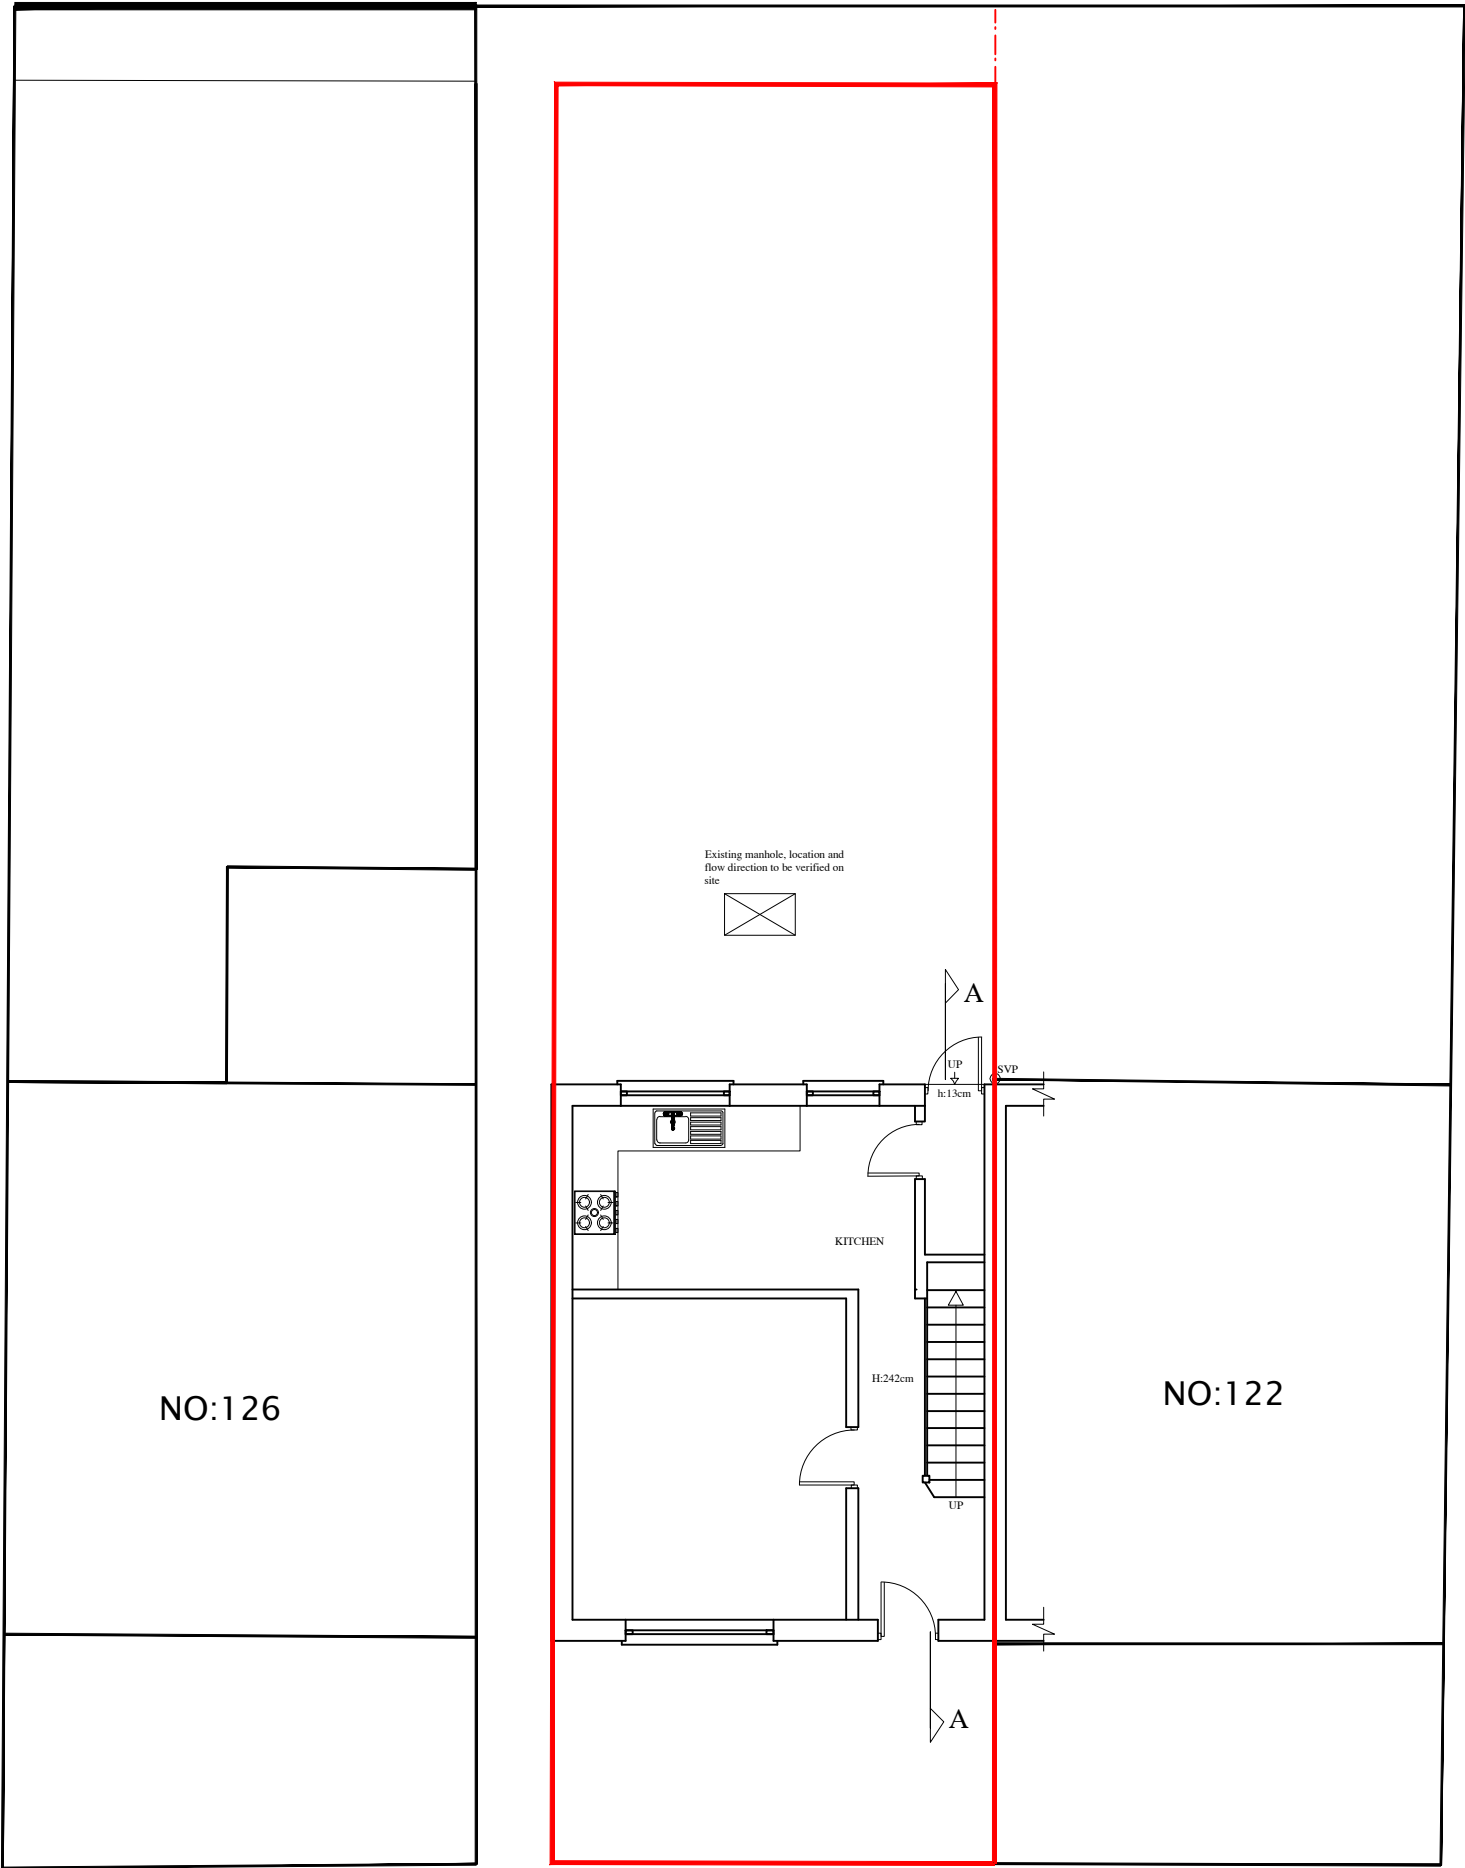

EXISTING GROUND FLOOR PLAN

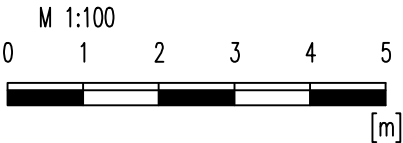

HOUSEHOLDER PLANNING			
no	revision	date	control
project124 FARRANT AVENUE WOOD GREEN, LONDON N22 6PE			
drawing title	EXISTING GROUND FLOOR PLAN		
scale	1/100@A3		
date	APRIL' 2023		
draw.no	M.KAN-02-PL01		