



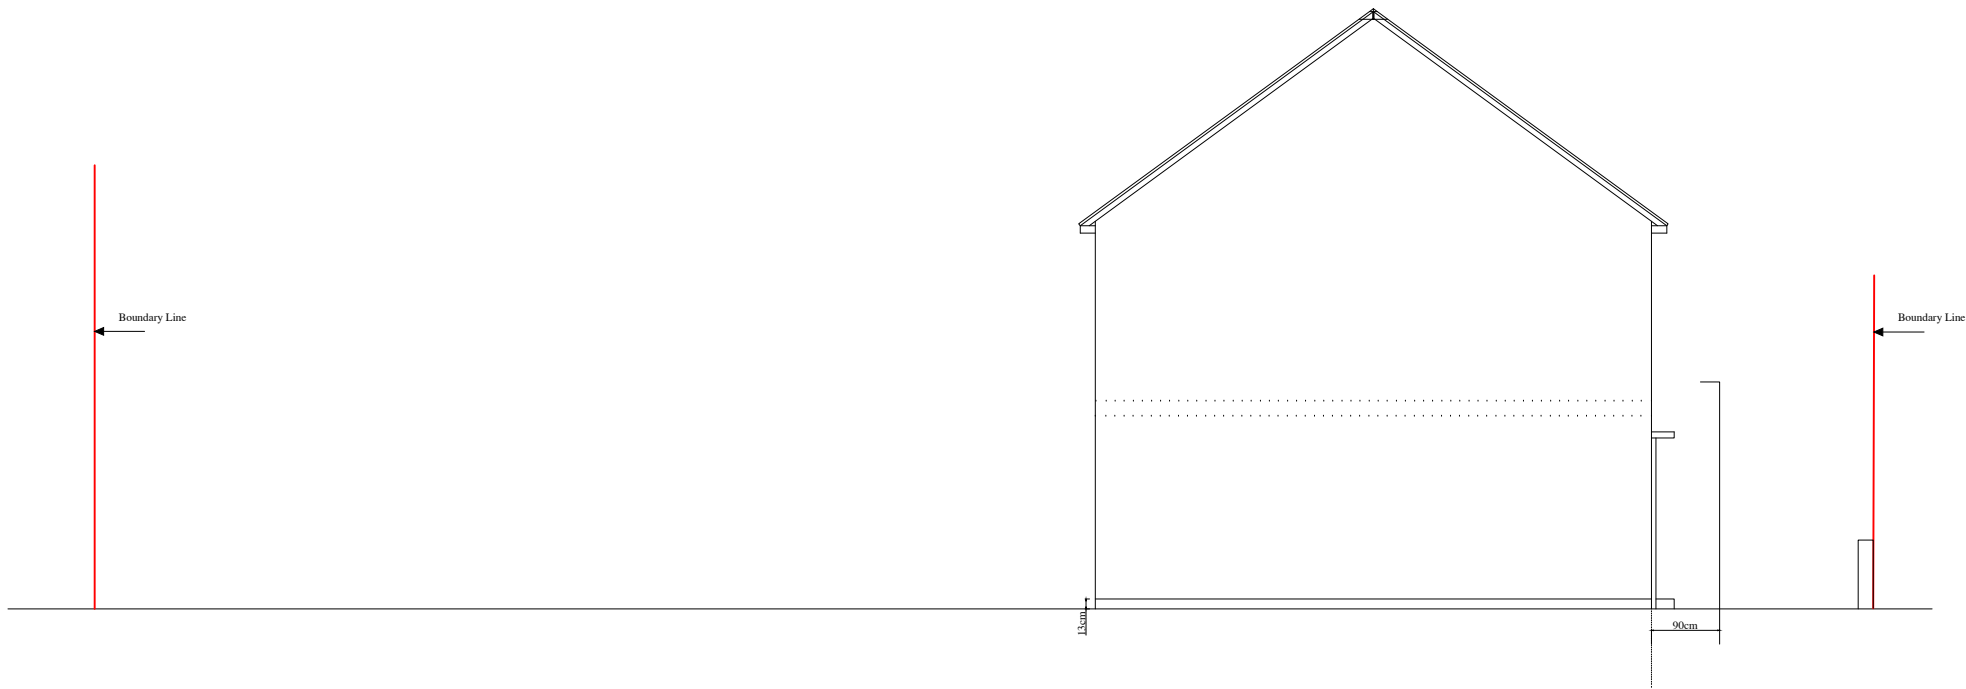

PROPOSED NORTH EAST ELEVATION

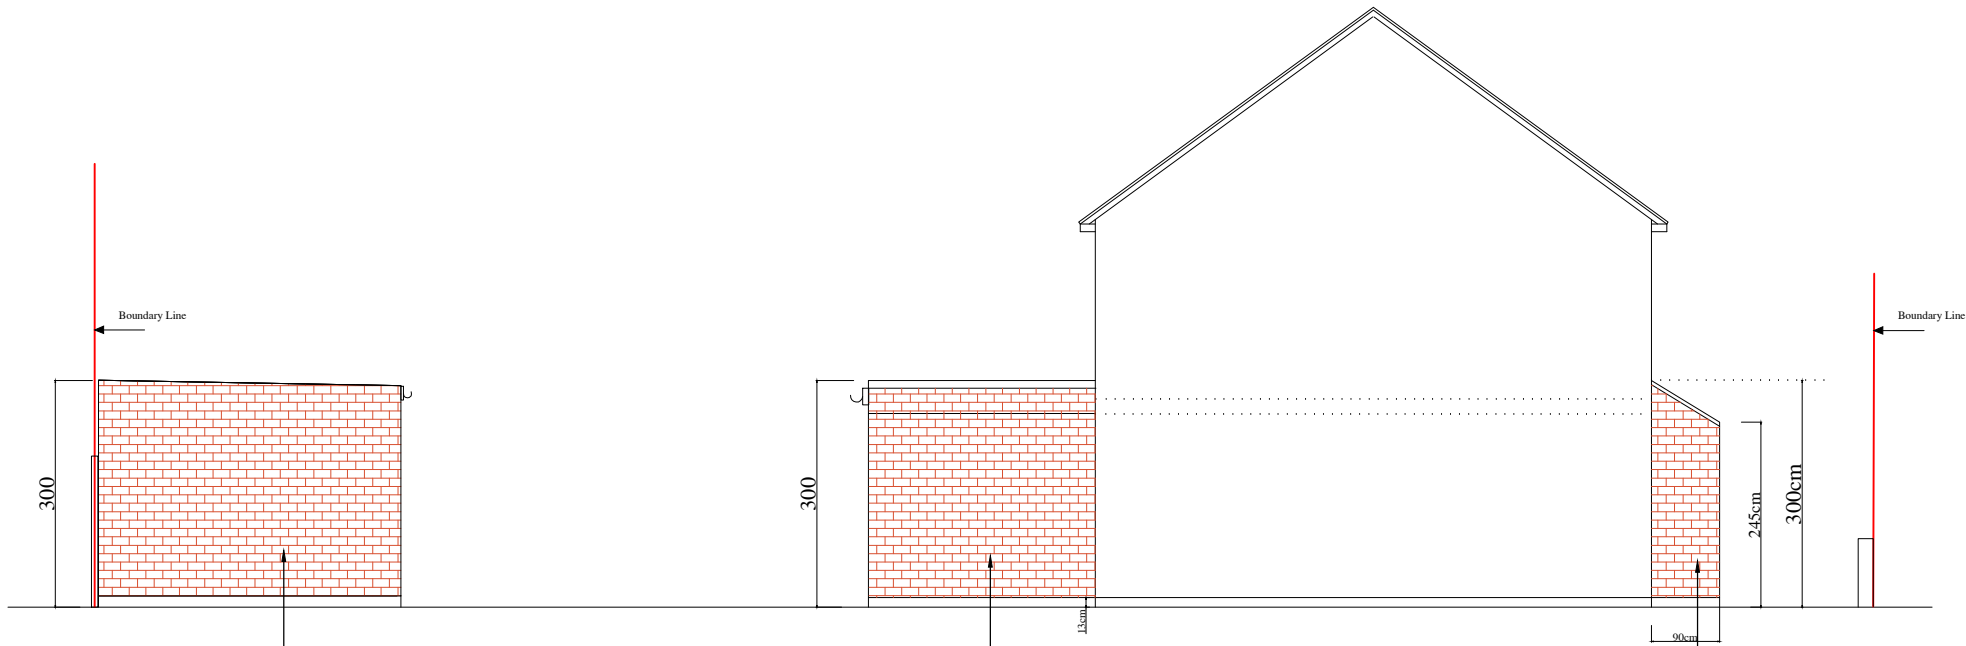


PROPOSED NORTH EAST ELEVATION

BRICK WALL COLOR TO MATCH
EXISTING

BRICK WALL COLOR TO MATCH
EXISTING

BRICK WALL COLOR TO MATCH
EXISTING

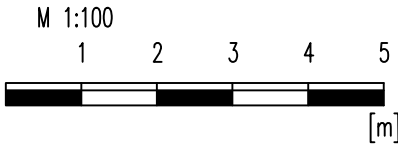

HOUSEHOLDER PLANNING			
no	revision	date	control
project	124 FARRANT AVENUE WOOD GREEN, LONDON N22 6PE		
drawing title	EXISTING AND PROPOSED NORTH EAST ELEVATION		
scale	1/100@A3		
date	APRIL' 2023		
drw.no	M.KAN-02-PL08		