


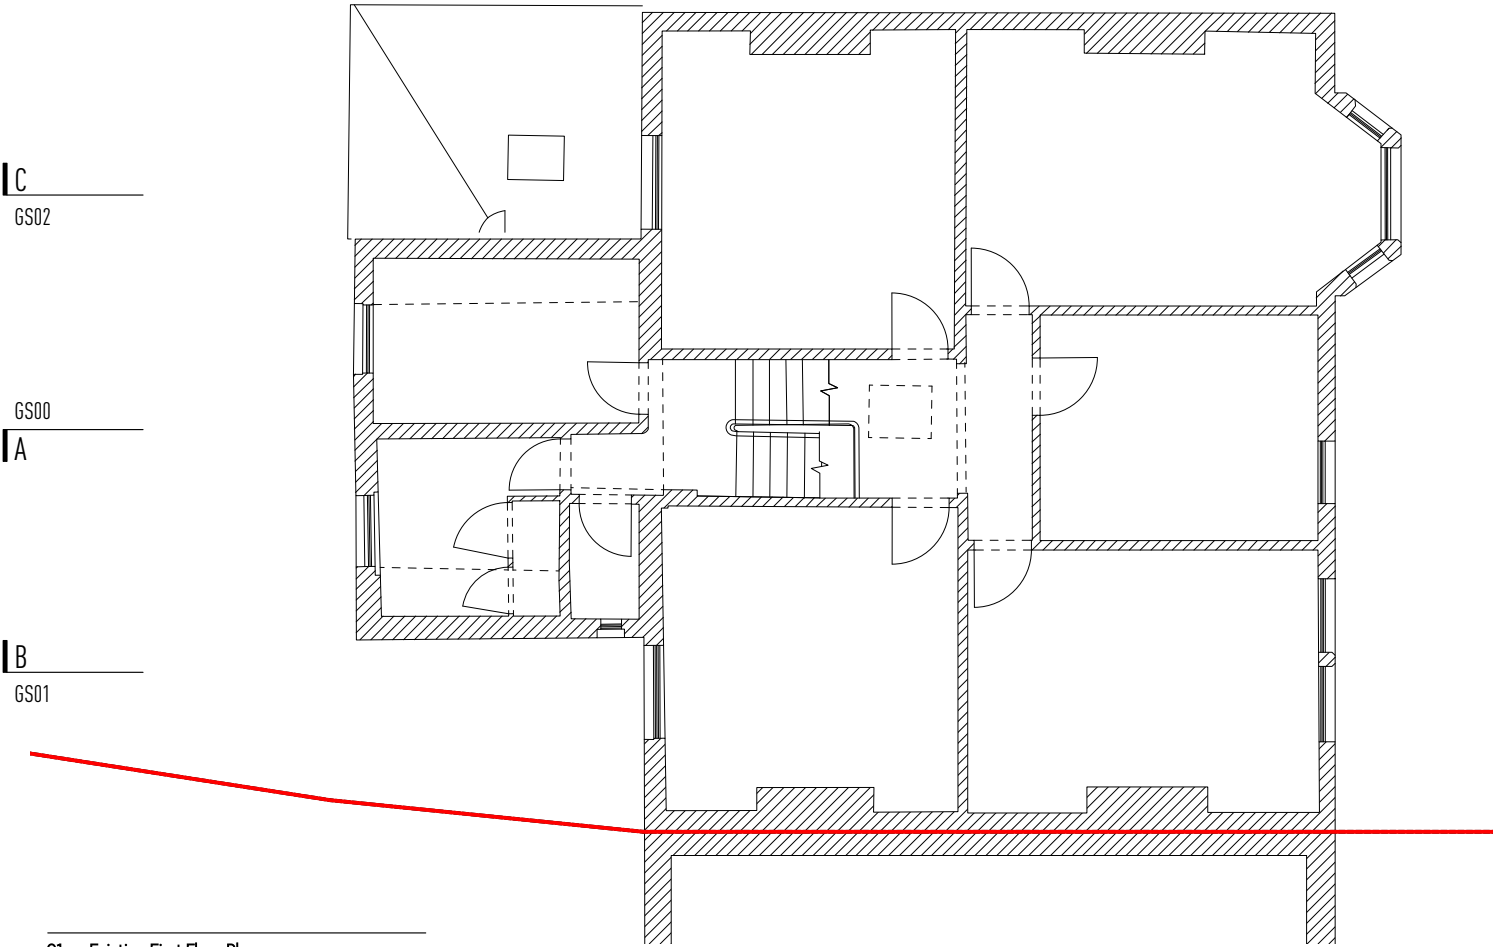


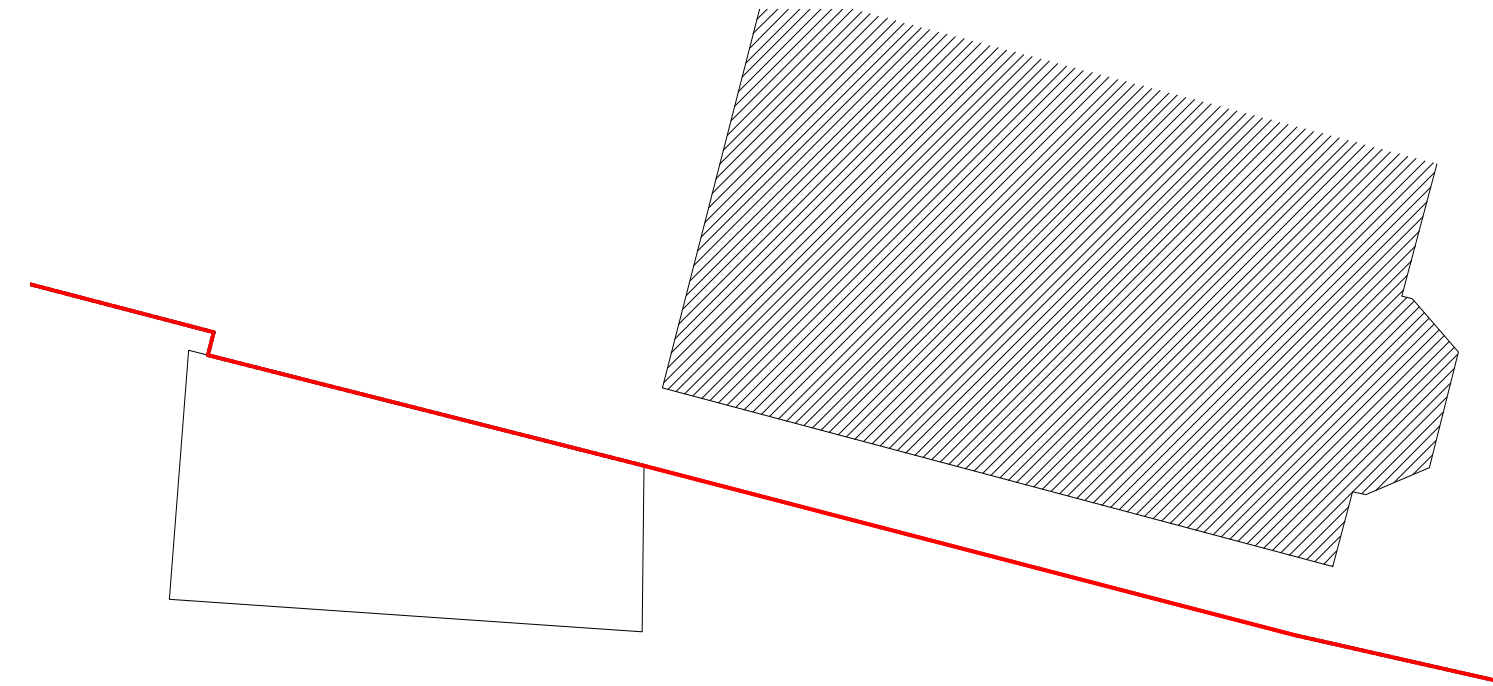

01 - Existing First Floor Plan
1:100@A3

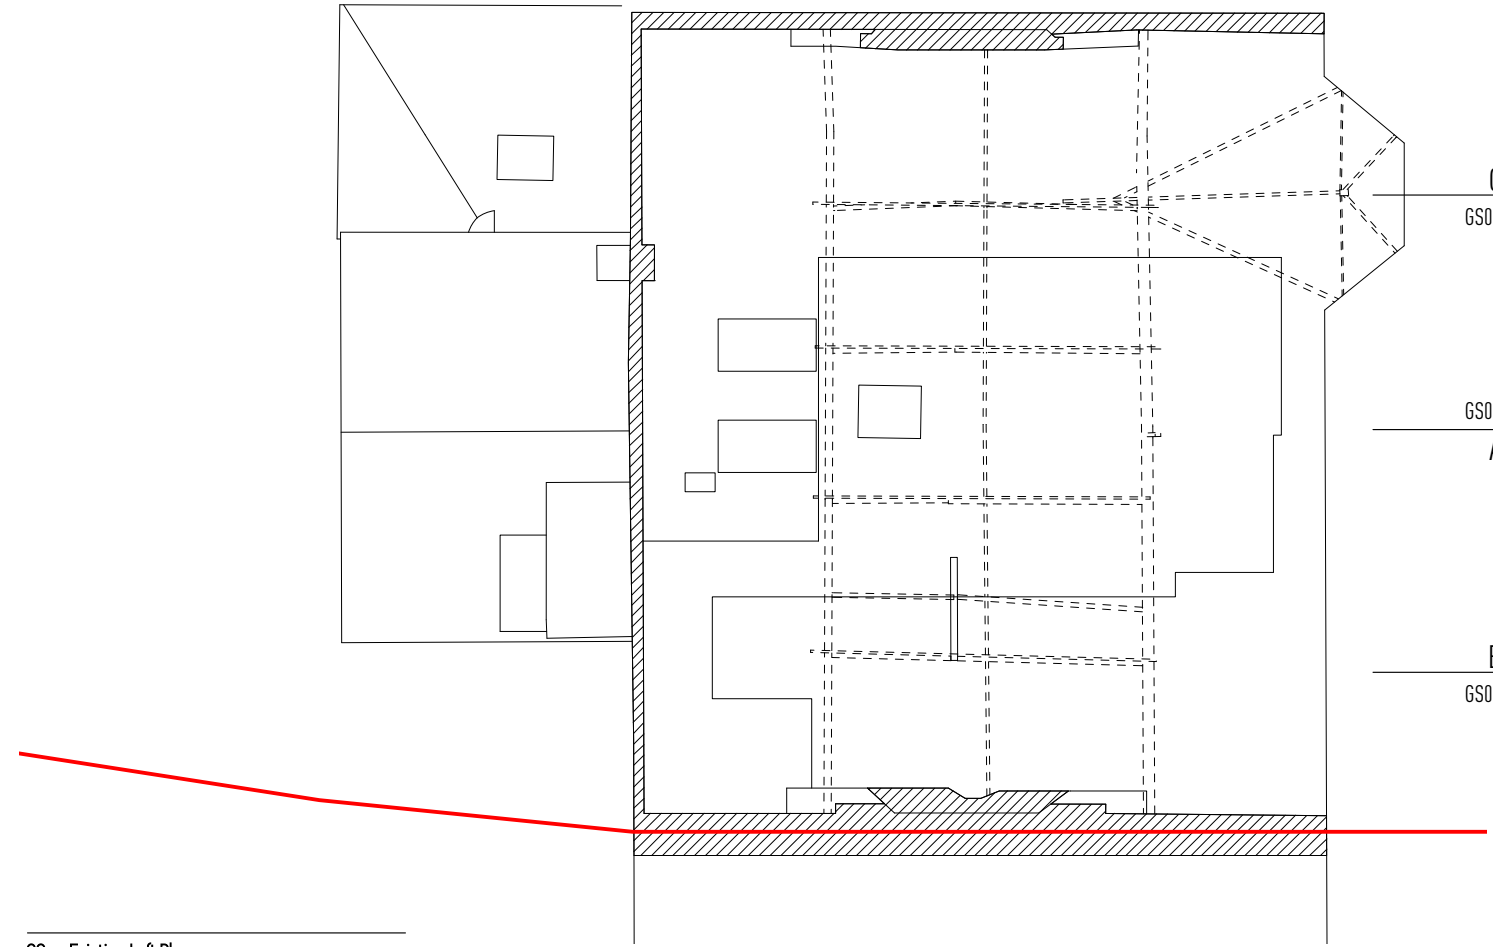

02 - Existing Loft Plan
1:100@A3

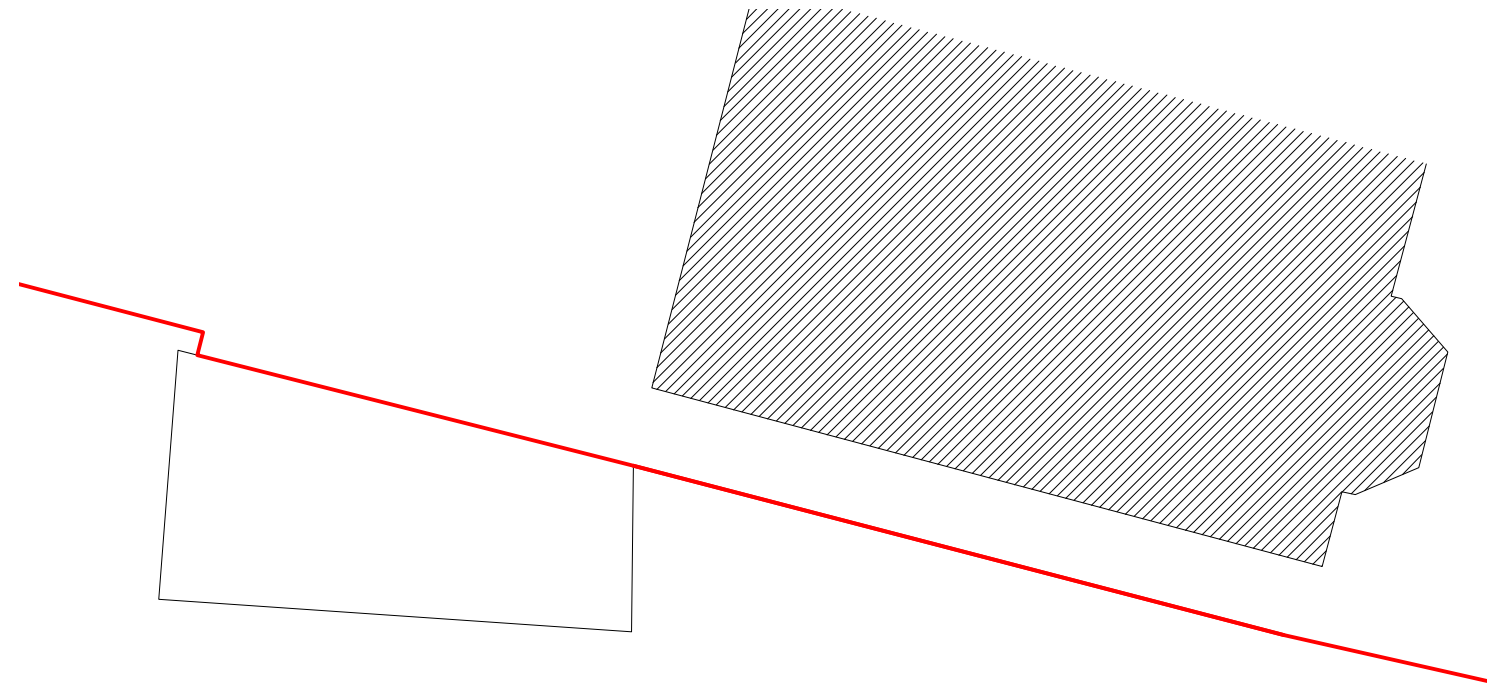

Information contained within this drawing is the sole copyright of Dominic Lamb Architects Ltd. and is not to be reproduced without express permission. No implied license exists. This drawing is not to be used for land transfer or valuation purposes. All dimensions & levels are to be checked on site by the contractor. Issued for purposes indicated only. Drawing errors and omissions are to be reported to the architect.

Client	J Longster & A Childs		
Project	63 Mount View Road N4 4SR	Project Number	105
Drawing Title	General Arrangements Existing First floor and Loft plan		

Status	Planning	Drawn	DL	Checked	DL
Scale	1:100@A3	Date	Feb 2023	Revision	P1
Drawing Number	105-EX-GA01				

DOMINIC
LAMB
ARCHITECTS
6a Watkings Place, 109 Tower Bridge Road, London SE1 3JH
020 766 1200
lamb.london