





00 - Existing Ground Floor Site Plan
1:100@A3

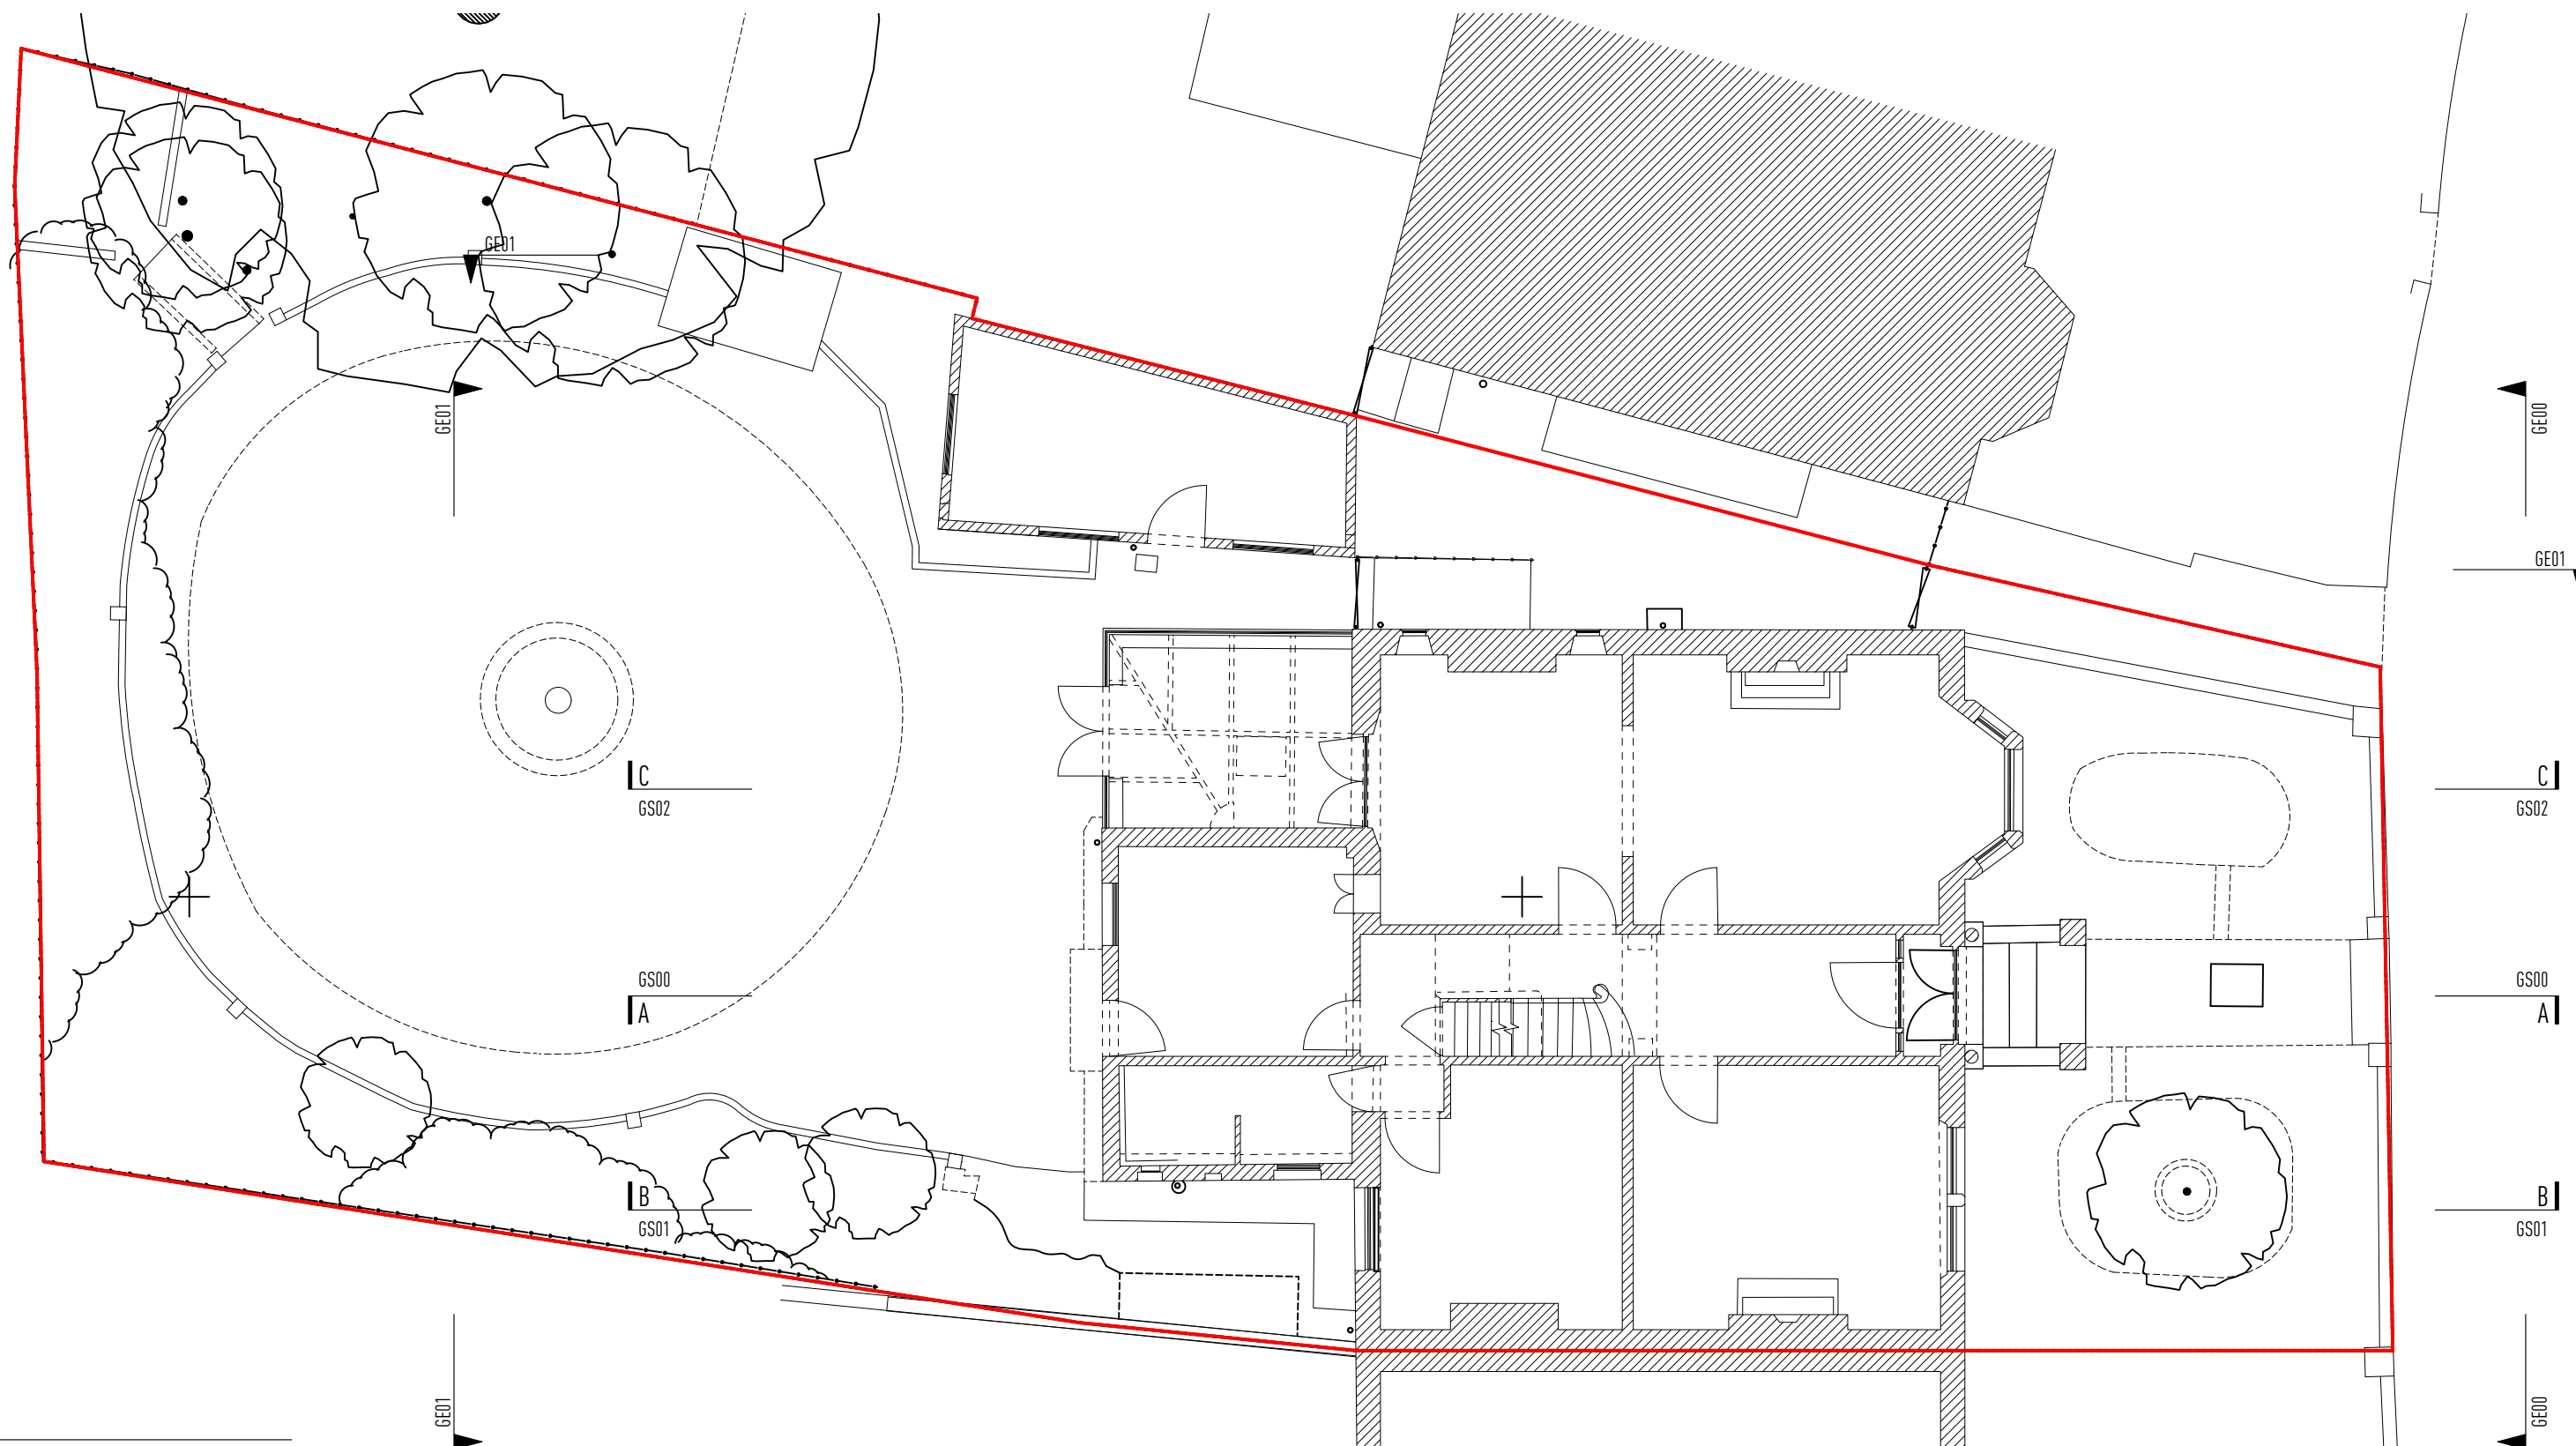

Information contained within this drawing is the sole copyright of Dominic Lamb Architects Ltd. and is not to be reproduced without express permission. No implied license exists. This drawing is not to be used for land transfer or valuation purposes. All dimensions & levels are to be checked on site by the contractor. Issued for purposes indicated only. Drawing errors and omissions are to be reported to the architect.

 

Existing built fabric

Client
J Longster & A Childs
Project
**63 Mount View Road
N4 4SR**
Project Number
105

DOMINIC
LAMB
ARCHITECTS
6a Watkings Place, 108 Tower Bridge Road, London SE1 3JN
studio@lamb.london
+44 (0)7765 22003
lamb.london

Drawing Title
**General Arrangements
Existing
Ground floor site plan**

Status	Drawn	Checked
Planning	DL	DL
Scale	Date	Revision
1:100@A3	Feb 2023	
Drawing Number		
105-EX-GA00		P1