


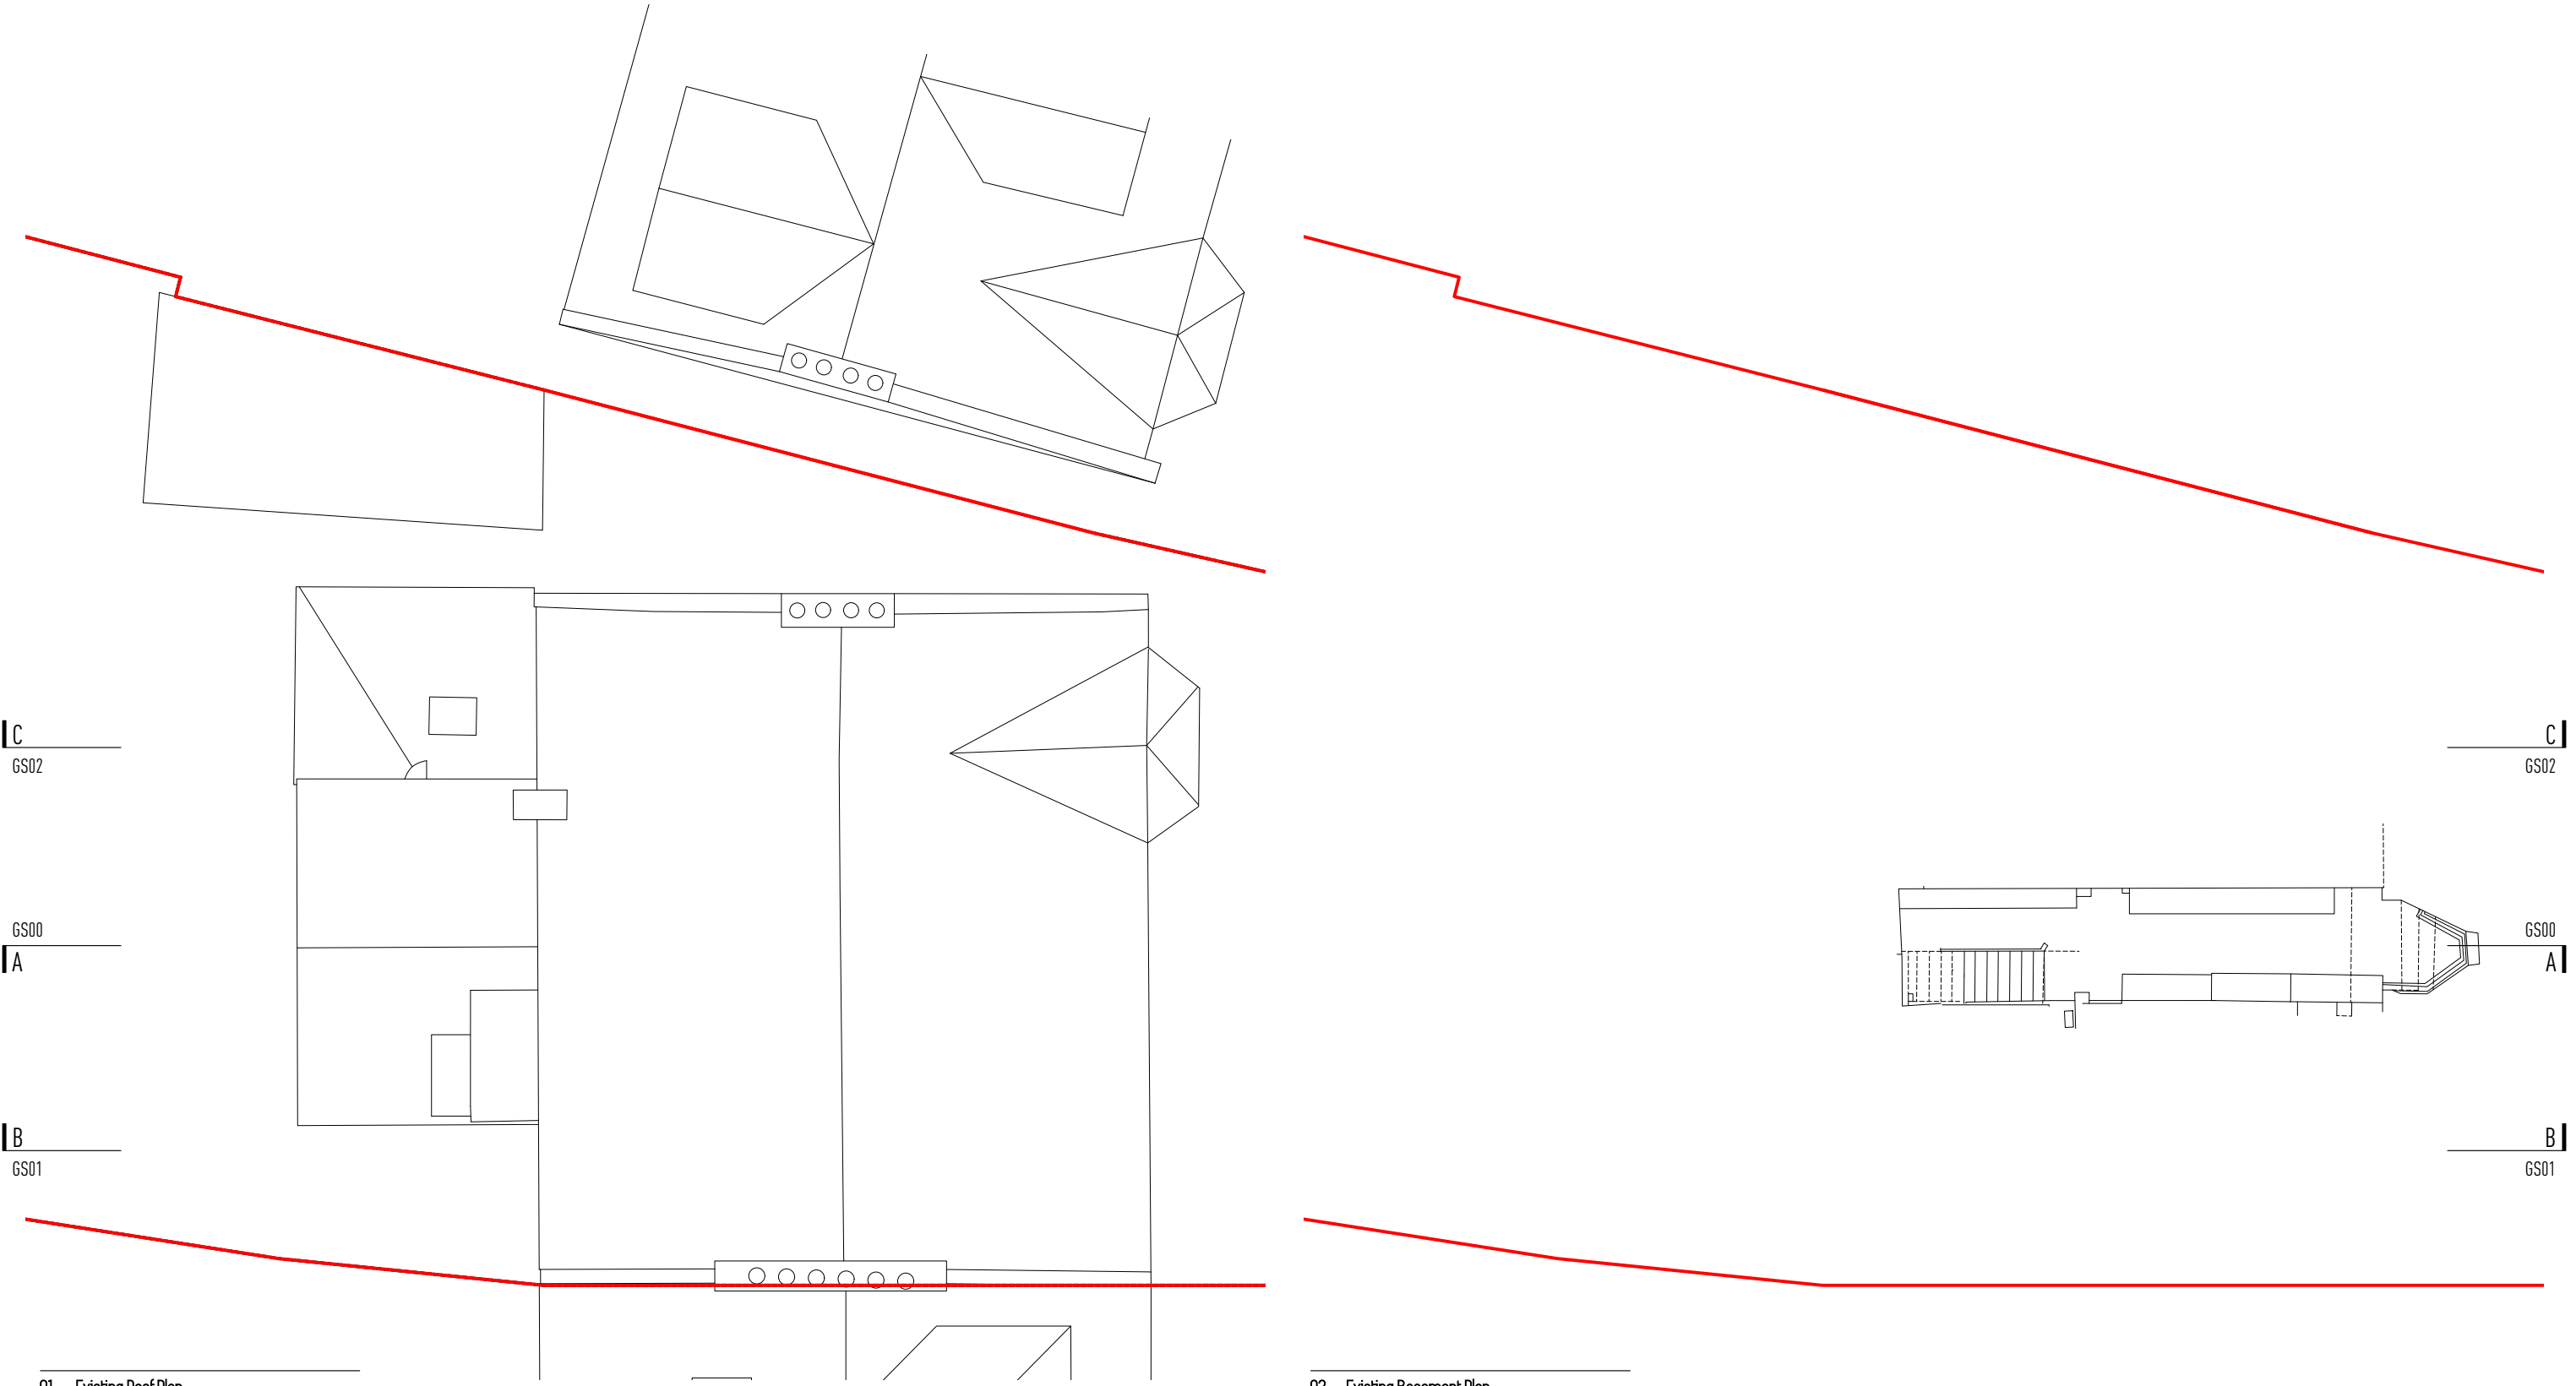

C
GS02

GS00
A

B
GS01


C
GS02

GS00
A

B
GS01

01 - Existing Roof Plan
1:100@A3

02 - Existing Basement Plan
1:100@A3

 

Information contained within this drawing is the sole copyright of Dominic Lamb Architects Ltd. and is not to be reproduced without express permission. No implied license exists. This drawing is not to be used for land transfer or valuation purposes. All dimensions & levels are to be checked on site by the contractor. Issued for purposes indicated only. Drawing errors and omissions are to be reported to the architect.

Revisions	Notes

Client	J Longster & A Childs
Project	63 Mount View Road N4 4SR
Project Number	105
Drawing Title	General Arrangements Existing Roof and Basement plan

Status	Planning	Drawn	DL	Checked	DL
Scale	1:100@A3	Date	Feb 2023	Revision	P1
Drawing Number	105-EX-GA02				

DOMINIC
LAMB
ARCHITECTS
6a Watkins Place, 108 Tower Bridge Road, London SE1 3JH
studio@lamb.london
+44 (0)7755 32503
lamb.london