


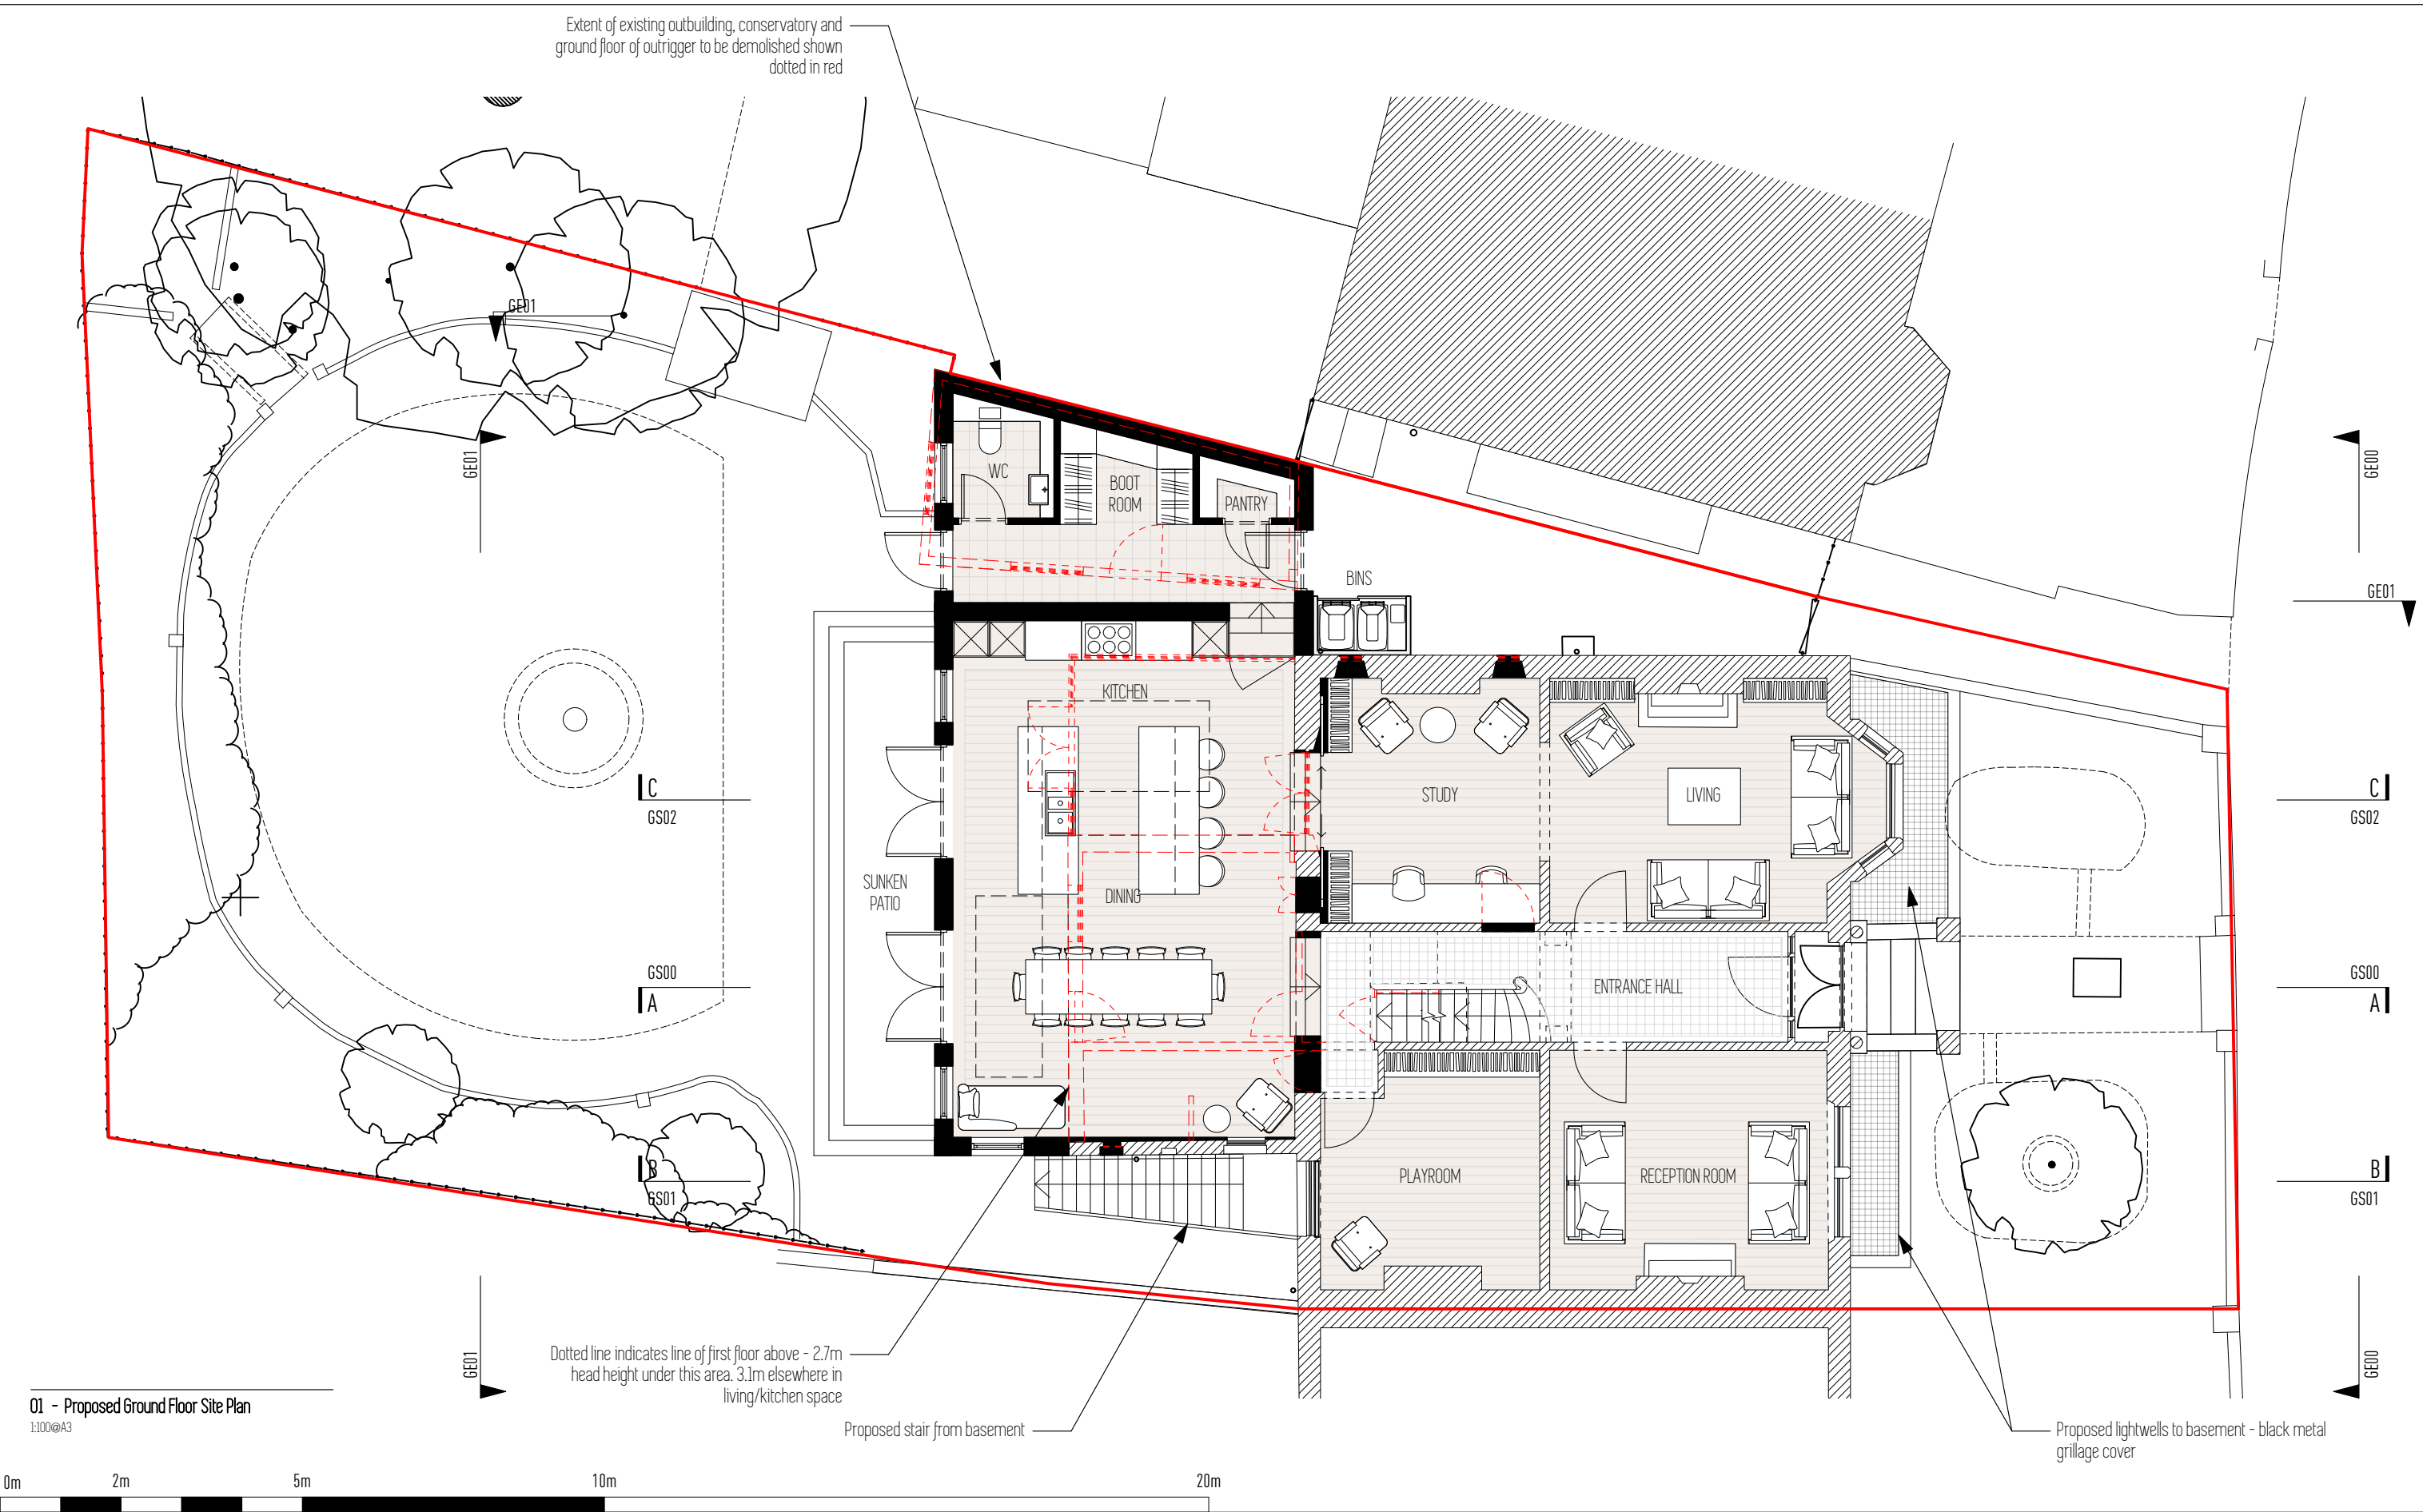

Information contained within this drawing is the sole copyright of Dominic Lamb Architects Ltd. and is not to be reproduced without express permission. No implied license exists. This drawing is not to be used for land transfer or valuation purposes. All dimensions & levels are to be checked on site by the contractor. Issued for purposes indicated only. Drawing errors and omissions are to be reported to the architect.

Existing built fabric
 Proposed New built fabric
 Built fabric to be demolished

Client
J Longster & A Childs

Project
**63 Mount View Road
N4 4SR**

Project Number
105

Drawing Title
**General Arrangements
Proposed
Ground floor site plan**

Status
Planning

Scale
1:100@A3

Drawing Number
105-GA00

Drawn
DL

Checked
DL

Date
Feb 2023

Revision
P1

DOMINIC LAMB ARCHITECTS
6a Watkings Place, 189 Tower Bridge Road, London SE1 3JH
020 7461 2000
www.dominiclamb.com