




00 - Existing Rear Elevation
1:100@A3

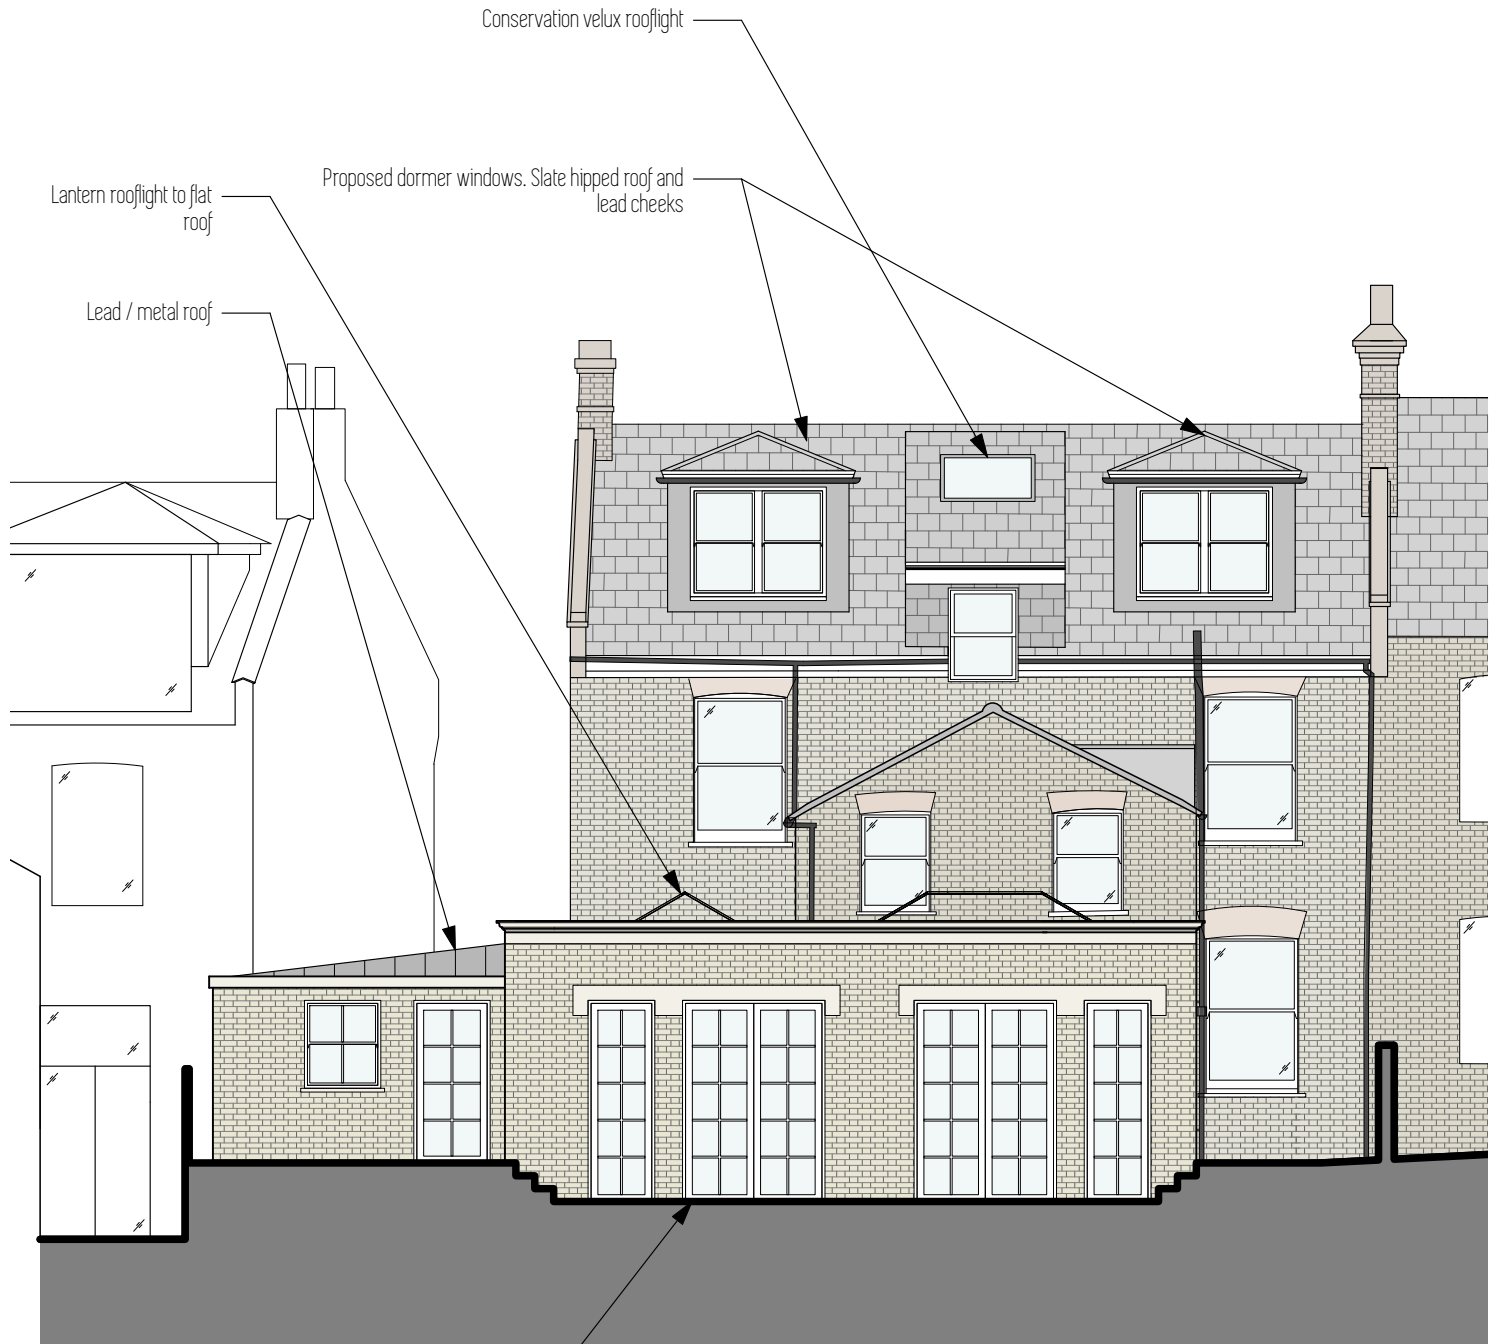

01 - Proposed Rear Elevation
1:100@A3

Proposed brick rear extension with
stone coping detailing and timber
windows/doors to match host
building.



Information contained within this drawing is the sole copyright of Dominic Lamb Architects Ltd. and is not to be reproduced without express permission. No implied license exists. This drawing is not to be used for land transfer or valuation purposes. All dimensions & levels are to be checked on site by the contractor. Issued for purposes indicated only. Drawing errors and omissions are to be reported to the architect.

Client
J Longster & A Childs
Project
**63 Mount View Road
N4 4SR**

Project Number
105

Drawing Title
**General Elevations
Existing and Proposed
Rear Elevation**

DOMINIC
LAMB
ARCHITECTS
6a Wakings Place, 108 Tower Bridge Road, London SE1 3JH
studio@lamb.london
+44 (0)7753 22003
lamb.london

Status	Drawn	Checked
Planning	DL	DL
Scale 1:100@A3	Date Feb 2023	Revision
Drawing Number 105-GE01		P1