

NOTES:
ALL DIMENSIONS, LEVELS AND CLEARANCES TO BE CHECKED
ON SITE PRIOR TO WORKS COMMENCING

THIS DRAWING SHOULD BE READ IN CONJUNCTION WITH ALL
OTHER PROJECT RELATED DRAWINGS, SPECIFICATIONS AND
DOCUMENTS.


THIS DRAWING IS COPYRIGHT OF GEBHARD AND GOODWIN



FRONT ELEVATION




REAR ELEVATION

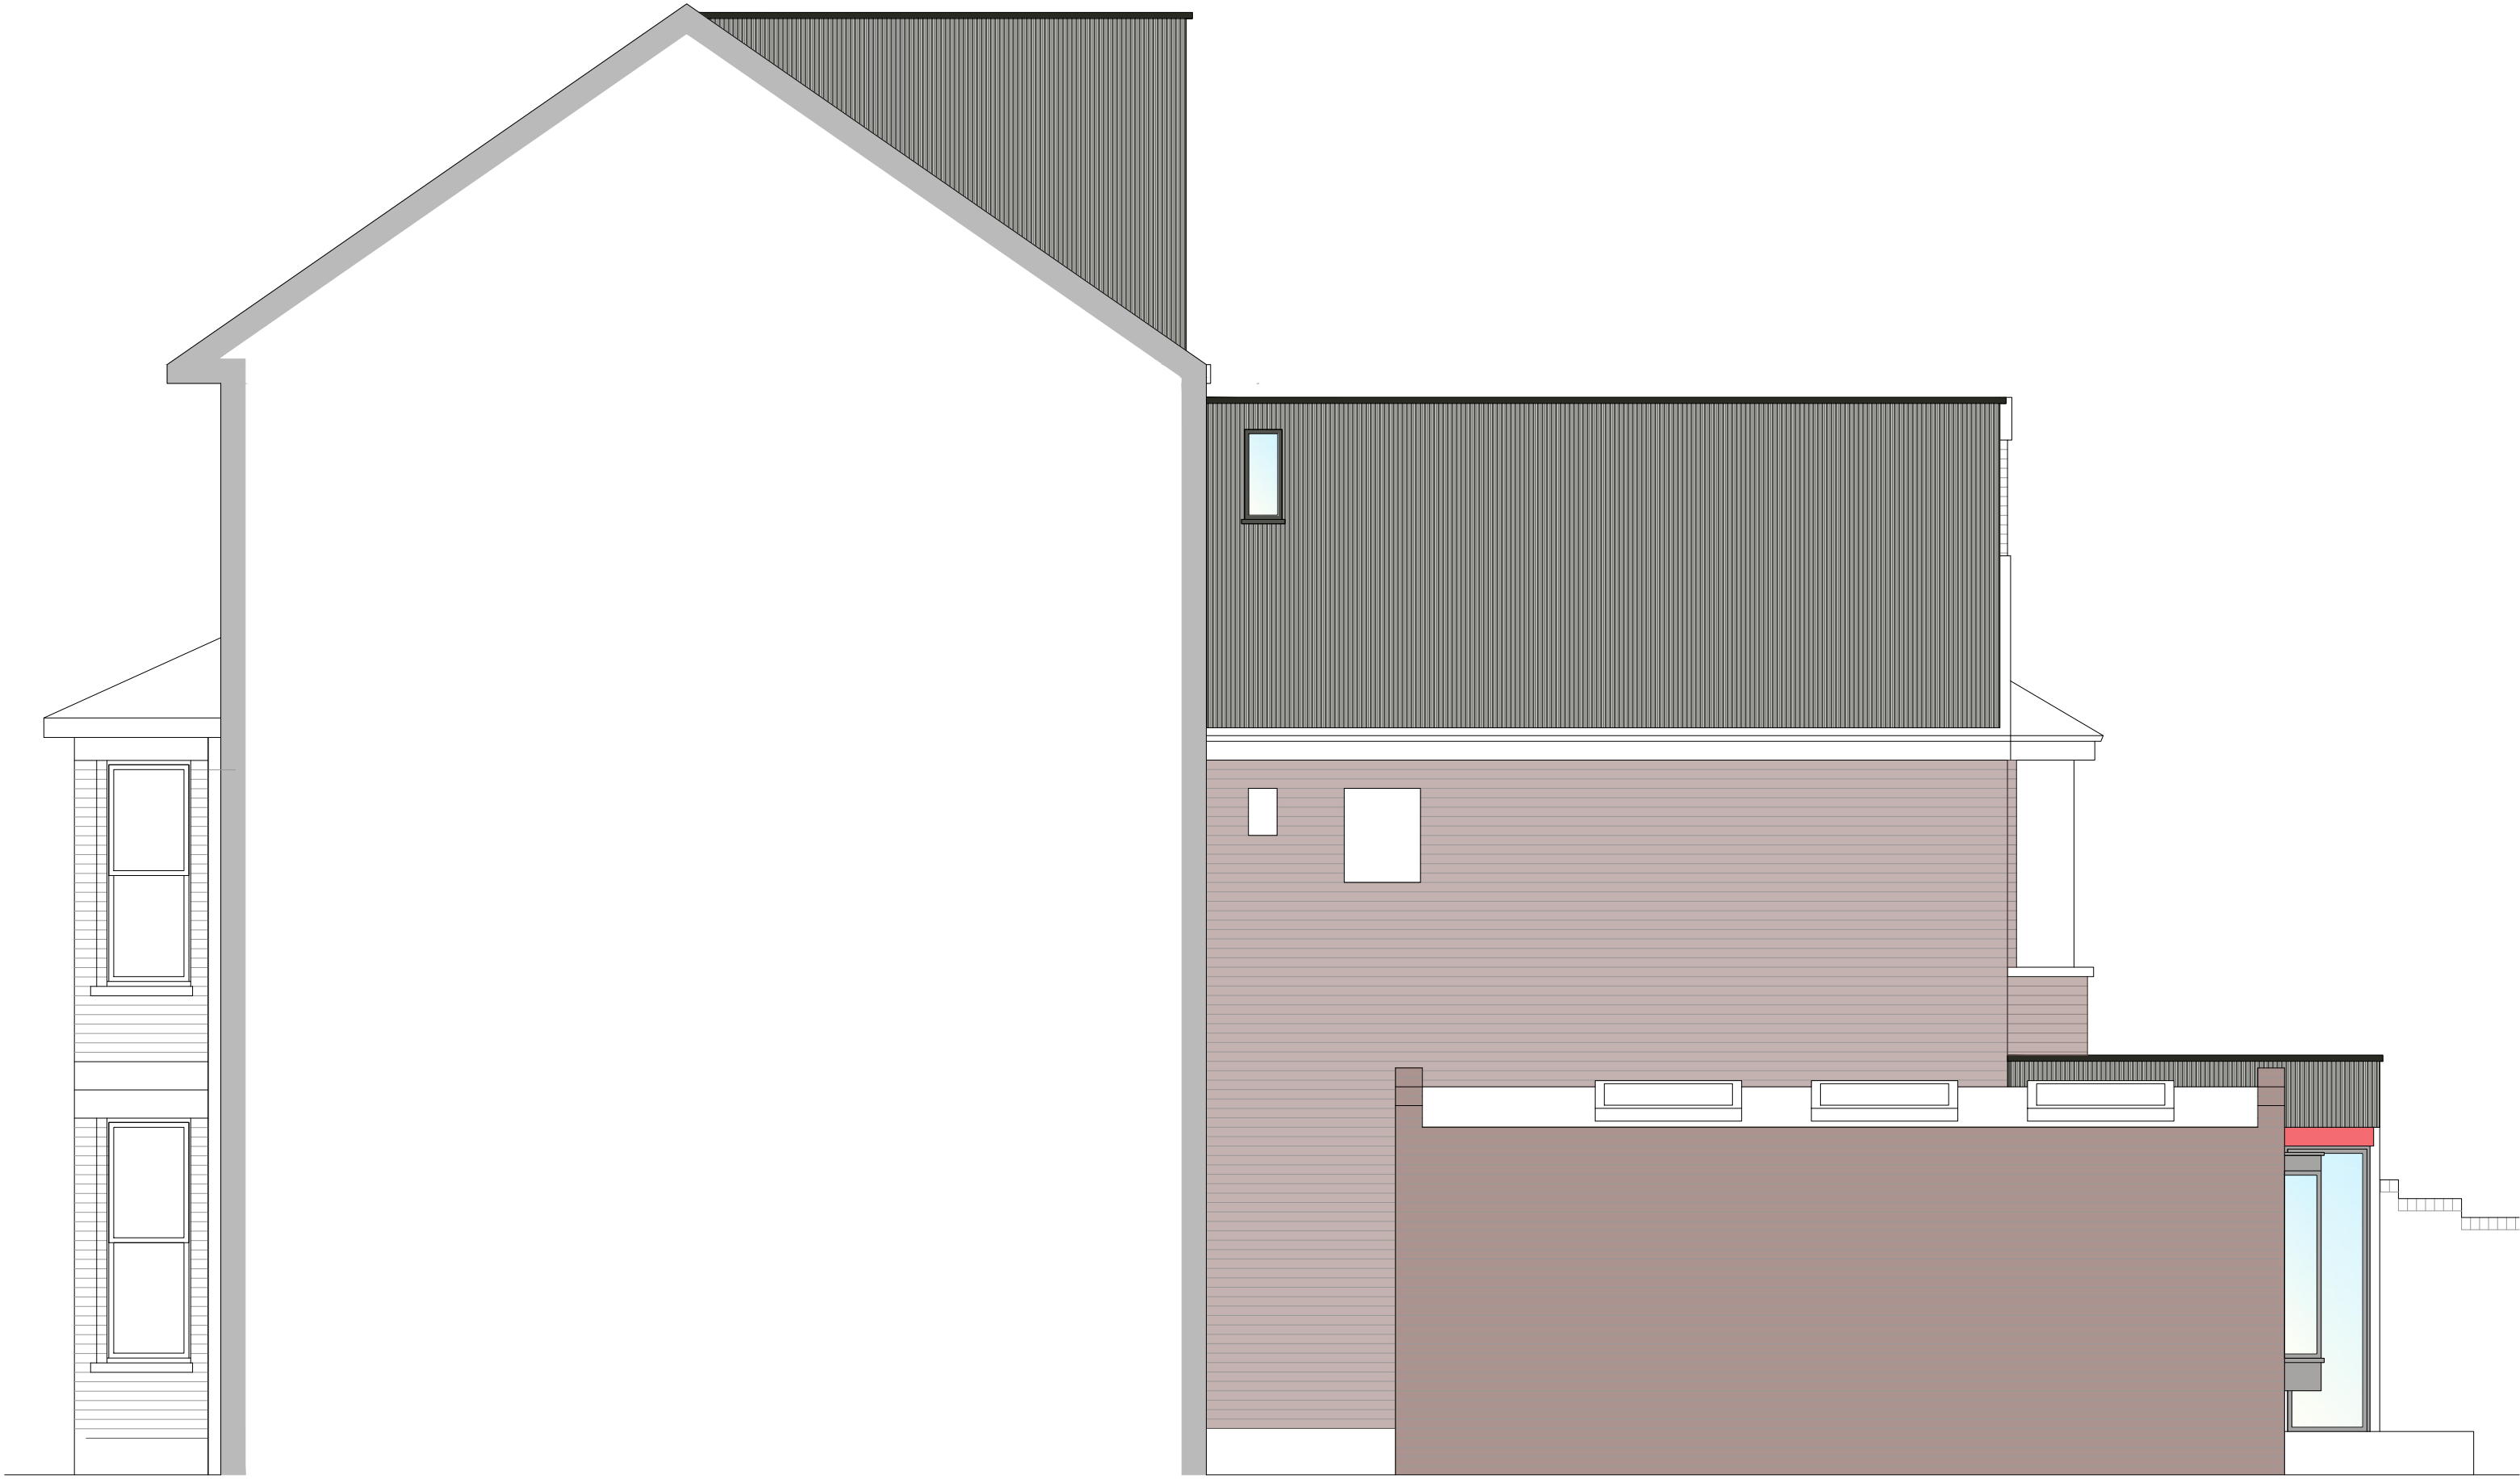

SECTIONAL SIDE ELEVATION

ELEVATIONS - EXISTING / APPROVED

 

D1	13.04.23	Planning Issue
Rev.	Date	Notes
PLANNING		
PROJECT PJR		
SITE ADDRESS 17 DOWNHILLS PARK RD LONDON N17		
DRAWING TITLE: ELEVATIONS approved - HG/2022/2424		
DRAWING NO: 1227-210		
BY: GG	CHK: GG	DATE: 21.04.22 SCALE @A1 1:50

