




NOTES:  
ALL DIMENSIONS, LEVELS AND CLEARANCES TO BE CHECKED  
ON SITE PRIOR TO WORKS COMMENCING

THIS DRAWING SHOULD BE READ IN CONJUNCTION WITH ALL  
OTHER PROJECT RELATED DRAWINGS, SPECIFICATIONS AND  
DOCUMENTS.

THIS DRAWING IS COPYRIGHT OF GEBHARD AND GOODWIN

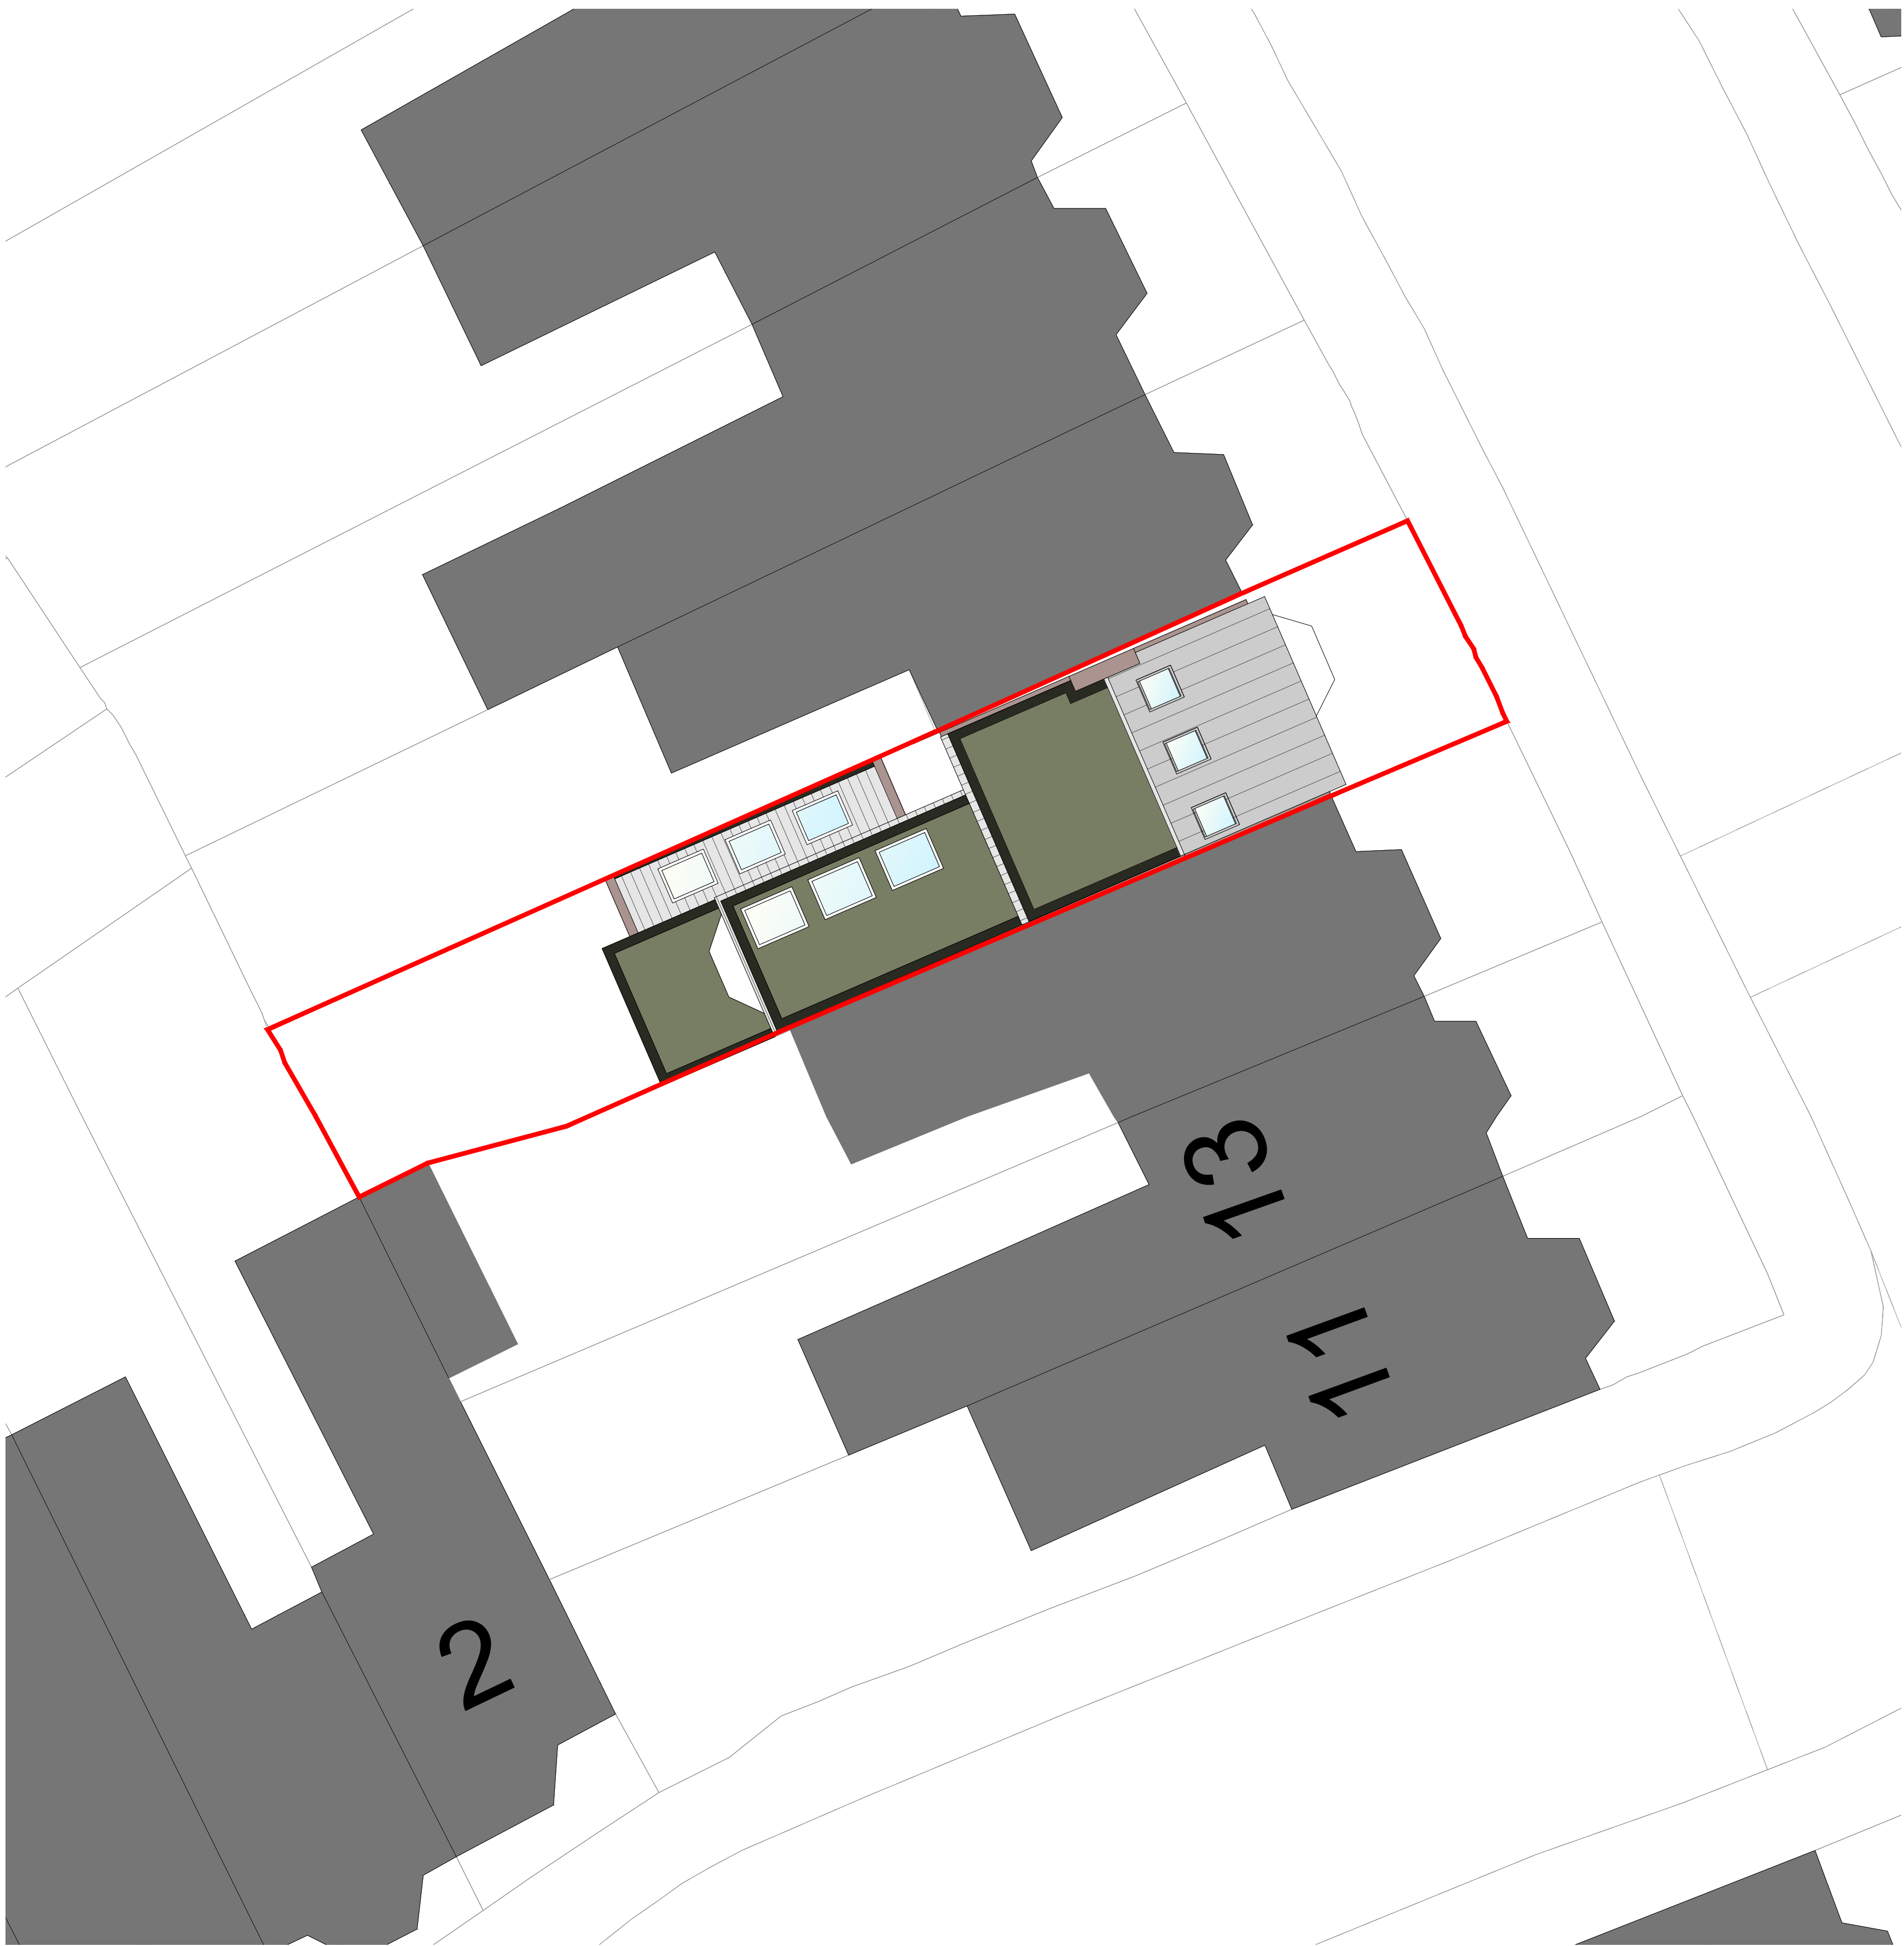

SITE ROOF PLAN - EXISTING / APPROVED

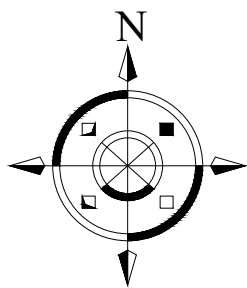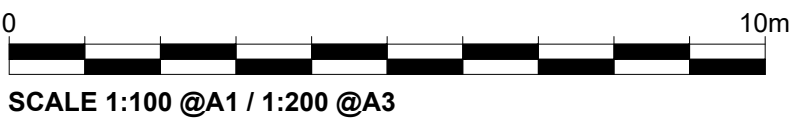

| D1                                                           | 13.04.23   | Planning Issue     |
|--------------------------------------------------------------|------------|--------------------|
| Rev.                                                         | Date       | Notes              |
| PLANNING                                                     |            |                    |
| PROJECT<br>PJR                                               |            |                    |
| SITE ADDRESS<br>17 DOWNHILLS PARK RD<br>LONDON<br>N17        |            |                    |
| DRAWING TITLE:<br>SITE ROOF PLAN<br>approved - HGY/2022/2424 |            |                    |
| DRAWING NO:<br>1227-110                                      |            |                    |
| BY:<br>GG                                                    | CHK:<br>GG | DATE:<br>21.04.22  |
|                                                              |            | SCALE @A1<br>1:100 |

