


NOTES:
ALL DIMENSIONS, LEVELS AND CLEARANCES TO BE CHECKED
ON SITE PRIOR TO WORKS COMMENCING

THIS DRAWING SHOULD BE READ IN CONJUNCTION WITH ALL
OTHER PROJECT RELATED DRAWINGS, SPECIFICATIONS AND
DOCUMENTS.

THIS DRAWING IS COPYRIGHT OF GEBHARD AND GOODWIN

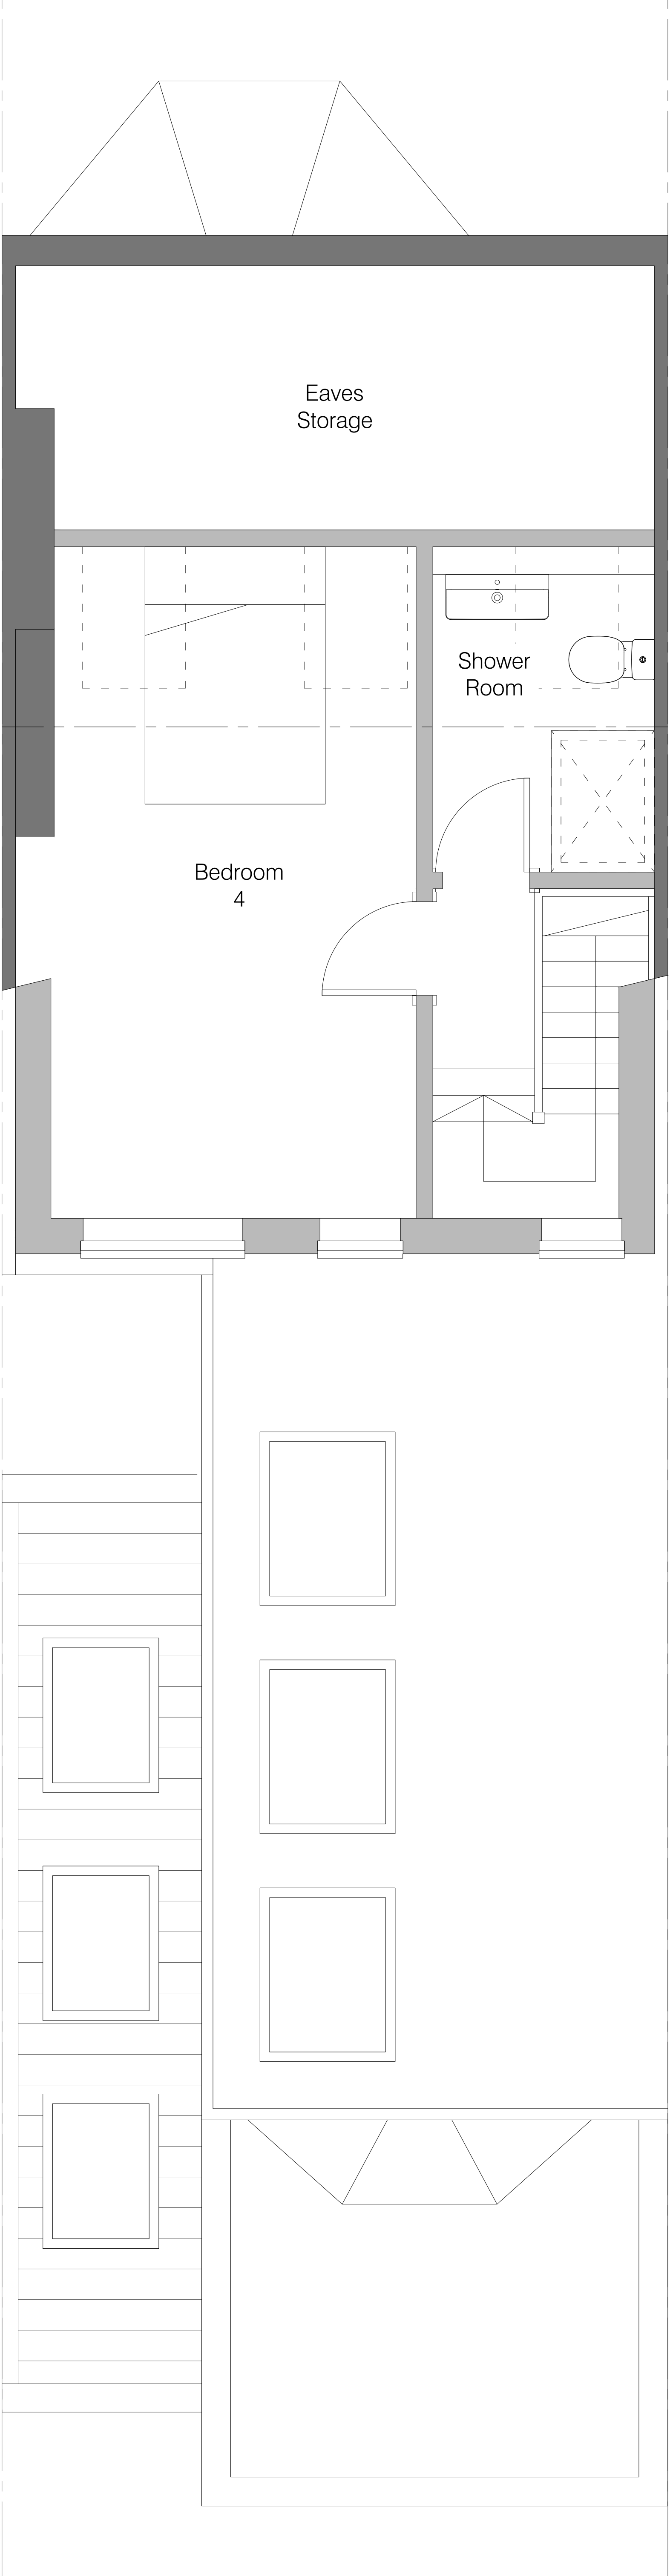

THIRD FLOOR PLAN - EXISTING / APPROVED



D1	13.04.23	Planning Issue
Rev.	Date	Notes
PLANNING		
PROJECT PJR		
SITE ADDRESS 17 DOWNHILLS PARK RD LONDON N17		
DRAWING TITLE: THIRD FLOOR PLAN approved - HG/2022/2424		
DRAWING NO: 1227-114		
BY: GG	CHK: GG	DATE: 21.04.22
		SCALE @A1 1:25

