



PROPOSED 1:100




PROPOSED FRONT ELEVATION

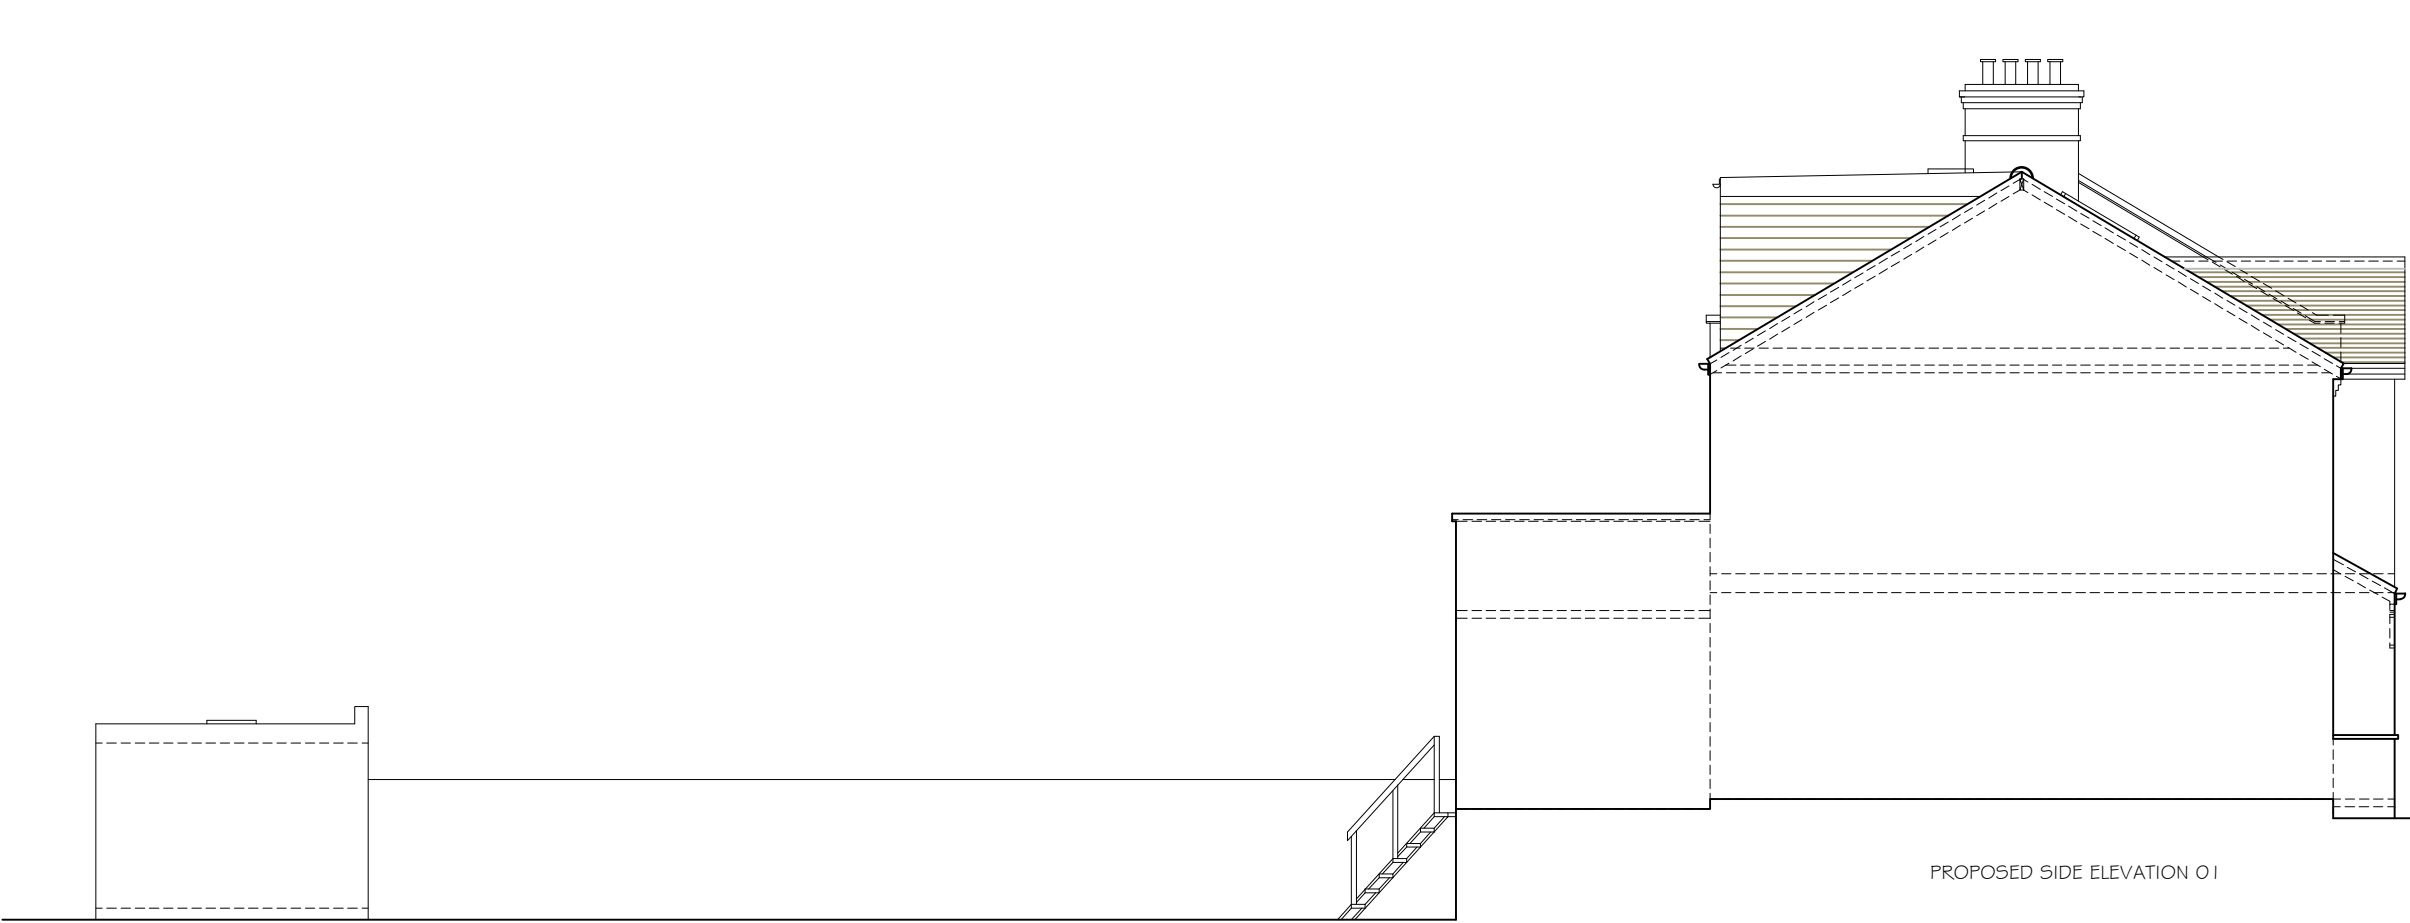



PROPOSED SIDE ELEVATION 01

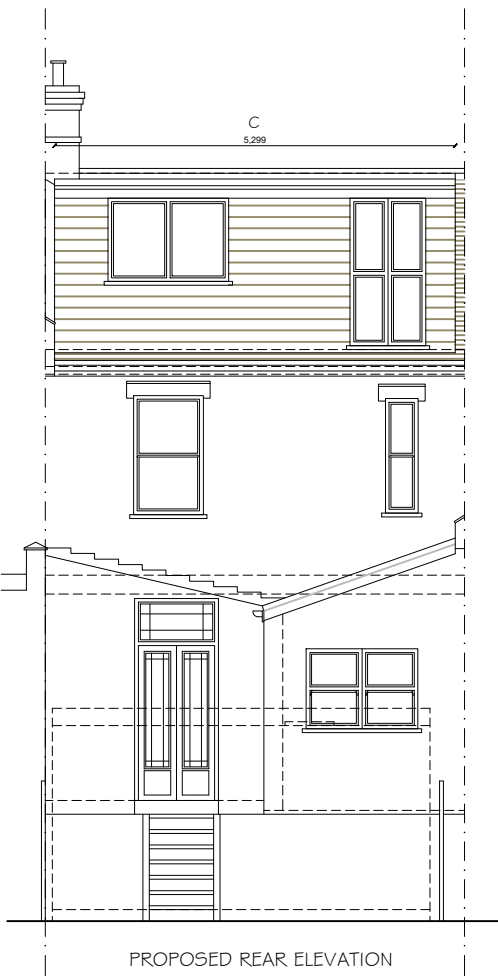


PROPOSED REAR ELEVATION

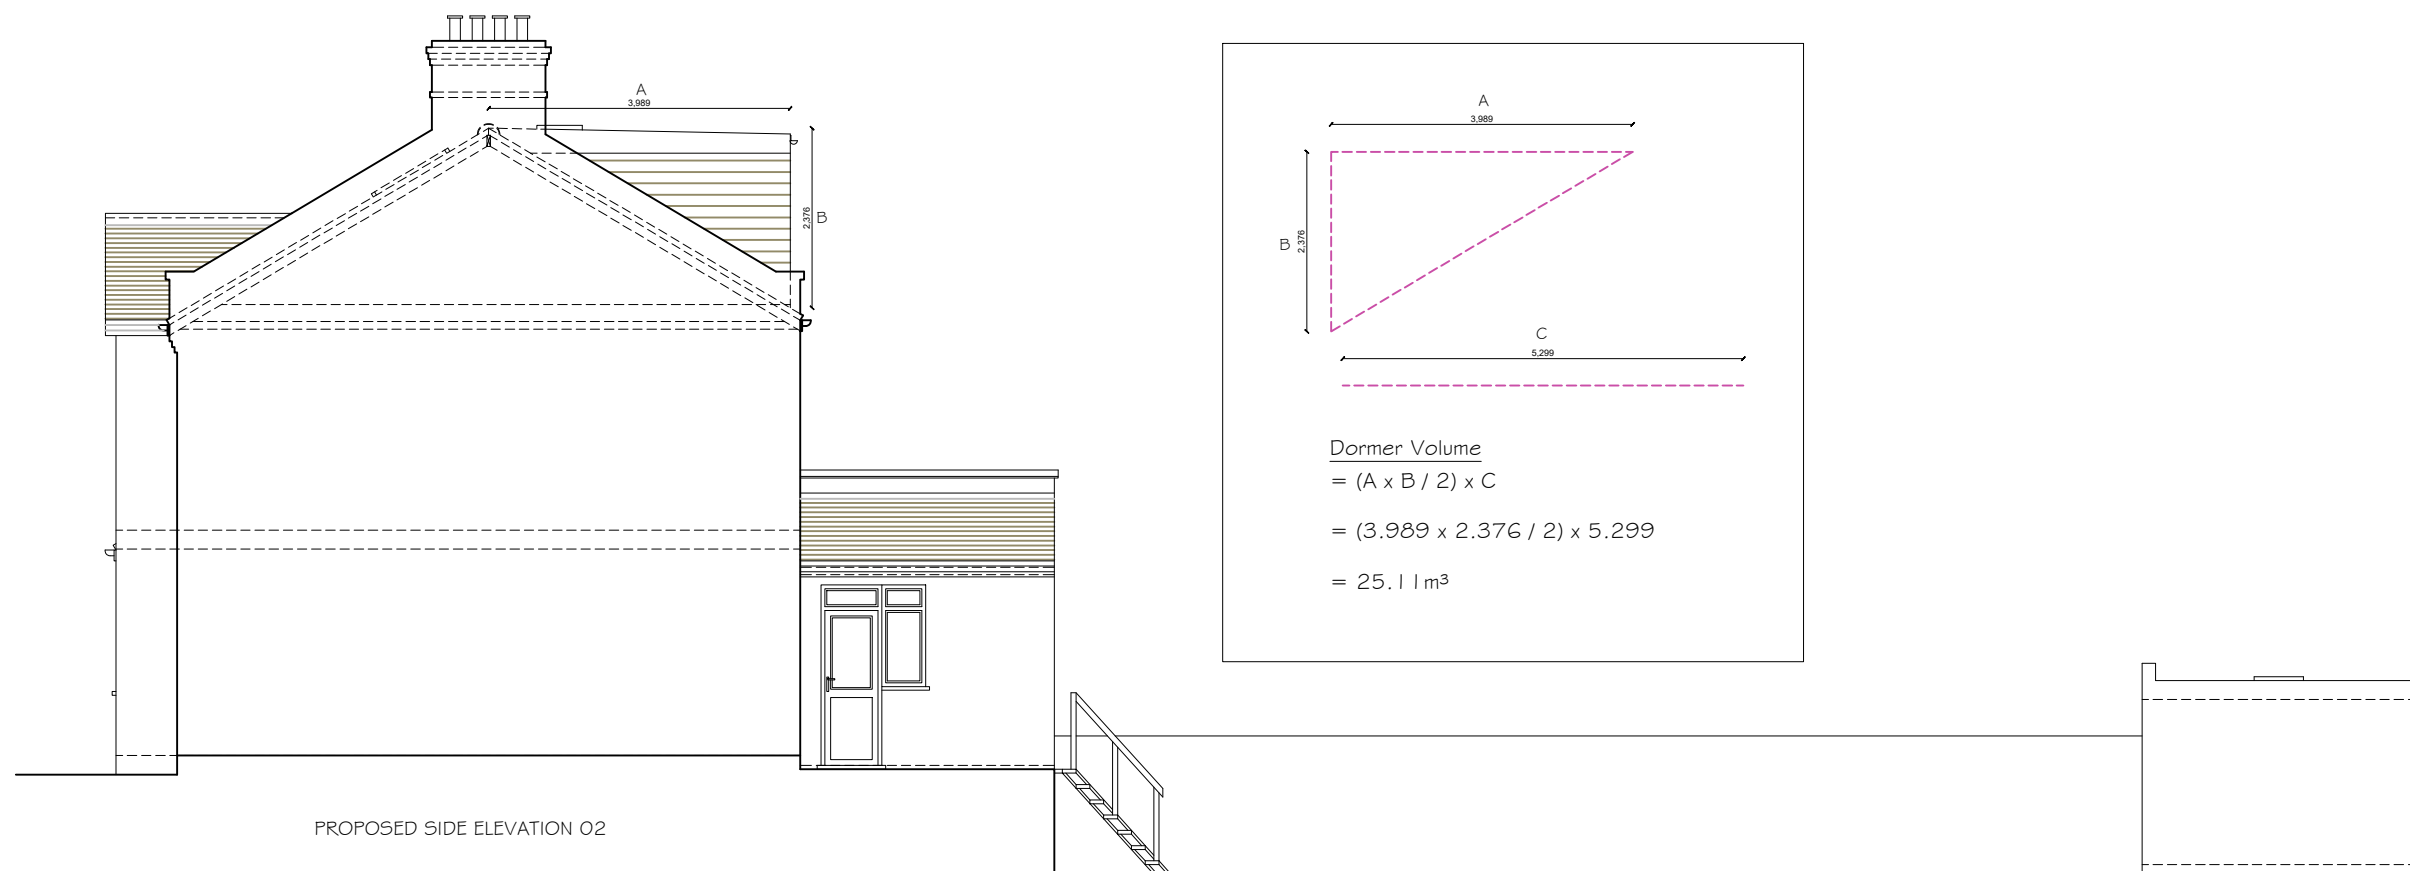

PROPOSED SIDE ELEVATION 02

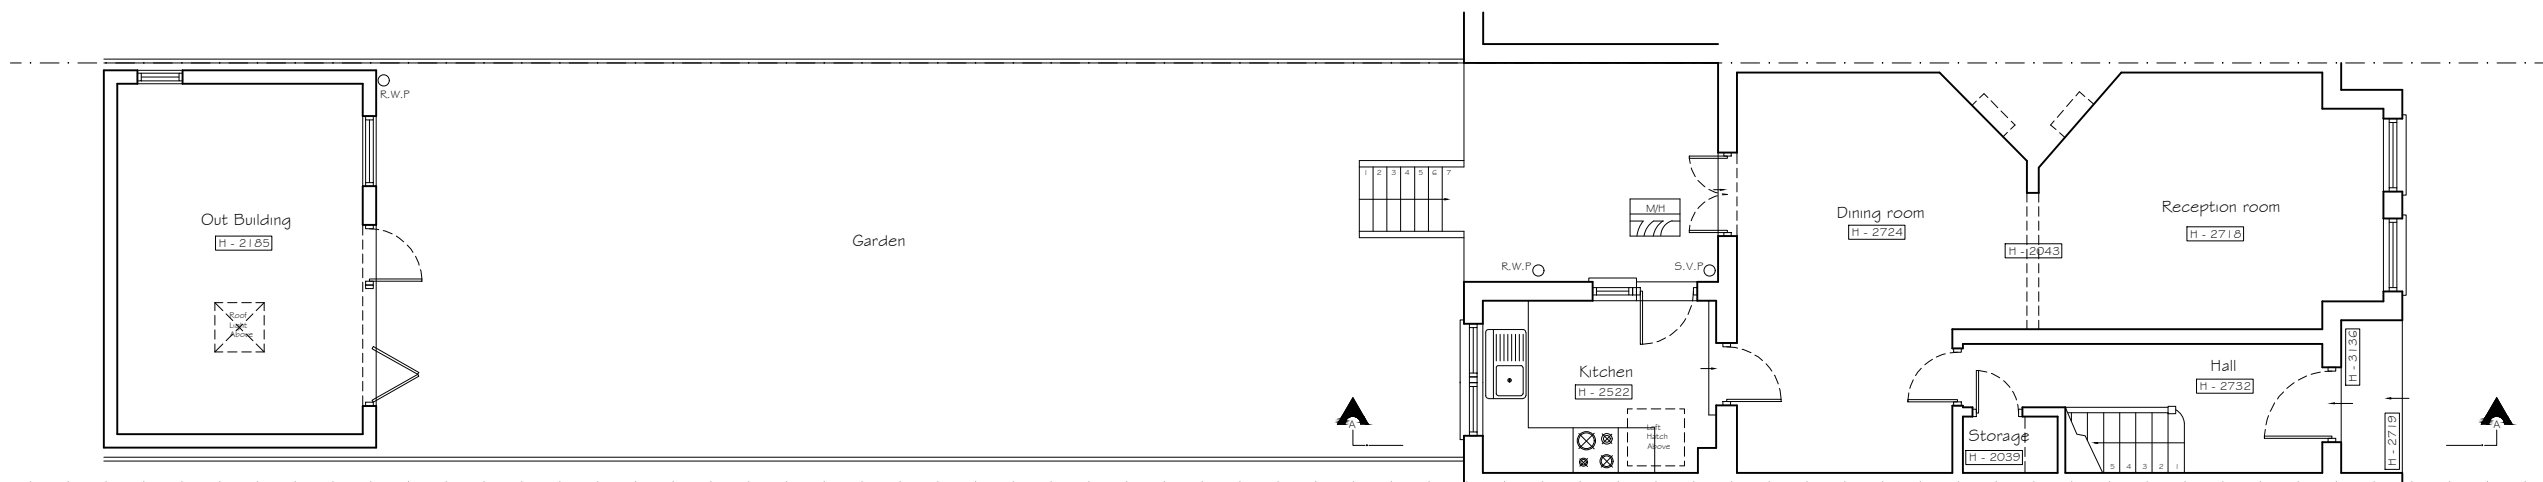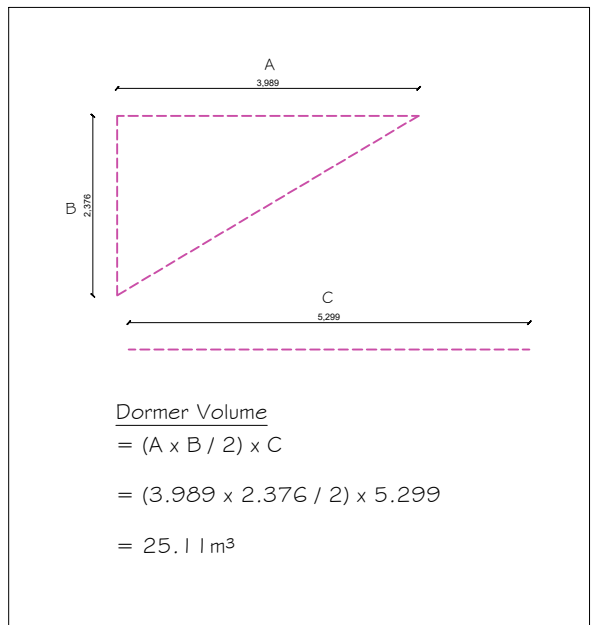


PROPOSED GROUND FLOOR PLAN

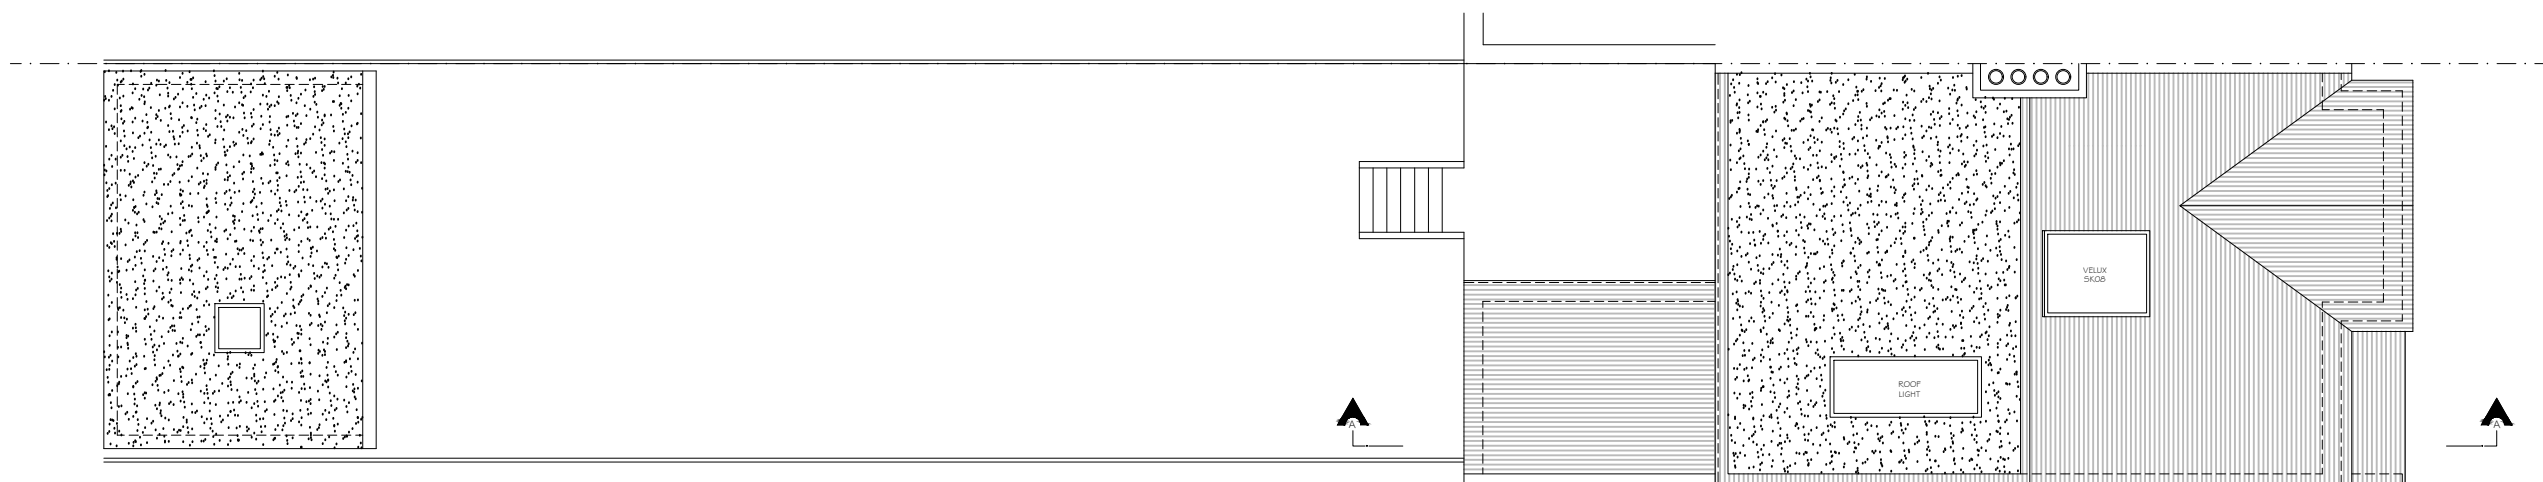


PROPOSED ROOF PLAN


PROPOSED 1:50

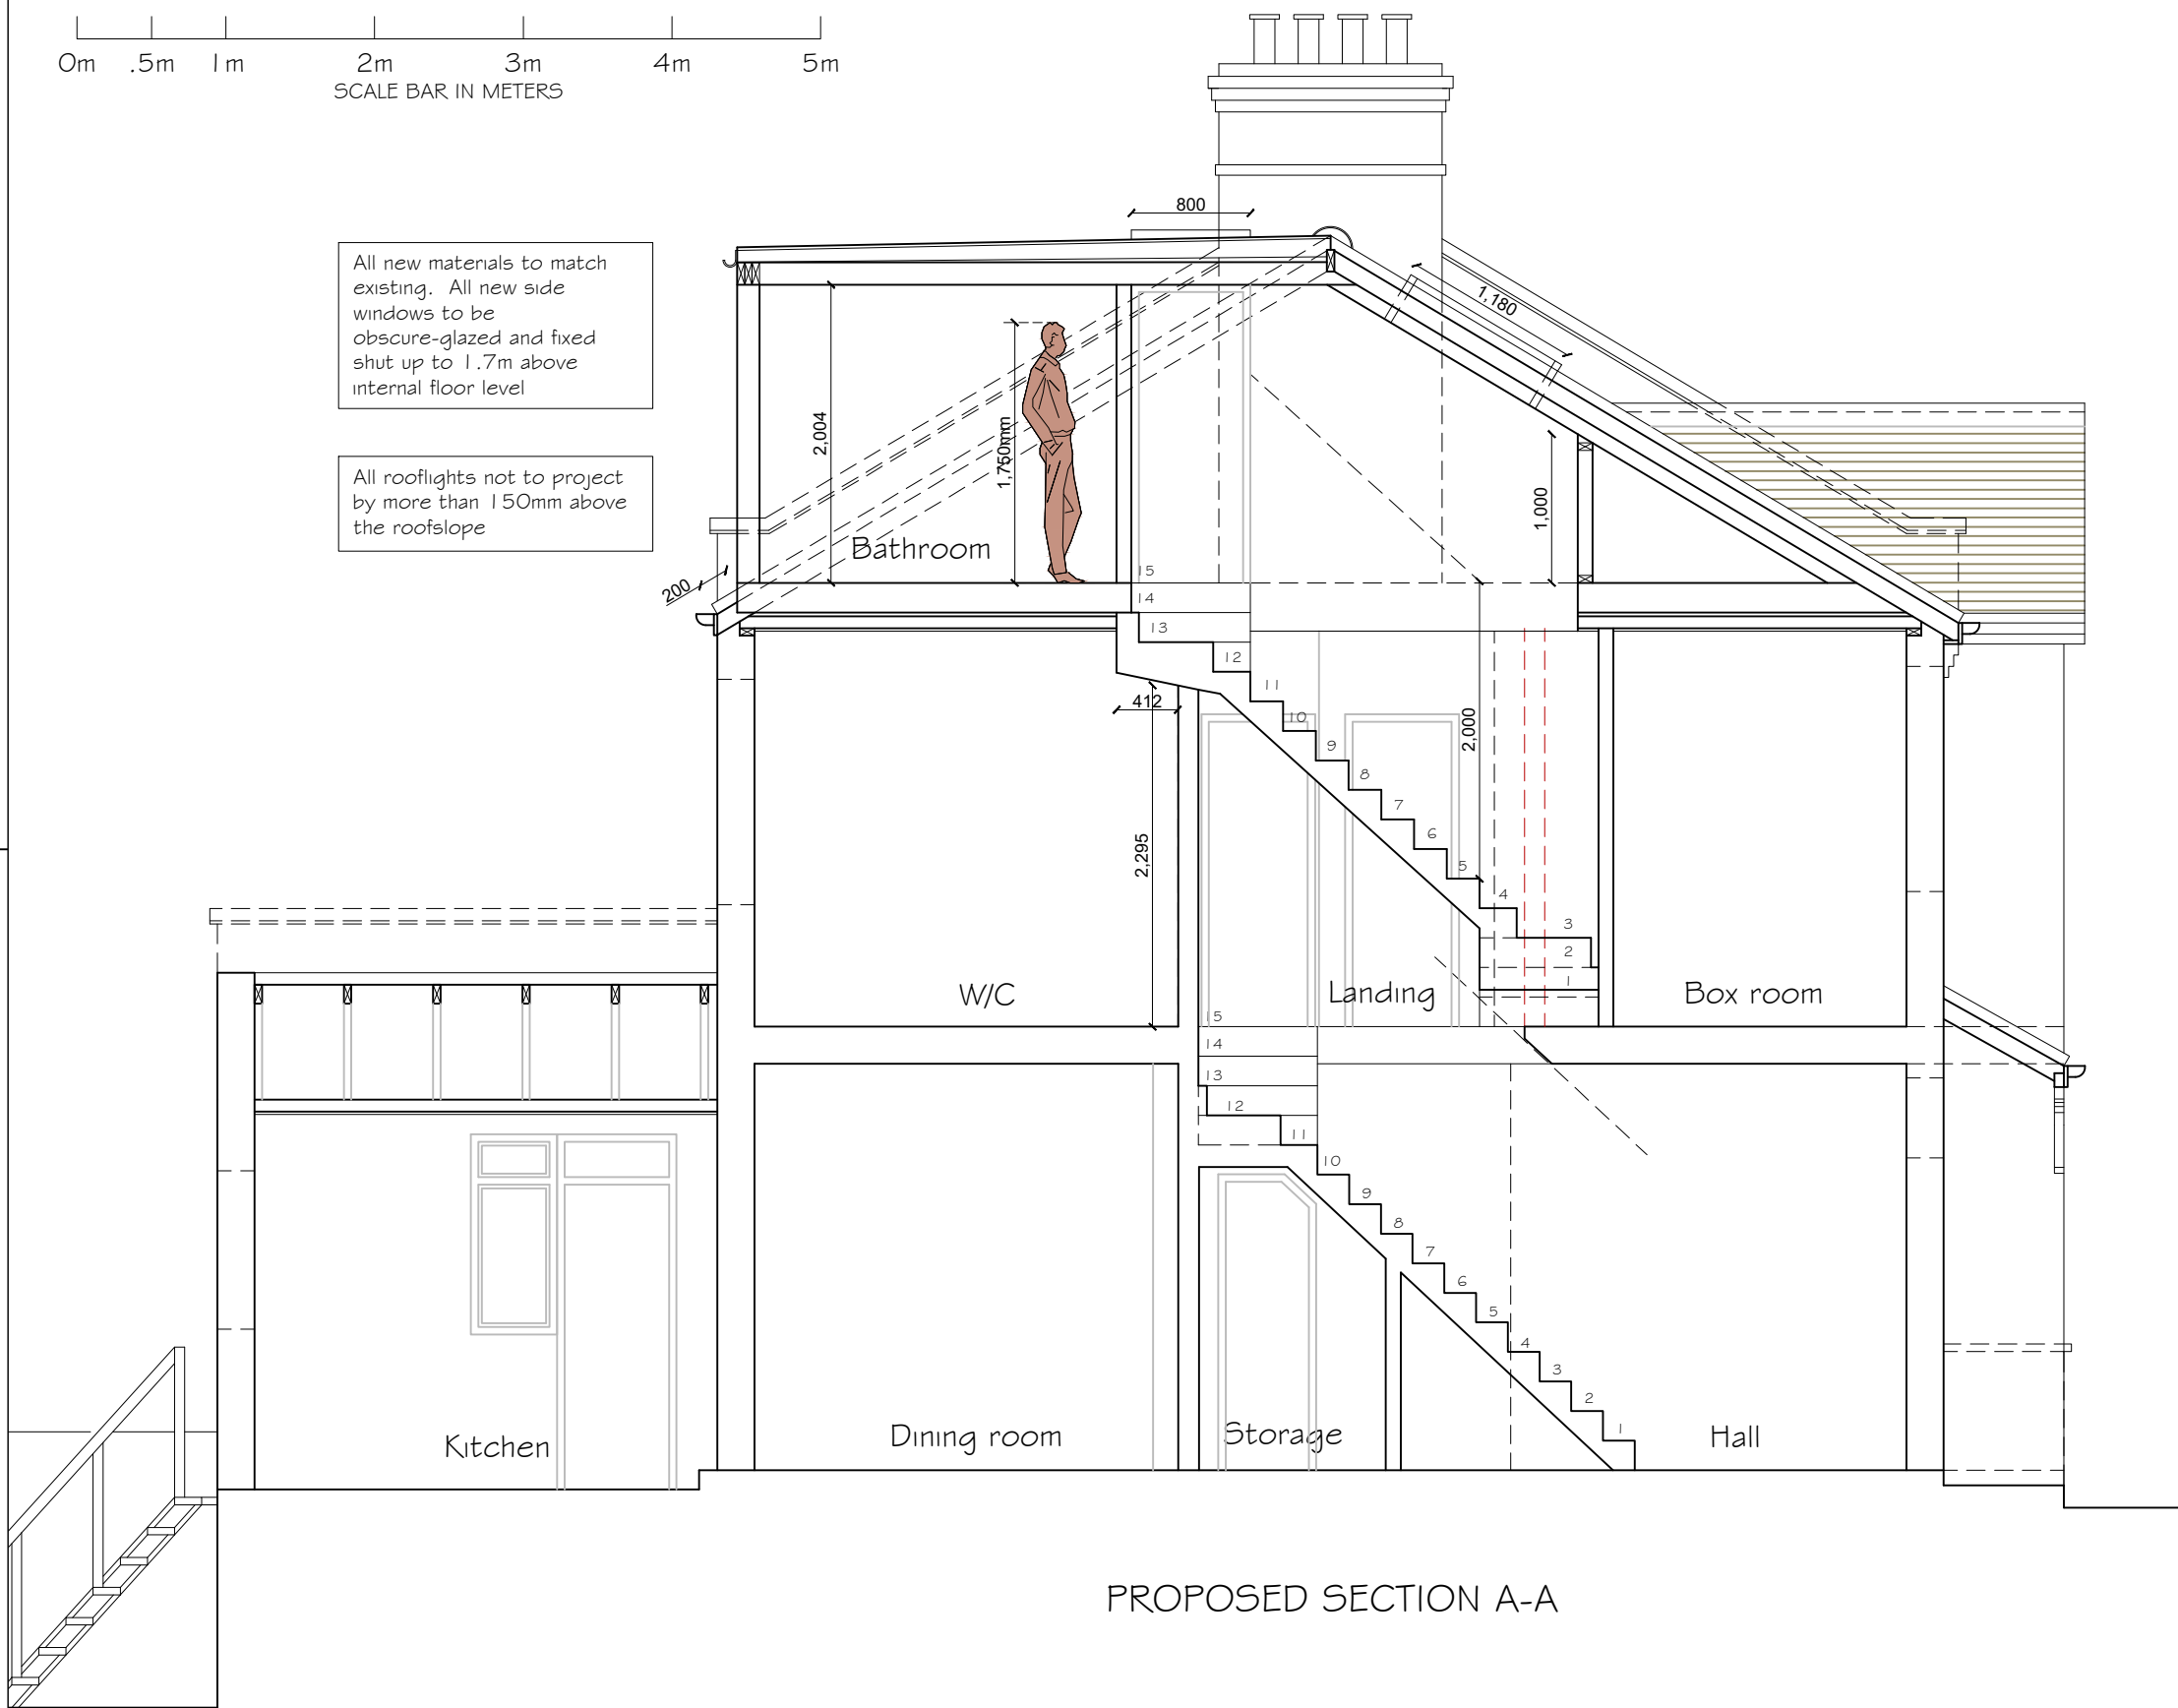

PROPOSED SECTION A-A

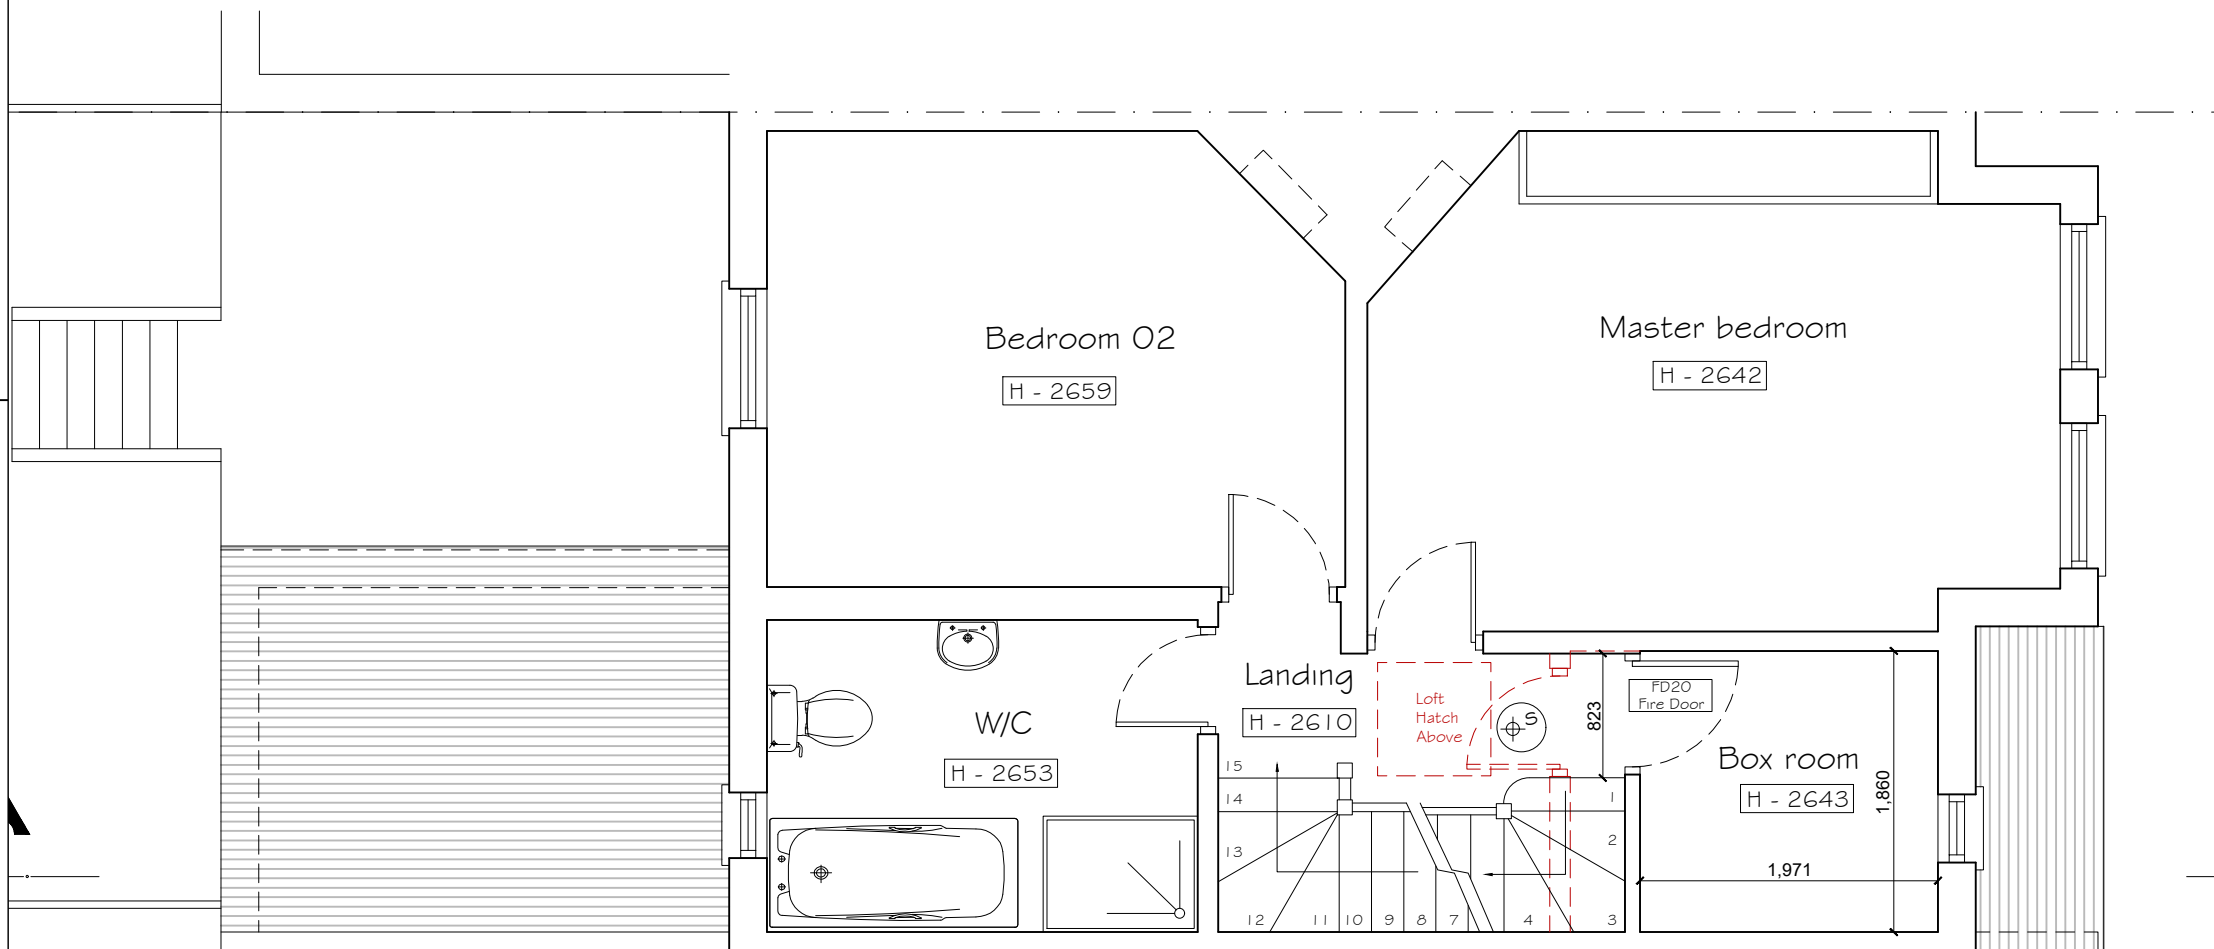

PROPOSED FIRST FLOOR PLAN

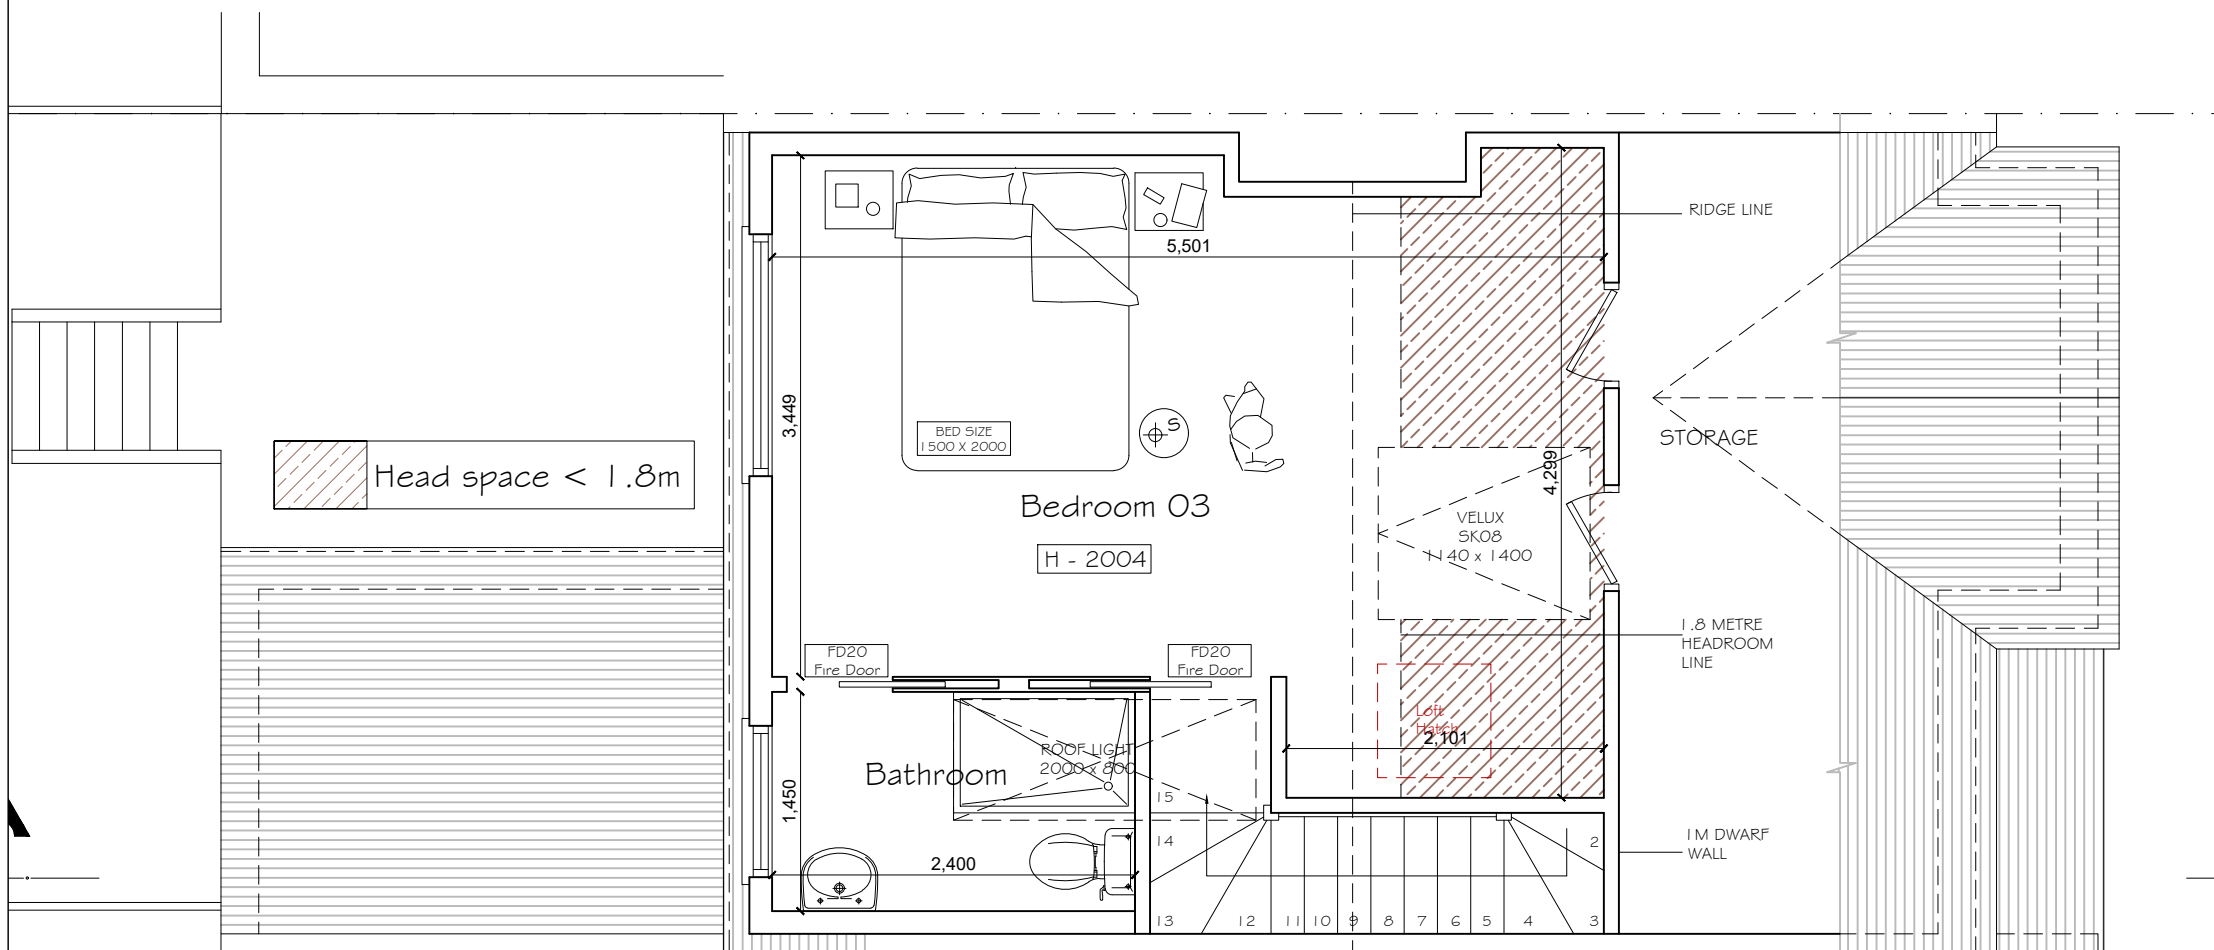

PROPOSED LOFT PLAN

Copyright © Studio 136 Architects Ltd
This drawing which is the property of Studio 136 Architects Ltd is the subject of Intellectual Property Rights including copyright and design right and shall not be reproduced, copied, loaned or submitted to any other party without the written consent of Studio 136 Architects Ltd

This drawing is not to be scaled. Only figured dimensions to be taken. Any discrepancies to be reported to the Studio 136 Architects Ltd prior to setting out or ordering of any materials



Project

LOFT CONVERSION AT
64 LORDSMEAD ROAD
LONDON
N17 6EY

Client

MS HARVEY
64 LORDSMEAD ROAD
LONDON
N17 6EY

Drawing Title

PROPOSED PLANS
SECTION & ELEVATIONS

Scale

1:100 / 1:50 @ A1

Drawn

MARCH 2023

Checked

-

Authorised

-

Drawing Number

ST_MAR 23_64 LOR_002

Rev

B