


Plan Produced for: Ana Alonso Architect
Date Produced: 11 Apr 2023
Plan Reference Number: TQRQM23101154344948
Scale: 1:1250

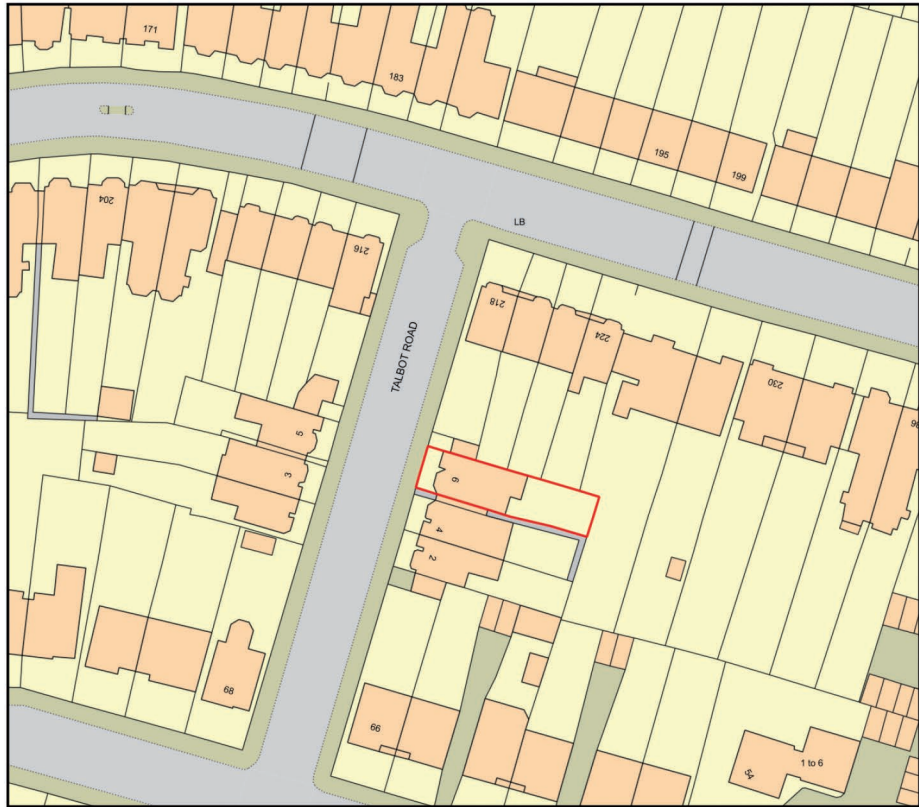


revision	date
----------	------

FOR PLANNING

6 Talbot Road

Site Plan

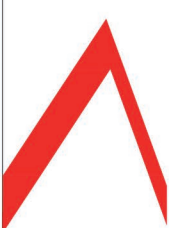

ana alonso architect
Dipl Arch ARB
T 07754888138
E anatron@yahoo.com
facebook.com/ana.alonso.architect

ana alonso architect | muswell hill

Scale	varies@A3	Job No	Dwg No	Rev
Date	March'23	2023/120	AP(00)01	.
Drawn	AAT			
Checked	AAT	© COPYRIGHT		

This drawing is the copyright of Ana Alonso.