


SITE LOCATION

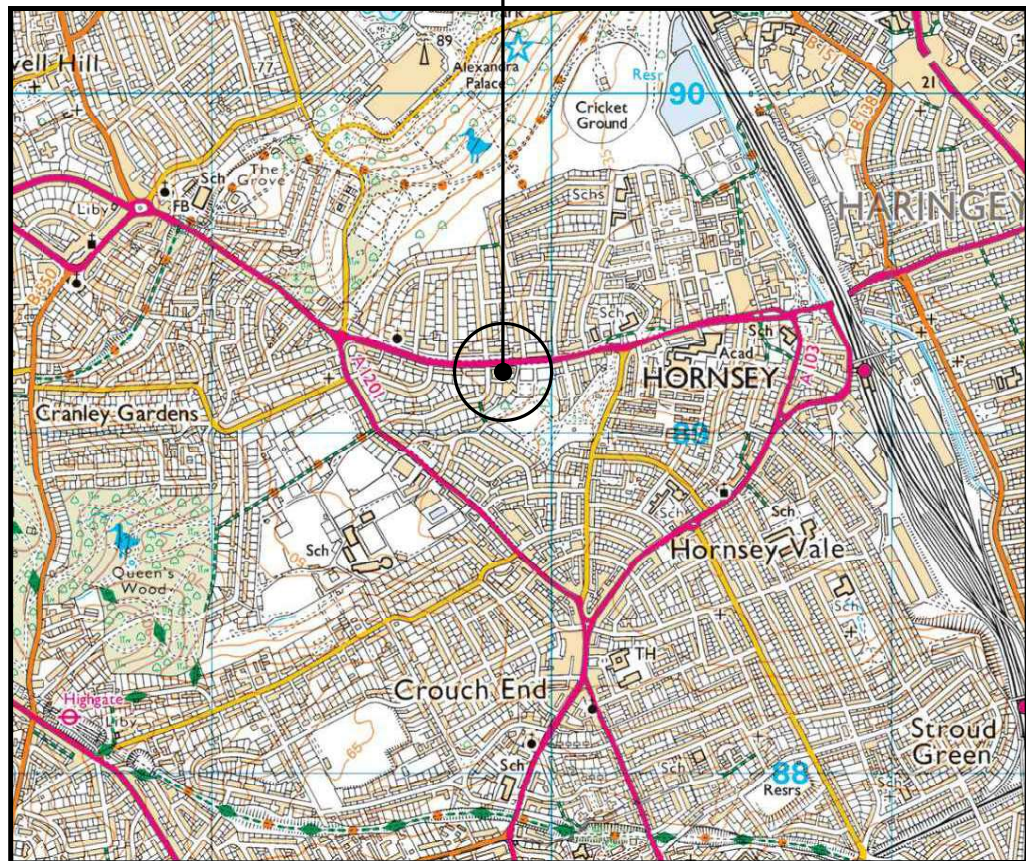


SITE LOCATION
(Scale 1:25000)

Ordnance Survey map extract
based upon Landranger map series
with the permission of the controller of
Her Majesty's Stationery Office
Licence no. 100022432
Crown copyright.



SITE PHOTOGRAPH

The drawings comply with VF Standard ICNIRP guidelines.
Designed in accordance with Cornerstone documents: SDN0009

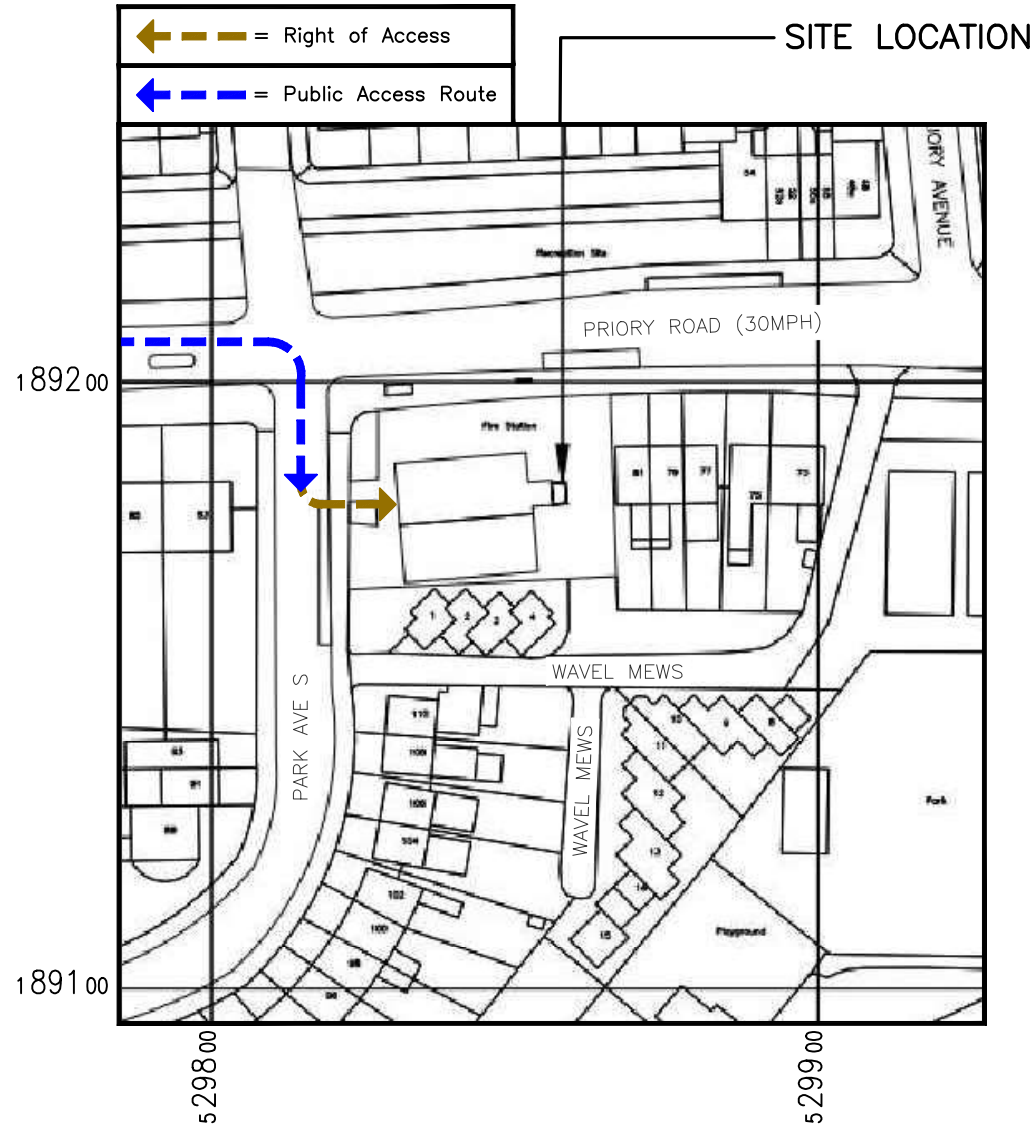

DETAILED SITE LOCATION

(Scale 1:1250)

Based upon Ordnance Survey map extract
with the permission of the Controller of
Her Majesty's Stationery Office.
Crown copyright.
Licence No. 100022432

ALL DIMENSIONS ARE IN mm UNLESS NOTED OTHERWISE

N.G.R | E: 529830 N: 189180

DIRECTIONS TO SITE:
FOLLOW FALLODEN WY, LYTTTELTON RD AND
AYLMER RD/A1 TO WOODSIDE AVENUE HEAD
SOUTHEAST ON FALLODEN WAY/A1 CONTINUE
TO FOLLOW FALLODEN WAY, CONTINUE ONTO
LYTTTELTON ROAD CONTINUE ONTO AYLME
RD/A1, TURN LEFT ONTO AYLME
PARADE AND TURN RIGHT TO STAY ON AYLME
PARADE TURN LEFT ONTO GREAT N RD/A1000
AND TURN RIGHT ONTO WOODSIDE AVENUE
GO THROUGH 1 ROUNDABOUT AND TURN
RIGHT ONTO MUSWELL HILL RD/B550 AT THE
ROUNDABOUT, TAKE THE 1ST EXIT ONTO
CRANLEY GARDENS AND FOLLOW PRIORY
RD/A504 TO PARK AVENUE S TURN LEFT
ONTO PARK RD/A1201, SHARP RIGHT ONTO
PRIORY RD/A504, AT THE ROUNDABOUT, TAKE
THE 3RD EXIT AND STAY ON PRIORY
RD/A504 TURN LEFT ONTO PARK AVENUE S
DESTINATION WILL BE ON THE LEFT.

NOTES:

A	Issued for Approval	ASE	ADC	08.03.23
REV	MODIFICATION	BY	CH	DATE




Cell Name		Opt.
HORNSEY LFB STATION		A
Cell ID No		
CORNERSTONE	VMO2	VF
E307973		
135881_33	10456	77207_4


Site Address / Contact Details

HORNSEY LFB STATION
PRIORY ROAD, HORNSEY
LONDON
N8 8LY

Drawing Title: SITE LOCATION MAPS				
Purpose of issue: PLANNING				Dwg Rev:
Drawing Number: 100				A
Surveyed By: ADC		Original Sheet Size: A3		Pack Issue:
Drawn: ASE	Date: 08.03.23	Checked: ADC	Date: 08.03.23	B

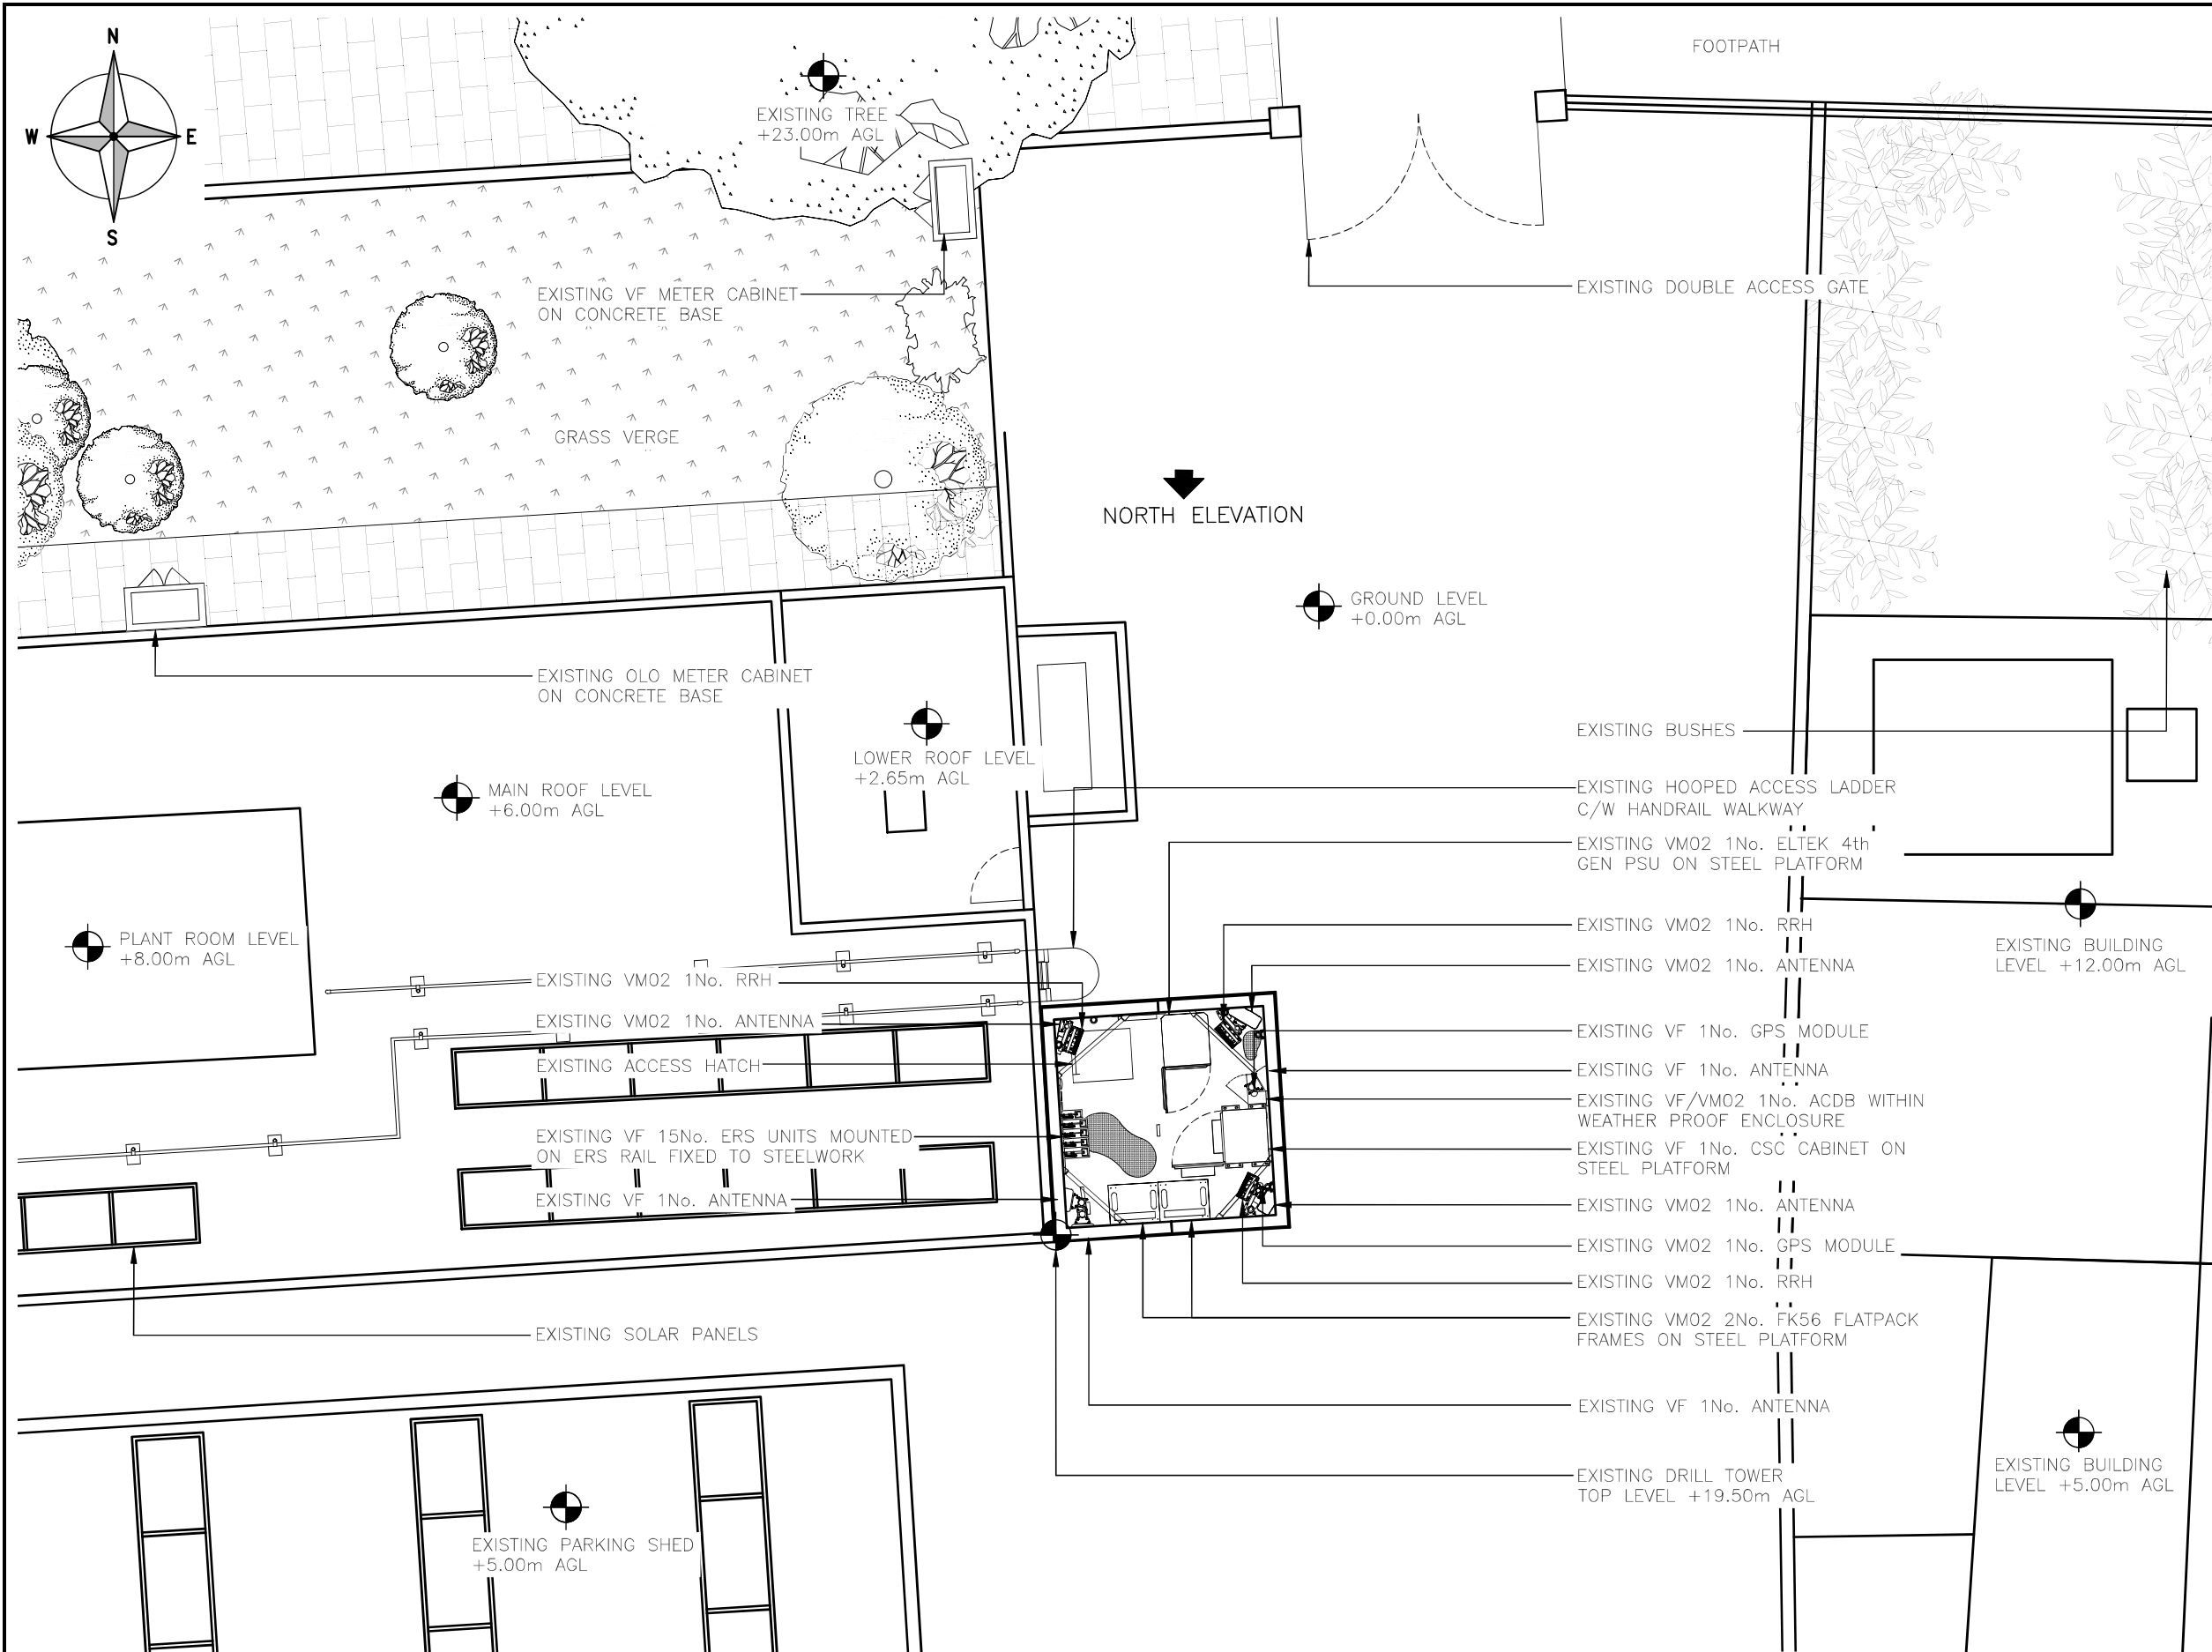

EXISTING SITE PLAN
(1:100)

 

ALL DIMENSIONS ARE IN mm UNLESS NOTED OTHERWISE

N.G.R | E: 529830 | N: 189180

NOTES:

A	Issued for Approval	ASE	ADC	08.03.23
REV	MODIFICATION	BY	CH	DATE




Cell Name	Opt.
HORNSEY LFB STATION	A

Cell ID No		
CORNERSTONE	VM02	VF
E307973		
135881_33	10456	77207_4


Site Address / Contact Details		
HORNSEY LFB STATION PIORY ROAD, HORNSEY LONDON N8 8LY		

Drawing Title: EXISTING SITE PLAN		
Purpose of issue: PLANNING		Dwg Rev: A
Drawing Number: 200		Pack Issue: B
Surveyed By: ADC	Original Sheet Size: A3	
Drawn: ASE	Date: 08.03.23	Checked: ADC
	Date: 08.03.23	

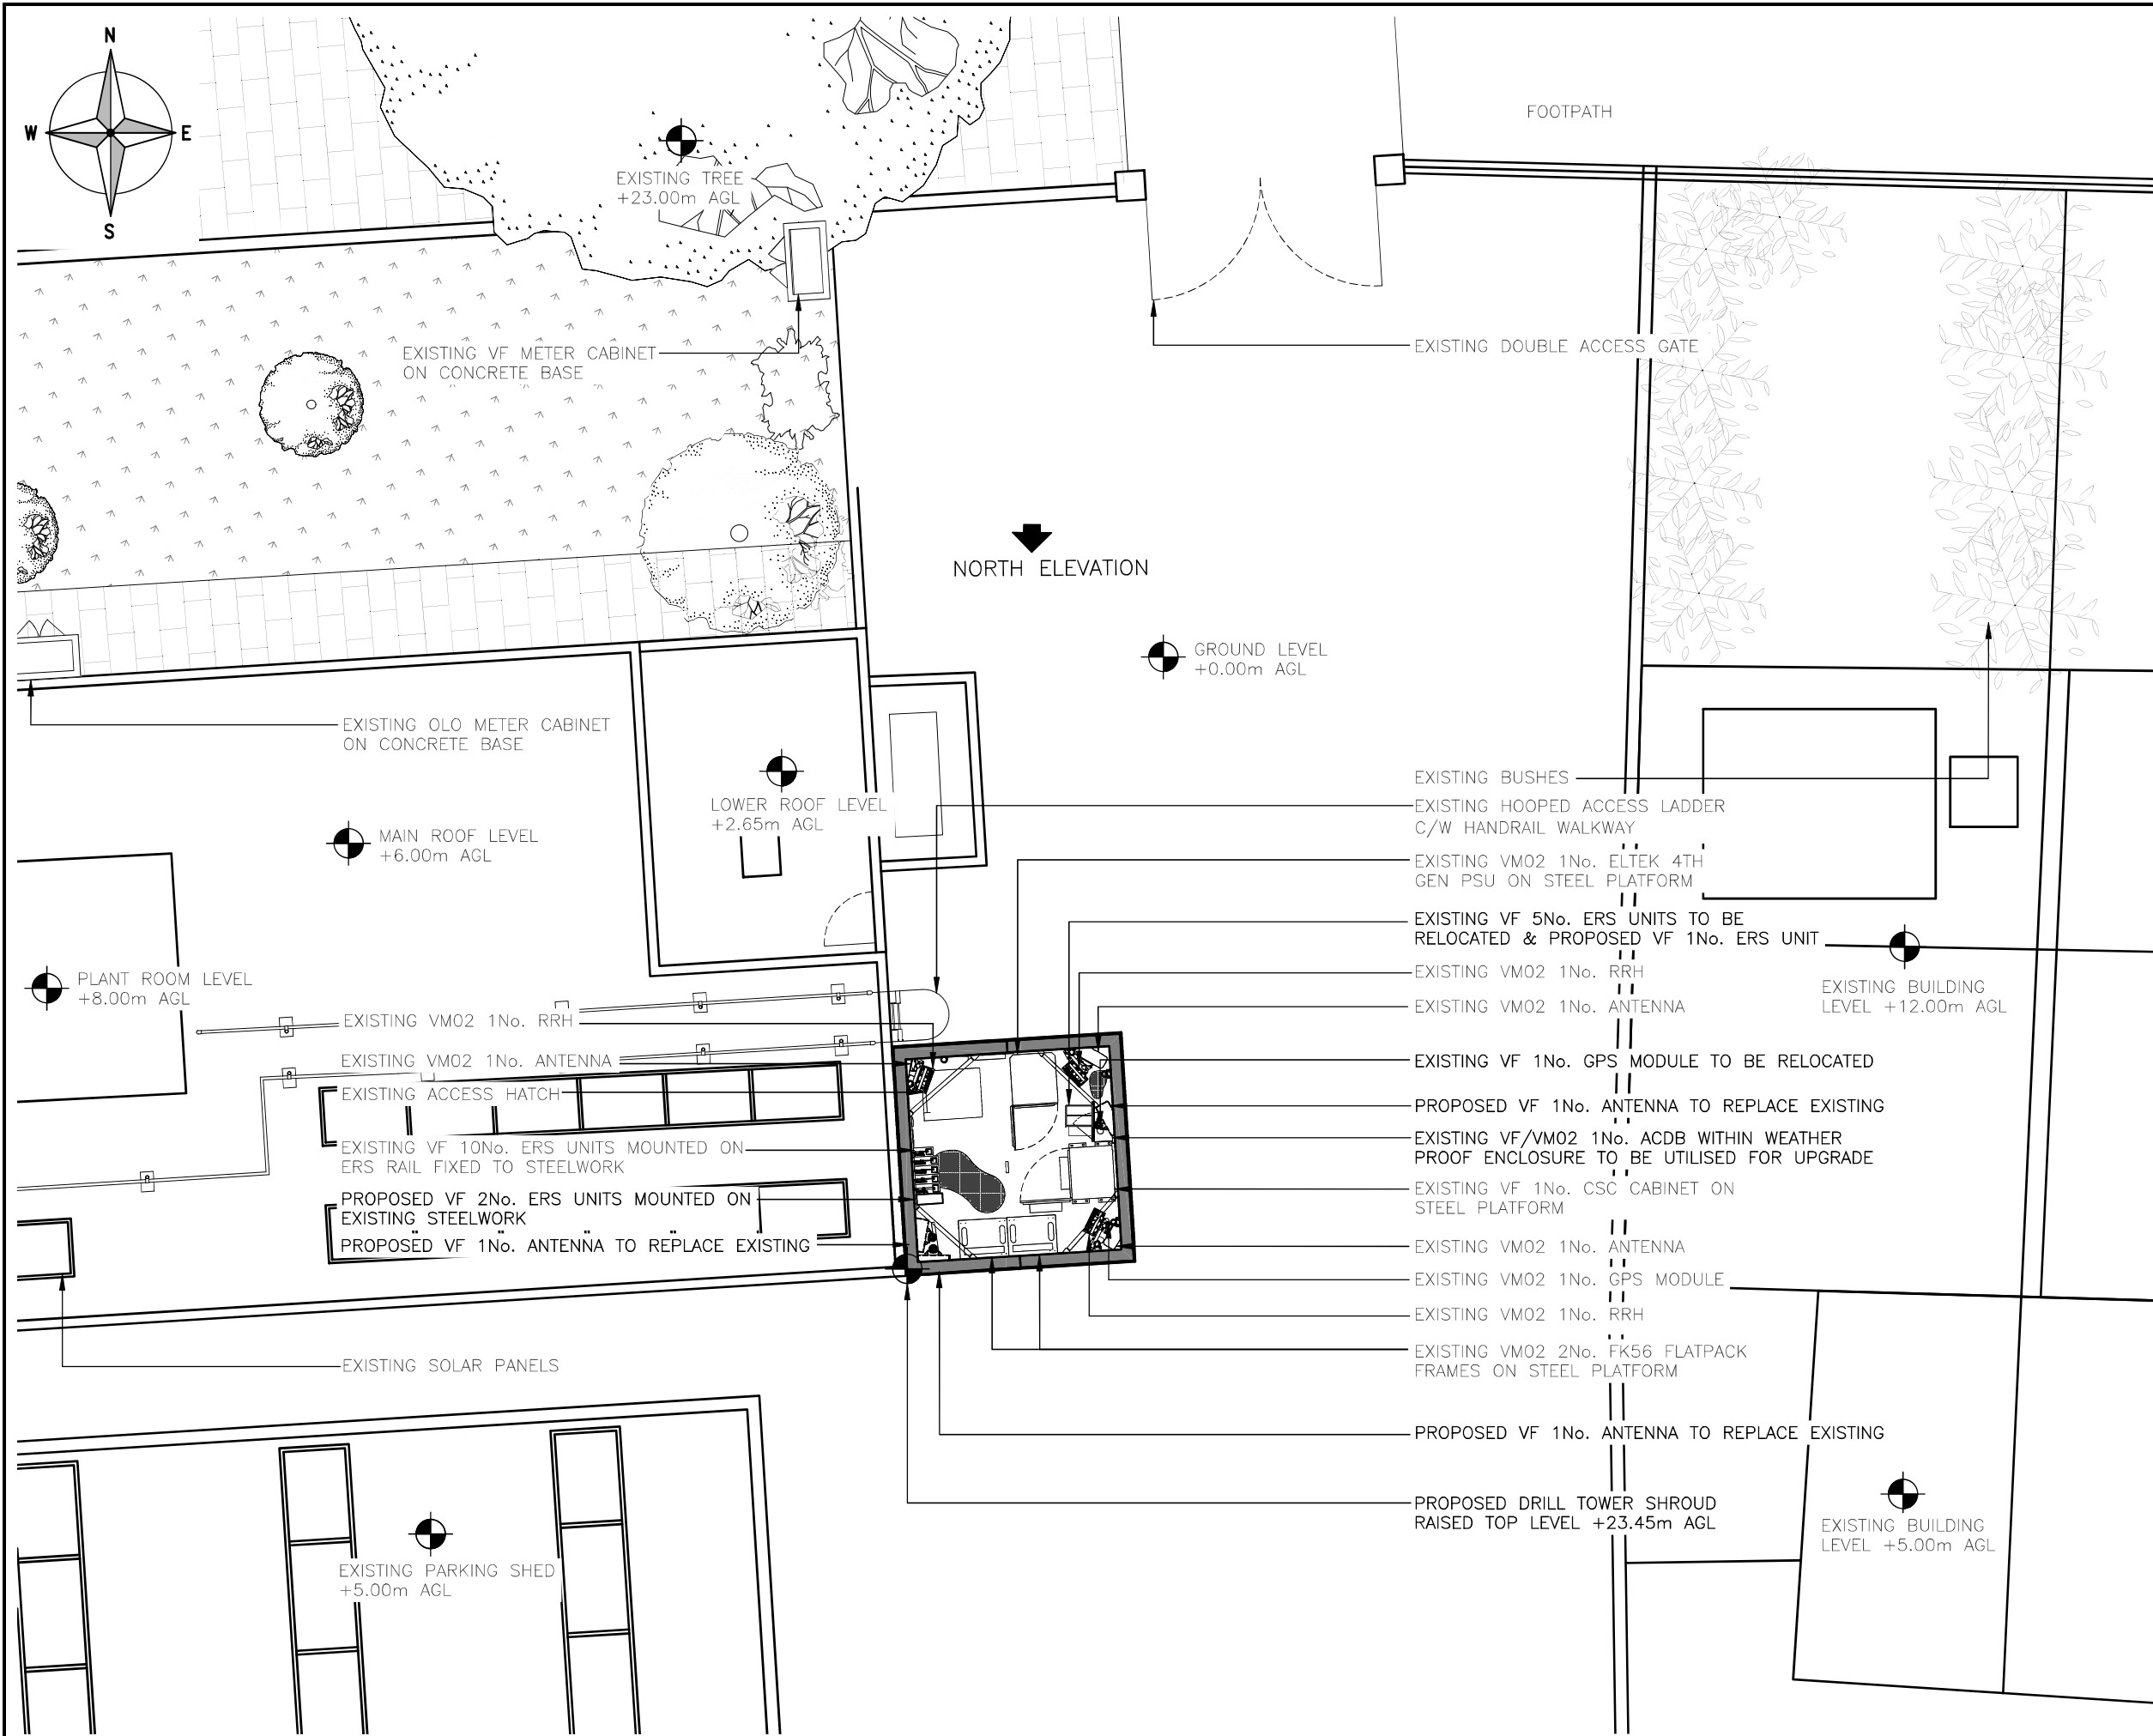

The drawings comply with VF Standard ICNIRP guidelines.
Designed in accordance with Cornerstone documents: SDN0009

PROPOSED SITE PLAN
(1:100)

 

ALL DIMENSIONS ARE IN mm UNLESS NOTED OTHERWISE

N.G.R

E: 529830

N: 189180

NOTES:

EXISTING GRP SHROUD HEIGHT OF STARTS AND ENDS RESPECTIVELY FROM 16.45m TO 19.50m. PROPOSED GRP SHROUD TO BE INSTALLED ABOVE EXISTING SHROUD TO AVOID ICNIRP CLASHING. PROPOSED GRP SHROUD STARTS AND ENDS RESPECTIVELY FROM 19.50m TO 23.45

ERS WILL BE INSTALLED IN NEW UP LEVEL, FIXED IN THE NEW ANTENNA POLE TEF CABINET IS ON DOWN LEVEL

A	Issued for Approval	ASE	ADC		08.03.23
REV	MODIFICATION	BY	CH		DATE

waldon

A part of MGroupServices

vodafone

CORNERSTONE - LONDON

Cell Name		Opt.
HORNSEY LFB STATION		A
Cell ID No		
CORNERSTONE	VM02	VF
E307973		
135881_33	10456	77207_4


Site Address / Contact Details

HORNSEY LFB STATION
PIORY ROAD, HORNSEY
LONDON
N8 8LY

Drawing Title:
PROPOSED SITE PLAN


Purpose of issue:		Dwg Rev:		
PLANNING				
Drawing Number:				
201		A		
Surveyed By:	Original Sheet Size:	Pack Issue:		
ADC	A3			
Drawn:	Date:	Checked:	Date:	
ASE	08.03.23	ADC	08.03.23	B

SDNT0005 Version 1.2

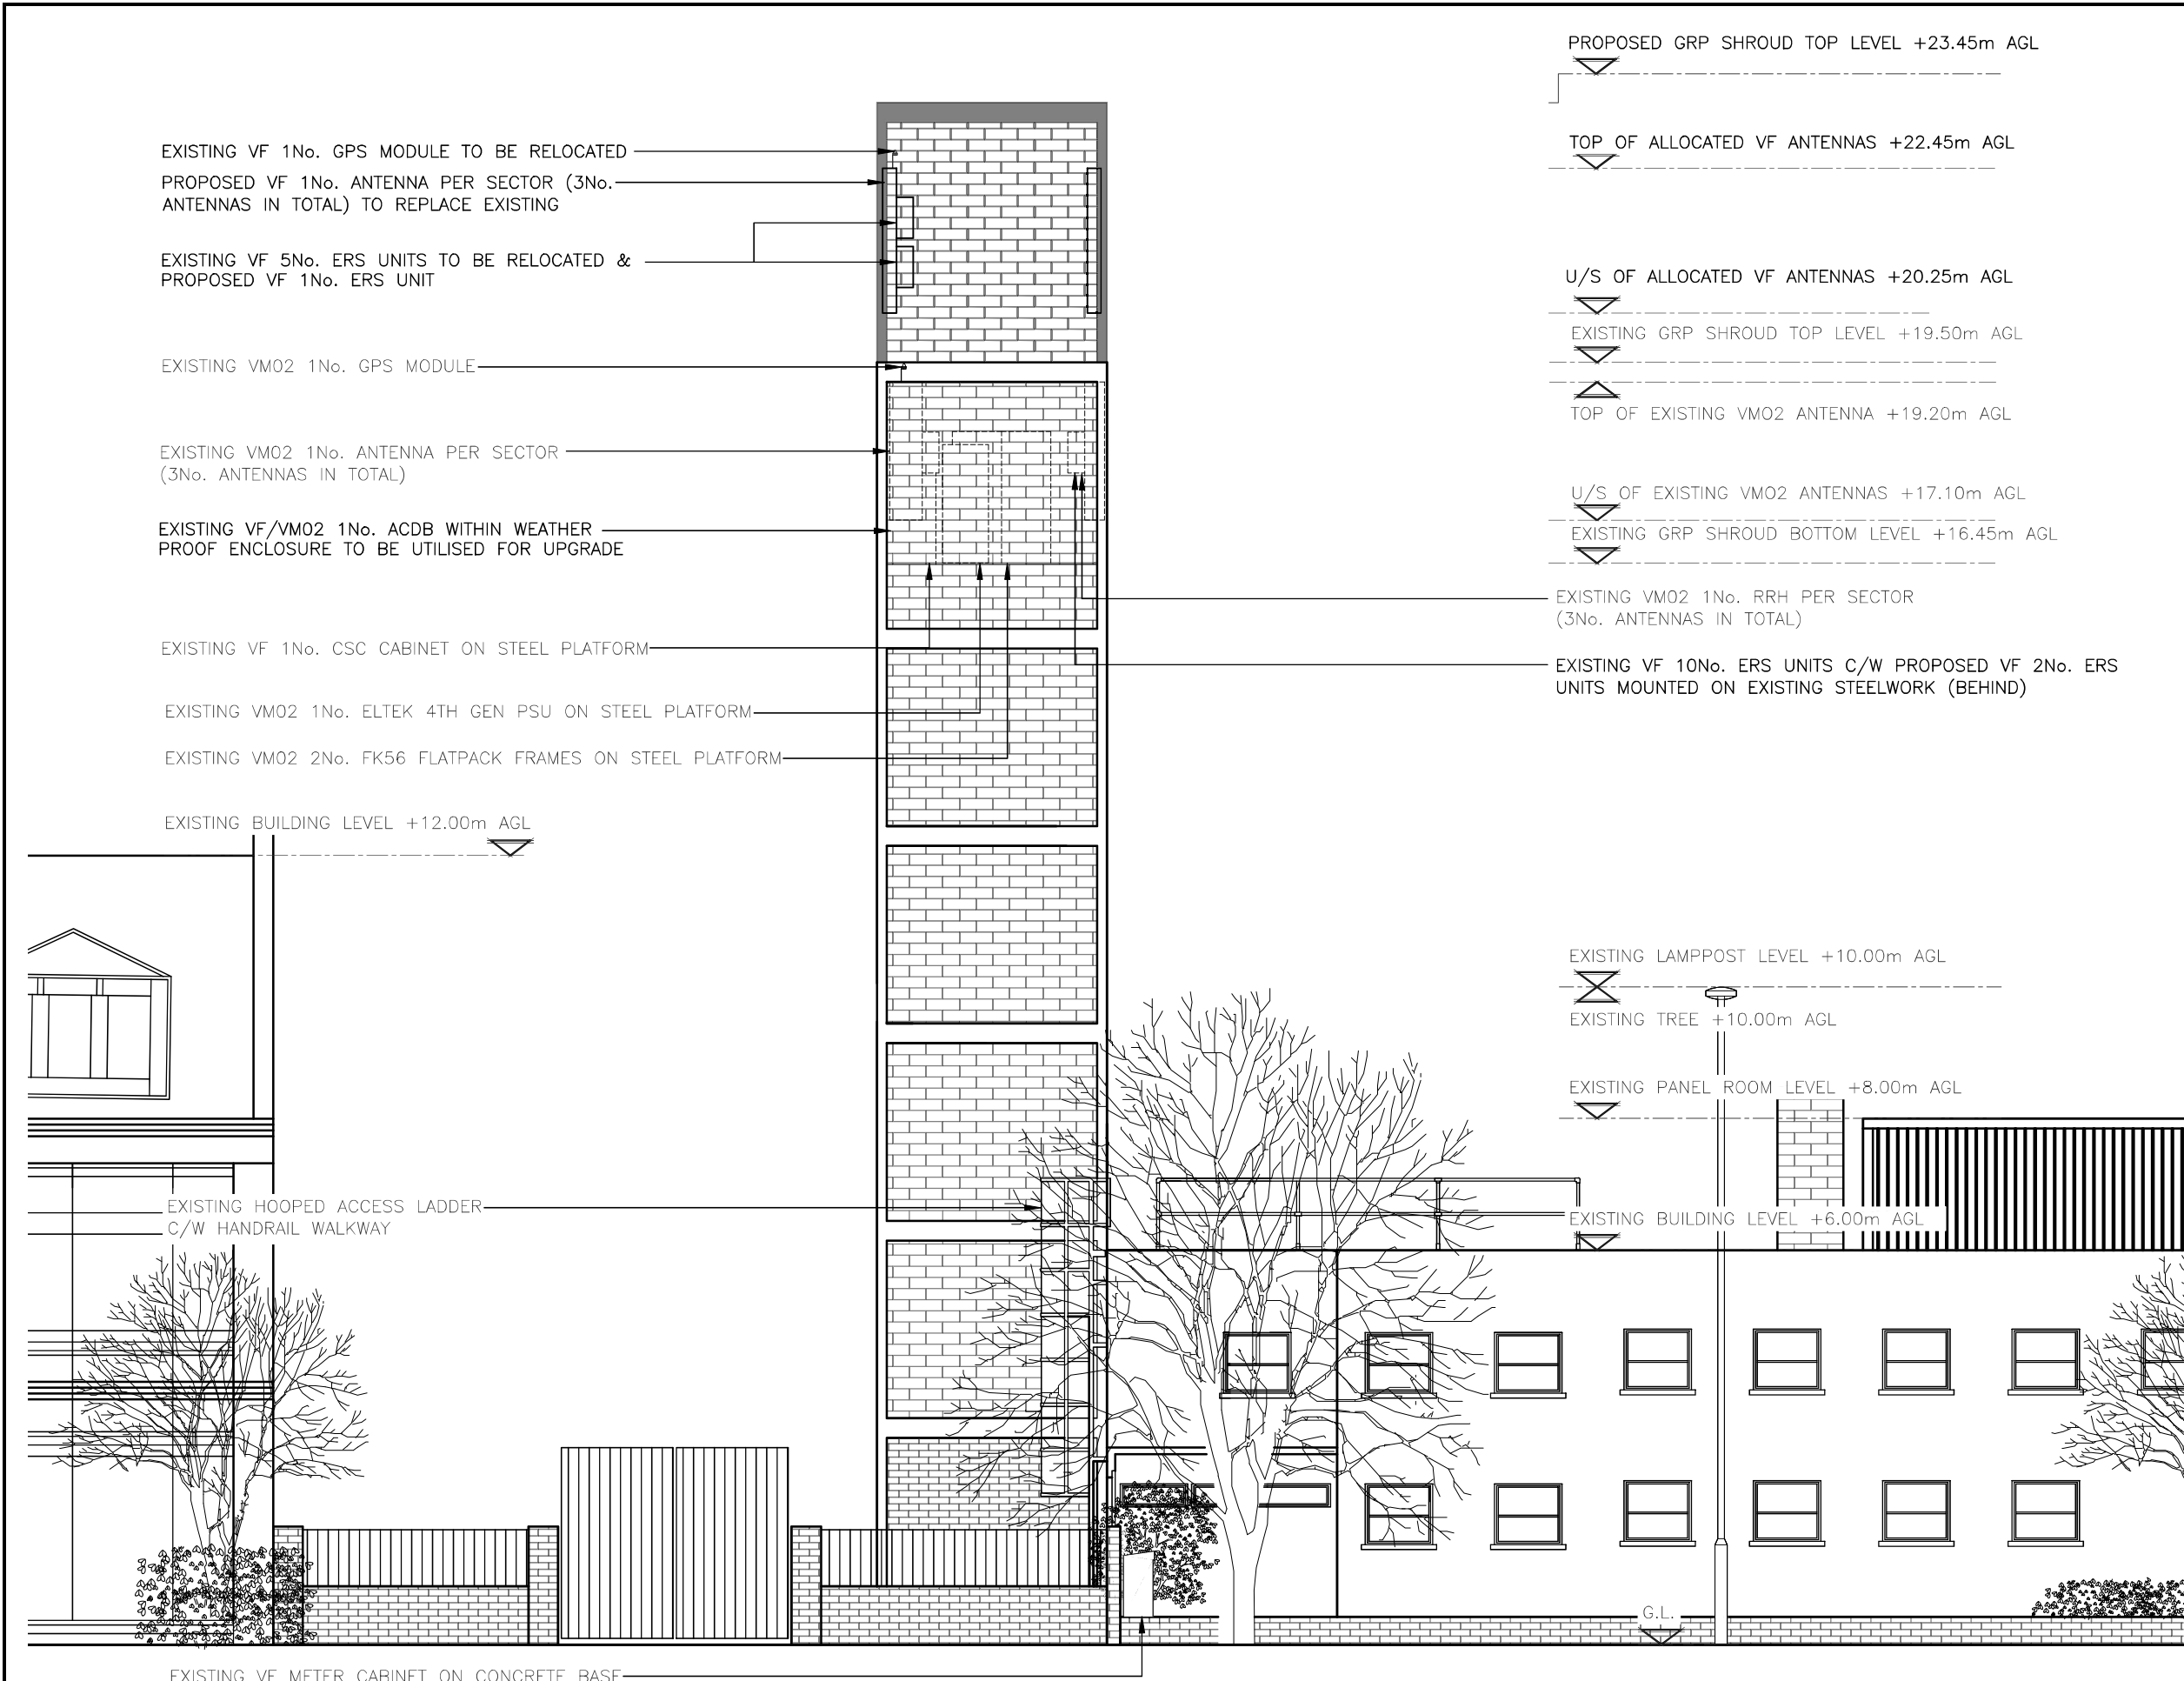

The drawings comply with VF Standard ICNIRP guidelines.
Designed in accordance with Cornerstone documents: SDN0009

PROPOSED NORTH ELEVATION
(1:100)

 

ALL DIMENSIONS ARE IN mm UNLESS NOTED OTHERWISE

N.G.R

E: 529830

N: 189180

NOTES:

EXISTING GRP SHROUD HEIGHT OF STARTS AND ENDS RESPECTIVELY FROM 16.45m TO 19.50m. PROPOSED GRP SHROUD TO BE INSTALLED ABOVE EXISTING SHROUD TO AVOID ICNIRP CLASHING. PROPOSED GRP SHROUD STARTS AND ENDS RESPECTIVELY FROM 19.50m TO 23.45

ERS WILL BE INSTALLED IN NEW UP LEVEL, FIXED IN THE NEW ANTENNA POLE TEF CABINET IS ON DOWN LEVEL

B	Antenna Level Updated	ASE	ADC	15.04.23	
A	Issued for Approval	ASE	ADC	08.03.23	
REV	MODIFICATION	BY	CH	DATE	

waldon

A part of MGroupServices

vodafone

CORNERSTONE - LONDON

Cell Name

HORNSEY LFB STATION

Opt.

A

Cell ID No

CORNERSTONE

VF

E307973

135881_33

10456

77207_4

Site Address / Contact Details

HORNSEY LFB STATION
PIORY ROAD, HORNSEY
LONDON
N8 8LY

Drawing Title:

PROPOSED SITE ELEVATION

Purpose of issue:

PLANNING

Dwg Rev:

Drawing Number:

301

B

Surveyed By:

ADC

Original Sheet Size:

A3

Pack Issue:

Drawn:

ASE

Date:

15.04.23

Checked:

ADC

Date:

15.04.23

B

SDNT0005 Version 1.2