


EXISTING FLOOR PLAN

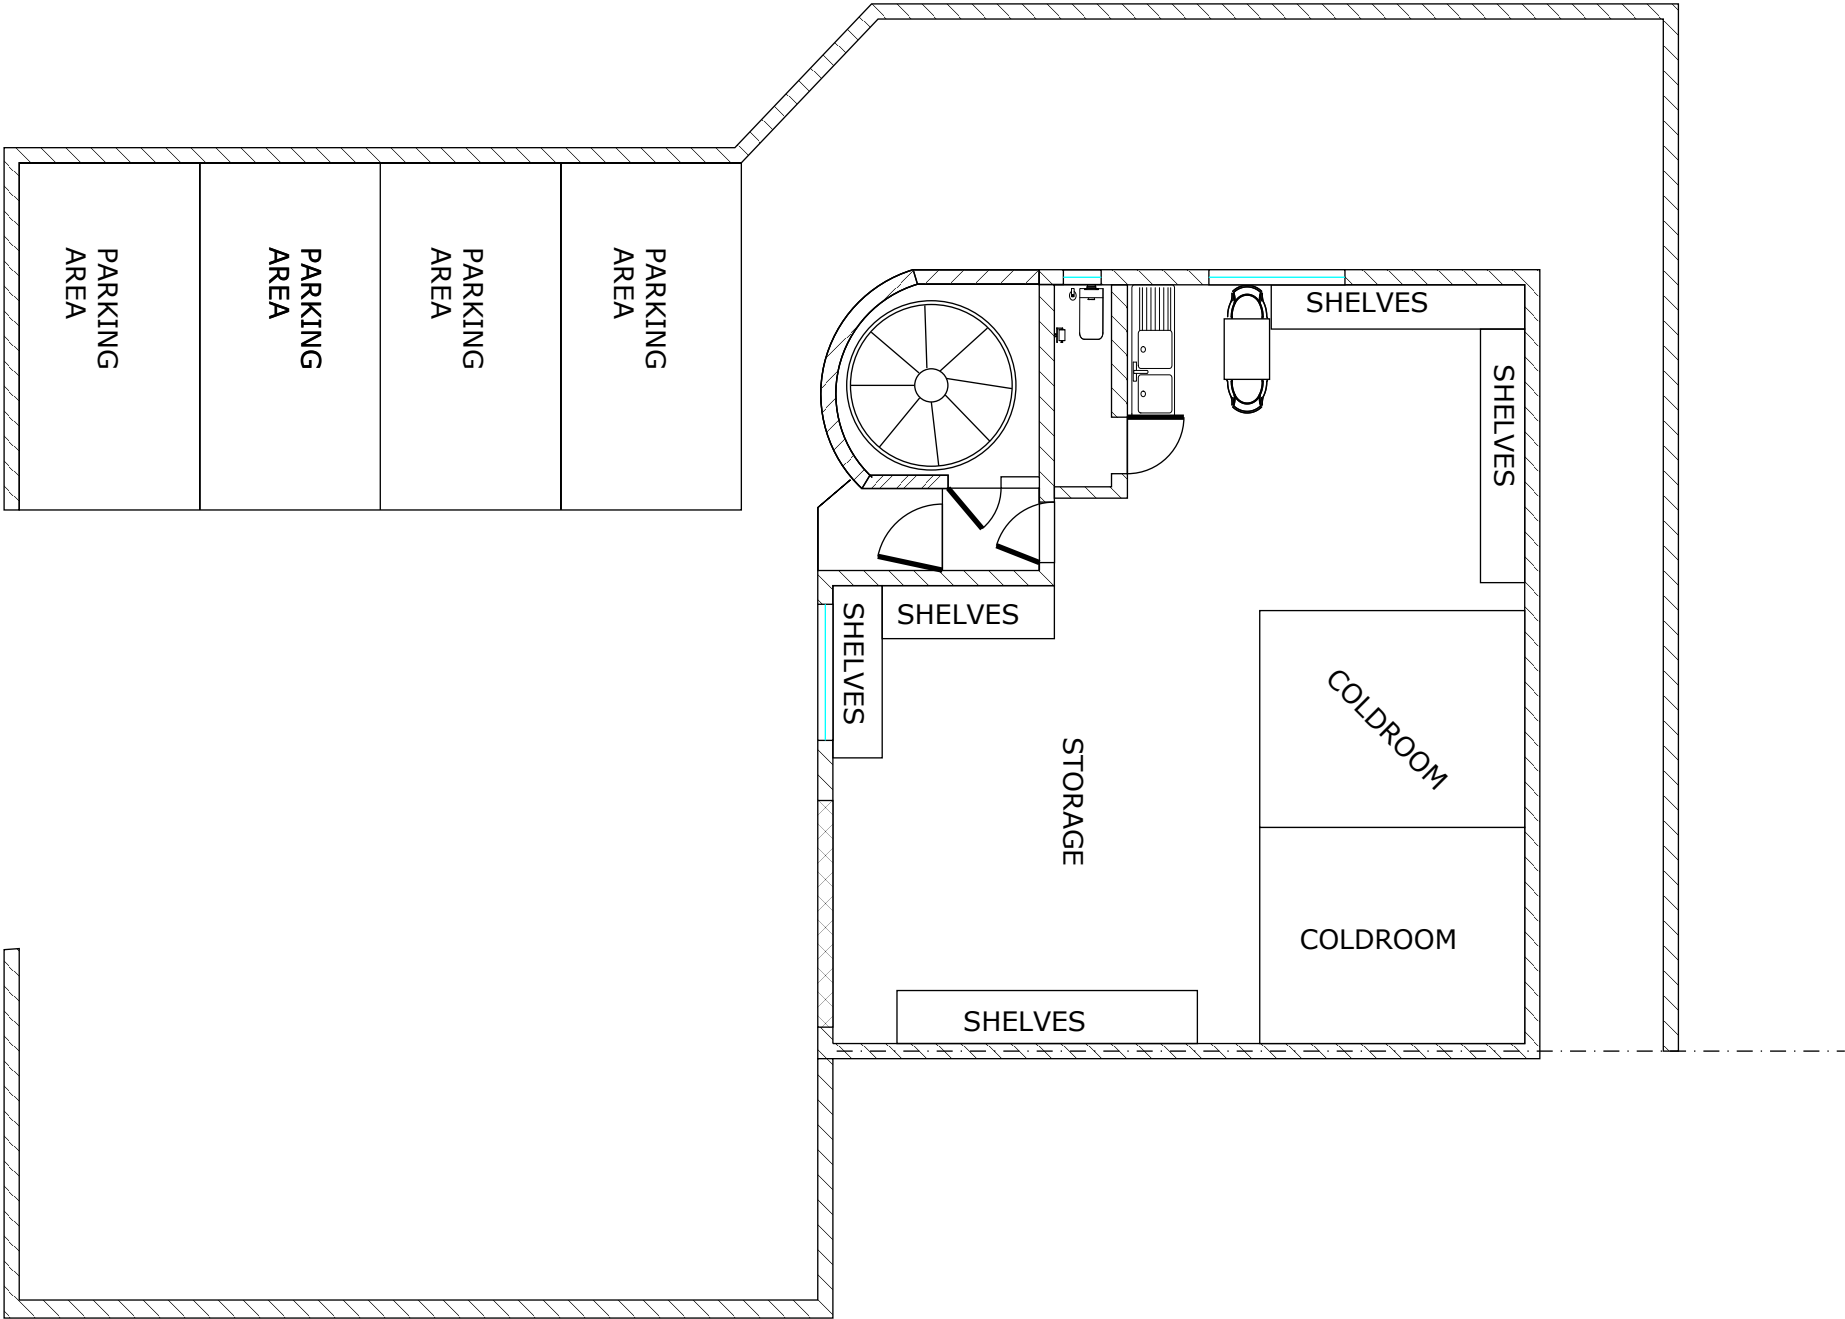

5 Francis Road
Harrow HA1 2QZ
M: 0740 522 65 76

E-Mail : info@ucmechanicalengineering.com
<http://www.ucmechanicalengineering.com/>

CLIENT
SERDAR AGIRMAN

PROJECT
KITCHEN PROJECT

DATE
13.03.2023


DRAWN BY
UMUT CAN

DESCRIPTION
EXISTING
FLOOR PLAN

CLIENT ADDRESS
57Coburg Road, Wood
Green, London, N22
6UB

NOT FOR CONSTRUCTION

PROPOSED FLOOR PLAN

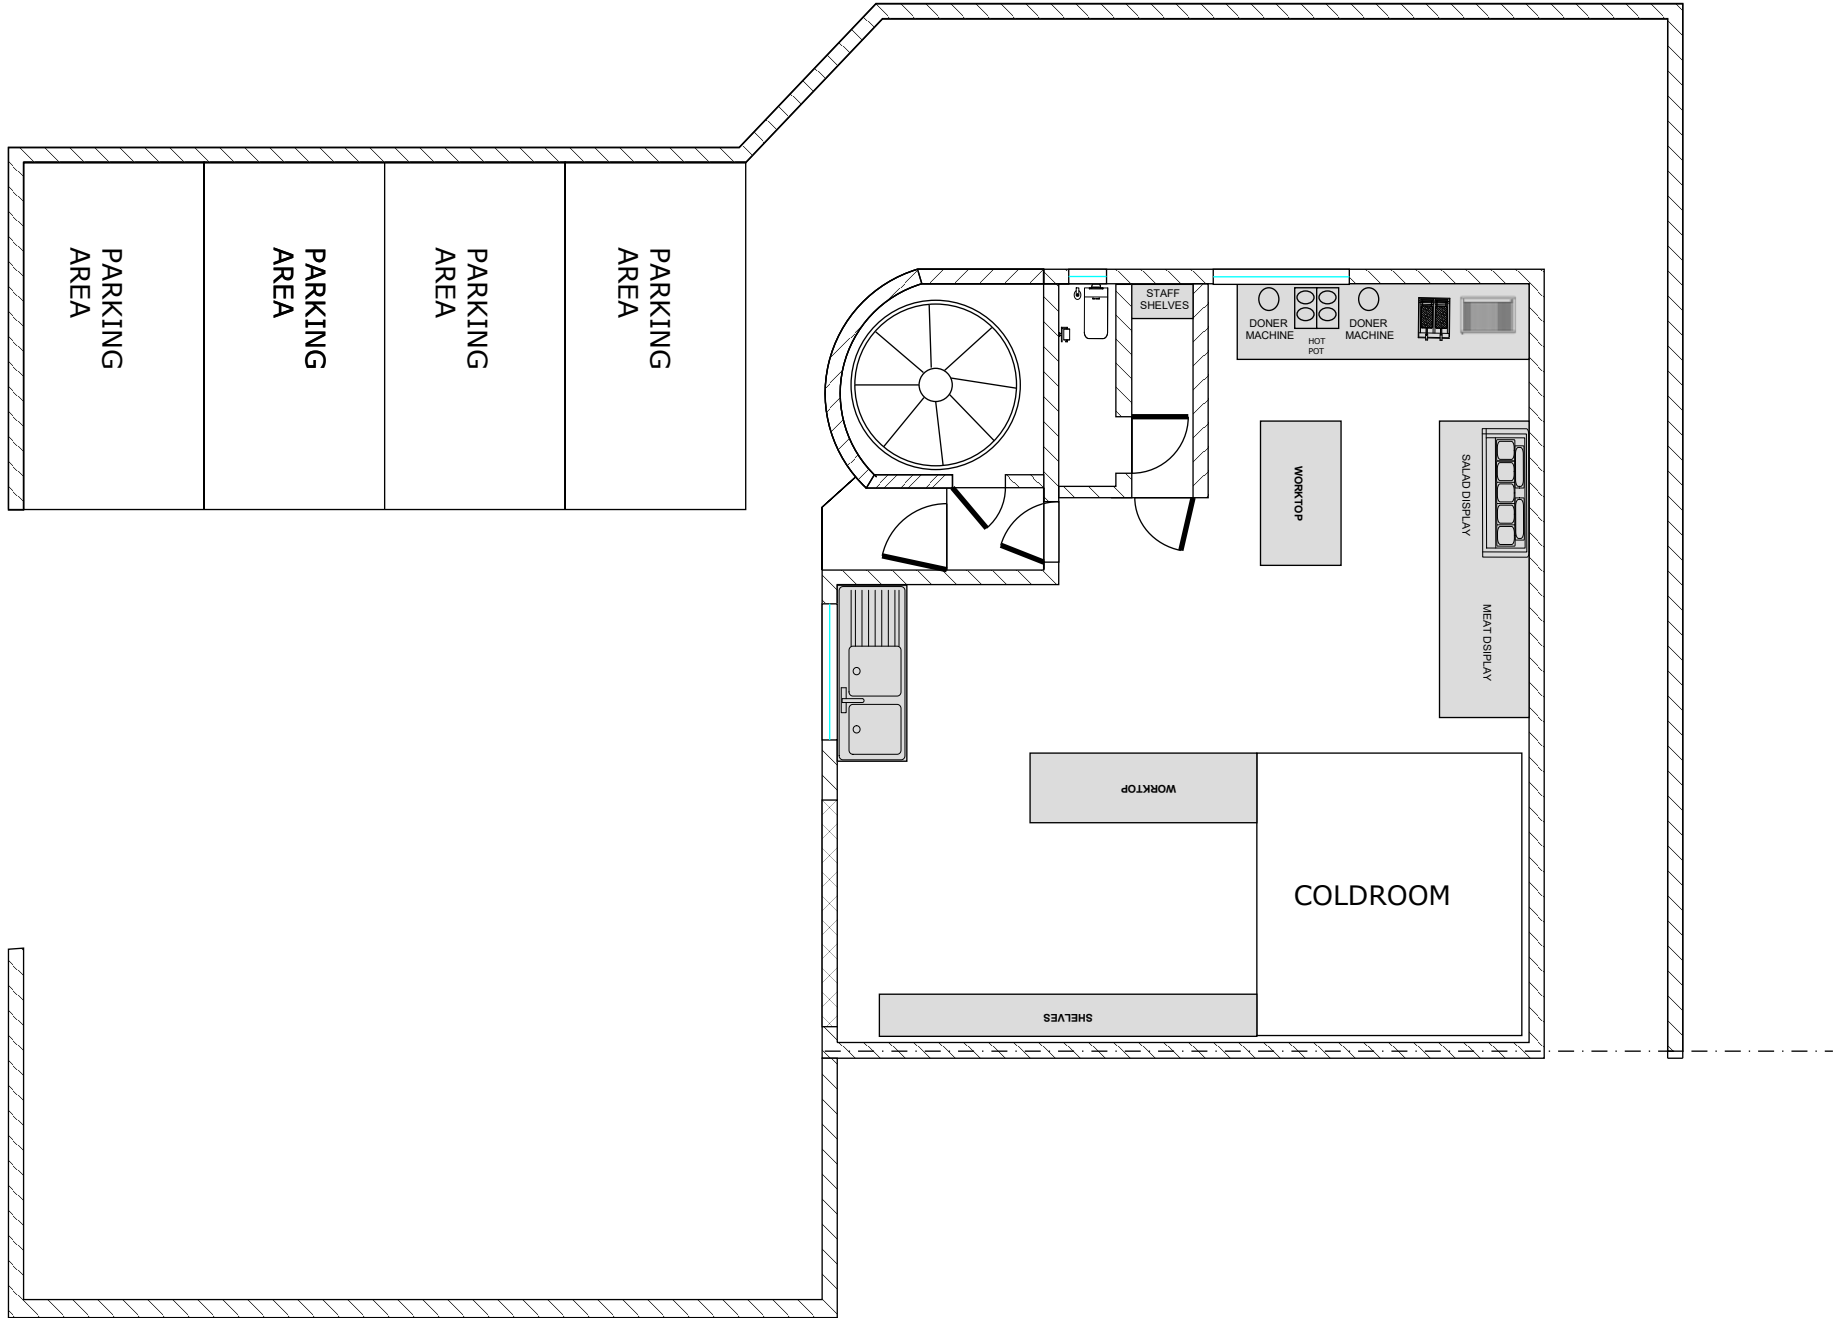

NOT FOR CONSTRUCTION

SCALE 1:100 1 2 3 4 5 10



5 Francis Road
Harrow HA1 2QZ
M: 0740 522 65 76

E-Mail : info@ucmechanicalengineering.com
<http://www.ucmechanicalengineering.com/>

CLIENT
SERDAR AGIRMAN

PROJECT
KITCHEN PROJECT


DATE
13.03.2023

DRAWN BY
UMUT CAN


DESCRIPTION
PROPOSED
FLOOR PLAN

CLIENT ADDRESS
57Coburg Road, Wood
Green, London, N22
6UB


EXISTING FRONT ELEVATION PLAN

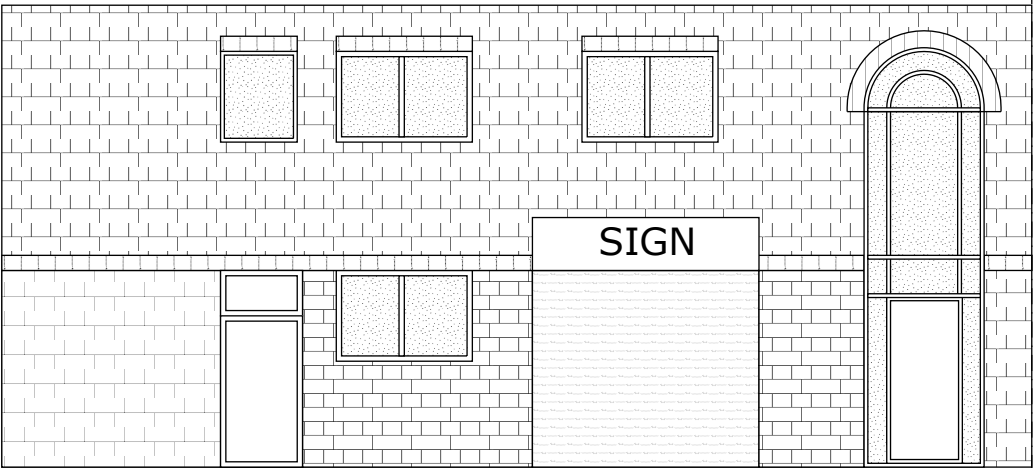

EXISTING LEFT ELEVATION PLAN

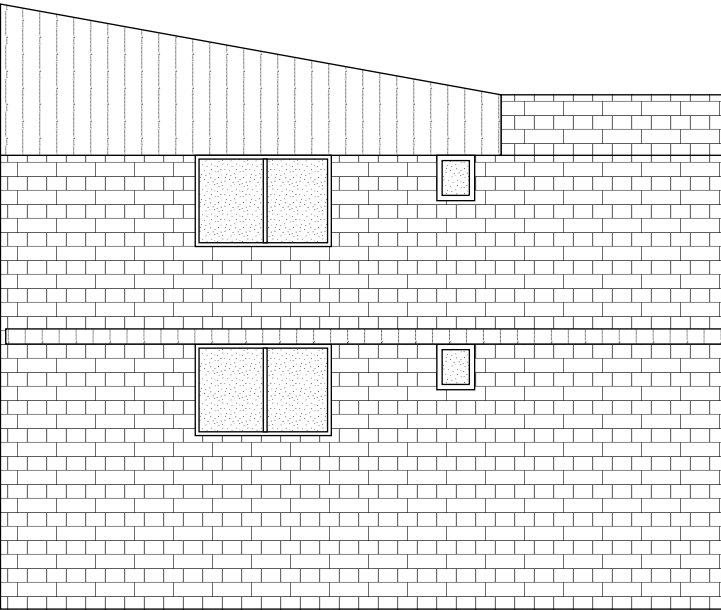

EXISTING REAR ELEVATION PLAN

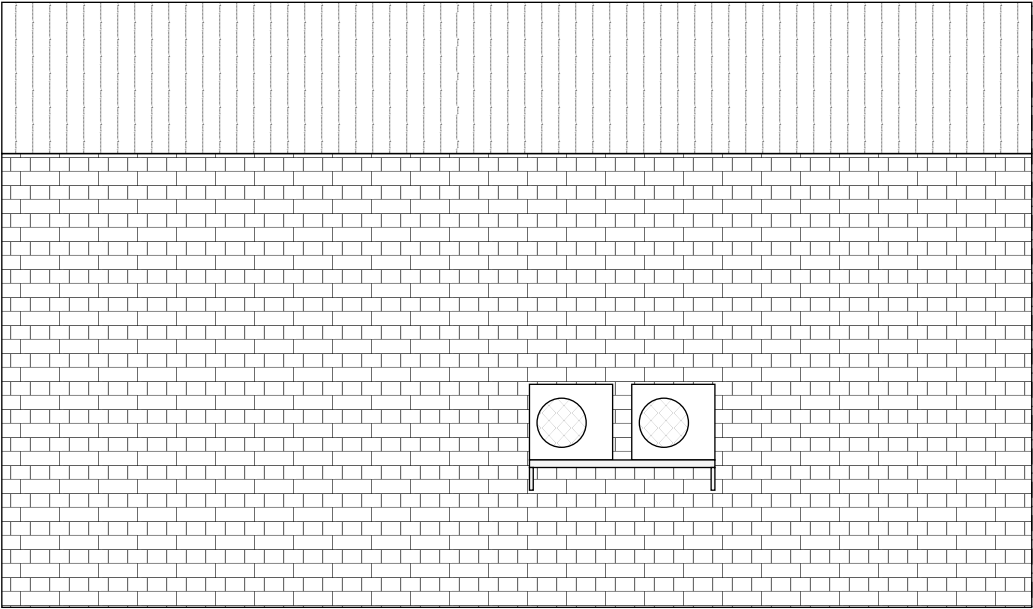

NOT FOR CONSTRUCTION

SCALE 1:100 1 2 3 4 5 10



5 Francis Road
Harrow HA1 2QZ
M: 0740 522 65 76

E-Mail : info@ucmechanicalengineering.com
<http://www.ucmechanicalengineering.com/>

CLIENT
SERDAR AGIRMAN

PROJECT
KITCHEN PROJECT


DATE
13.03.2023

DRAWN BY
UMUT CAN


DESCRIPTION
EXISTING
ELEVATION
PLANS

CLIENT ADDRESS
57Coburg Road, Wood
Green, London, N22
6UB

VENTILATION PLAN

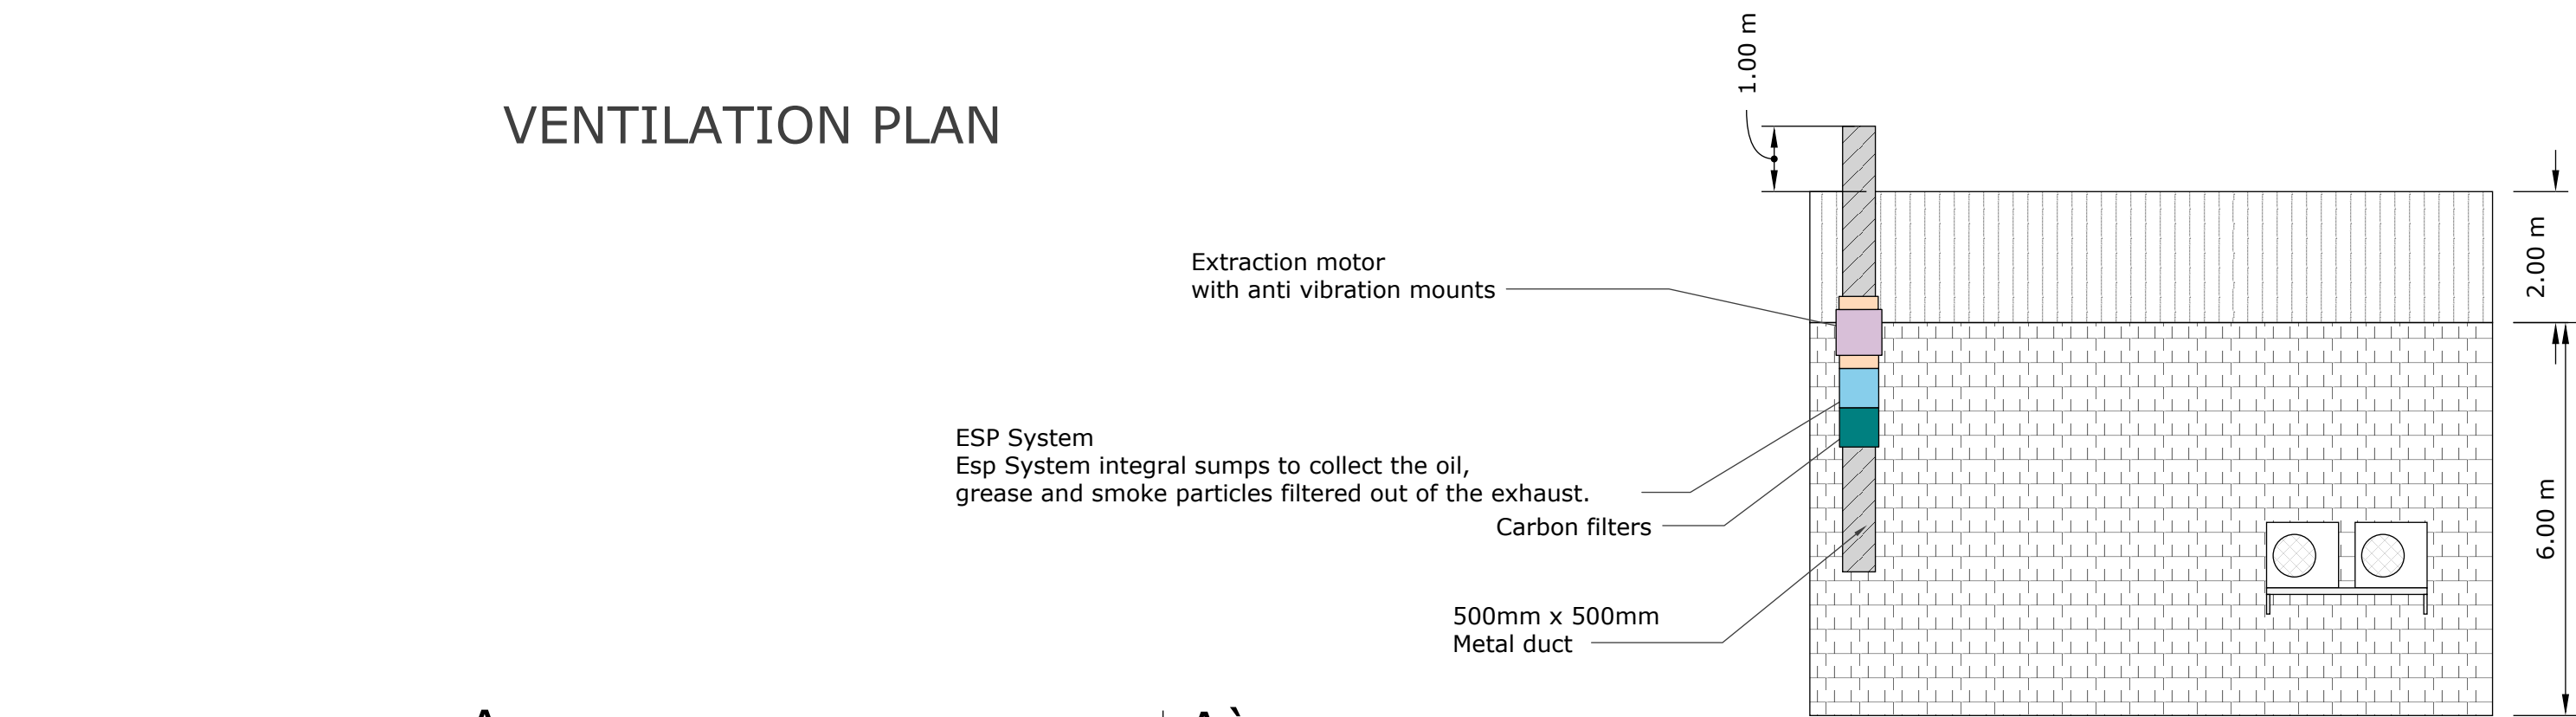

A-A' SECTION

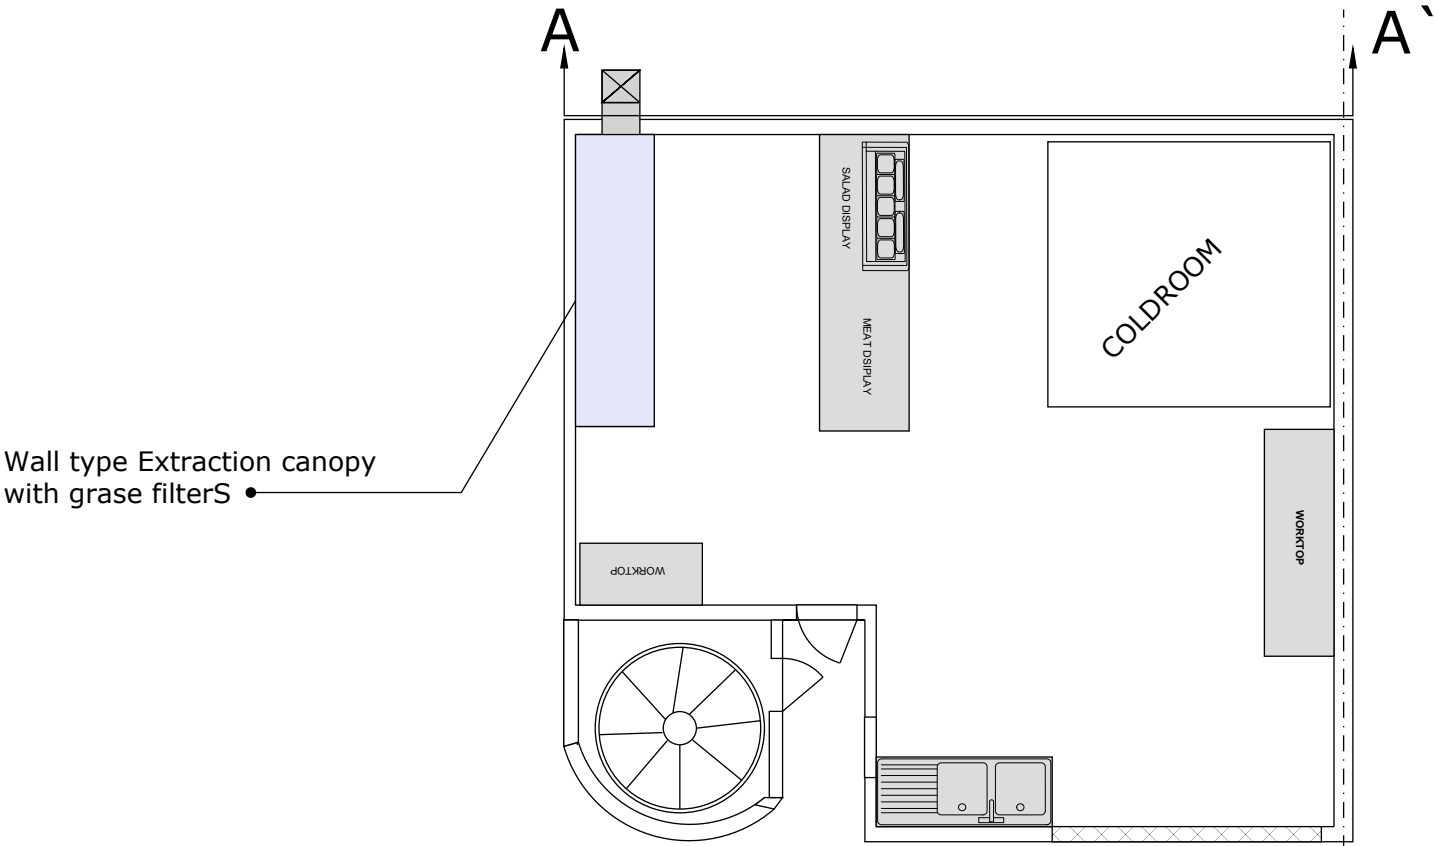

PROPOSED FLOOR PLAN

SCALE 1:100 1 2 3 4 5 10



5 Francis Road
Harrow HA1 2QZ
M: 0740 522 65 76

E-Mail : info@ucmechanicalengineering.com
http://www.ucmechanicalengineering.com/

CLIENT
SERDAR AGIRMAN

PROJECT
KITCHEN PROJECT

DATE
13.03.2023

DRAWN BY
UMUT CAN

DESCRIPTION
VENTILATION
PLAN

CLIENT ADDRESS
57Coburg Road, Wood
Green, London, N22
6UB

NOT FOR CONSTRUCTION