



VERTICALLY HUNG SLATE TO DORMER
CHECK

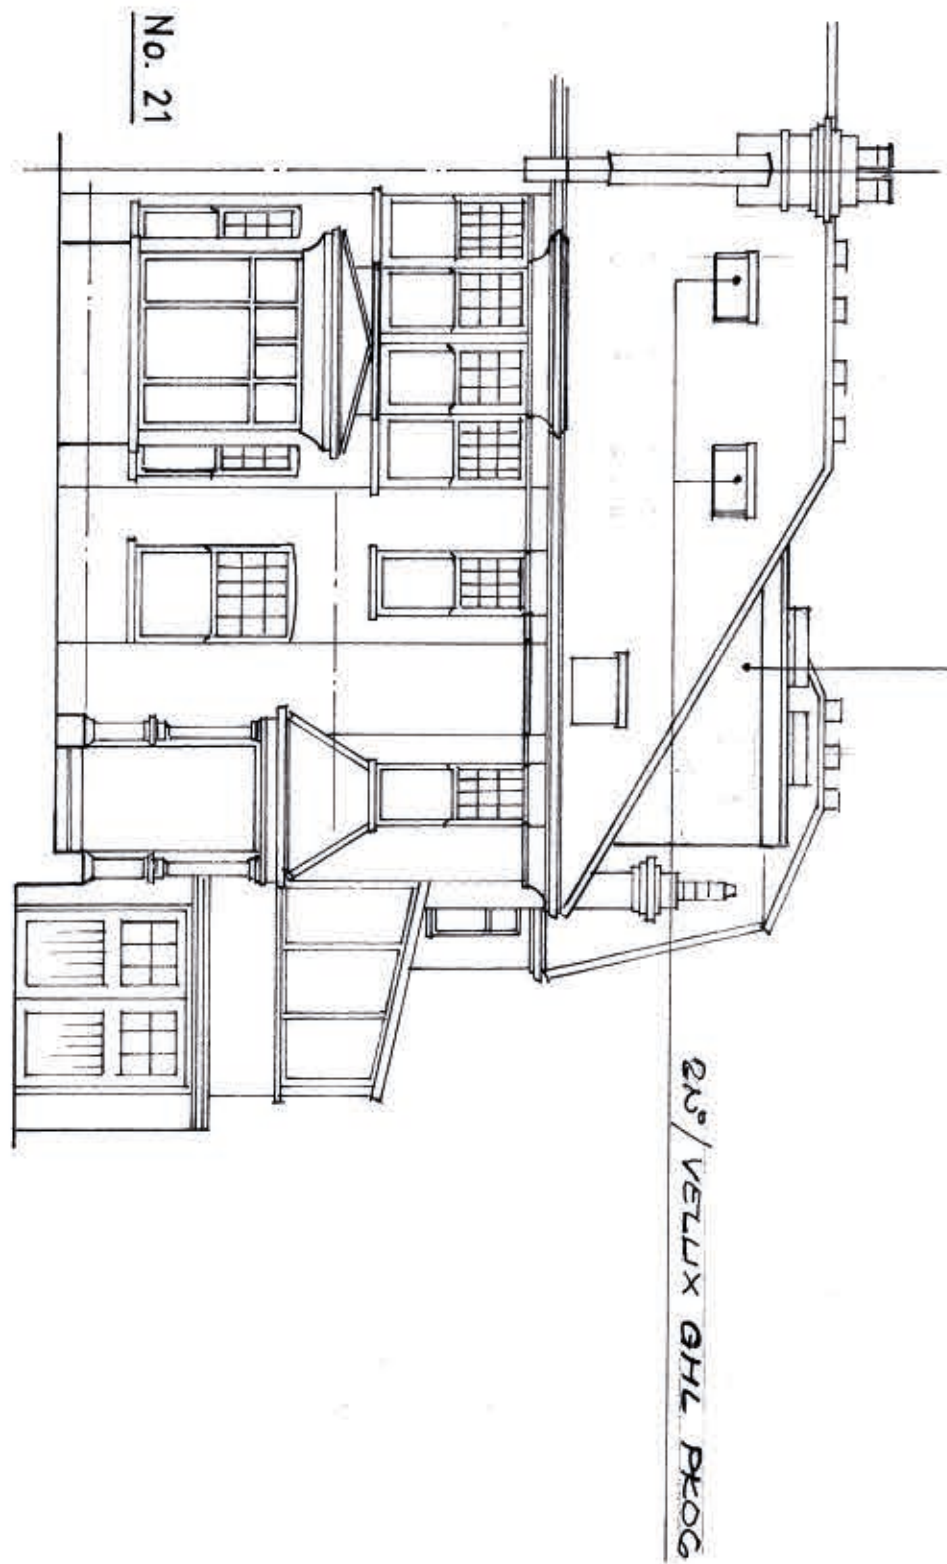


front elevation

elevations and section – 1:100 at B1


floor plans – 1:50 at B1

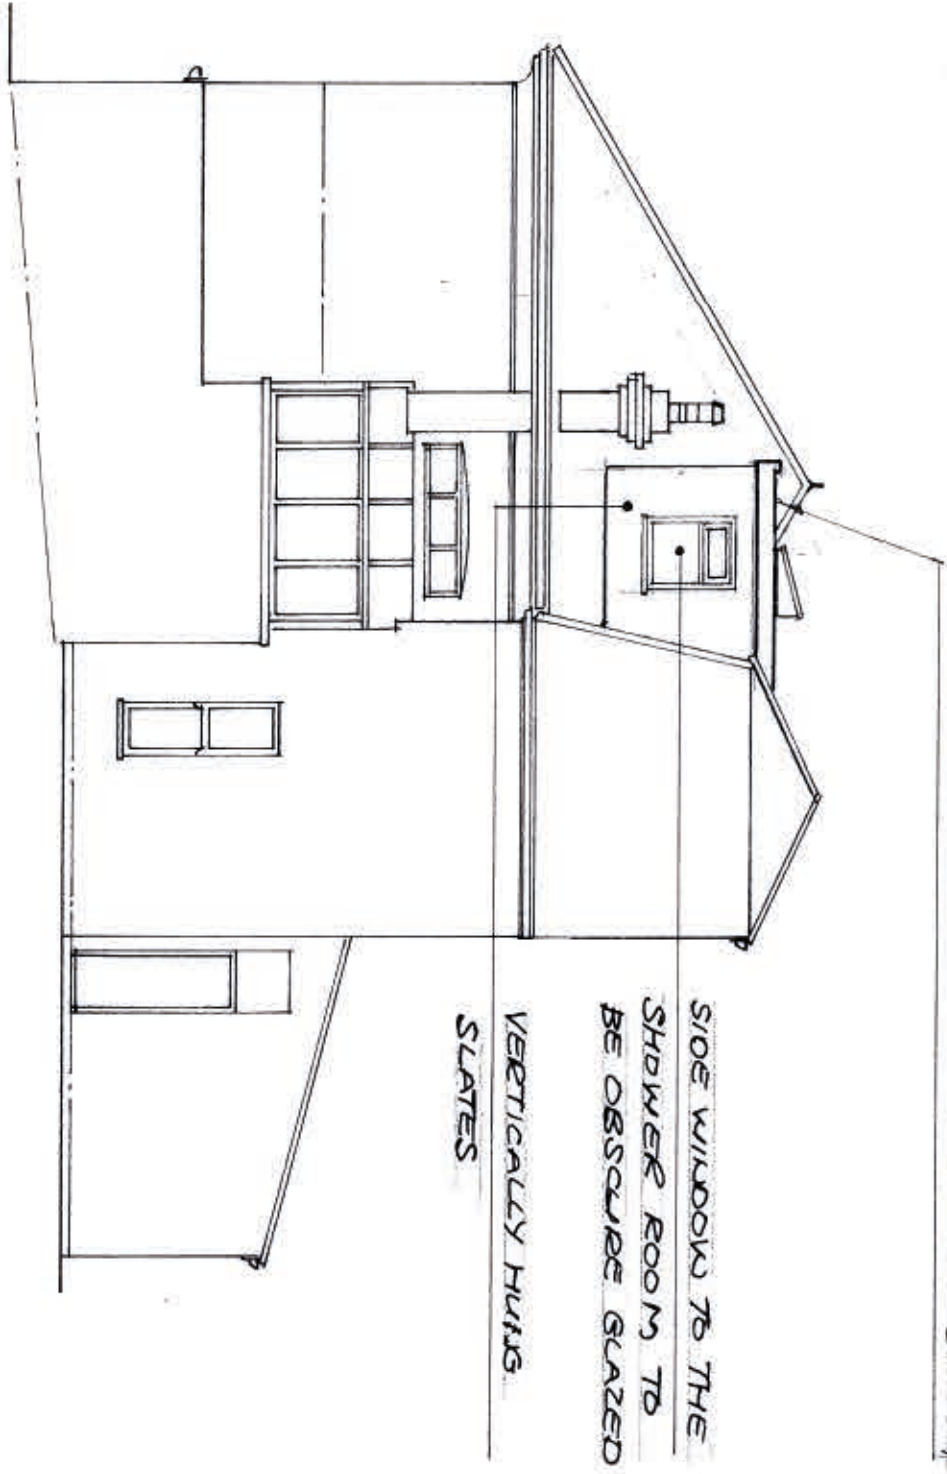


side elevation

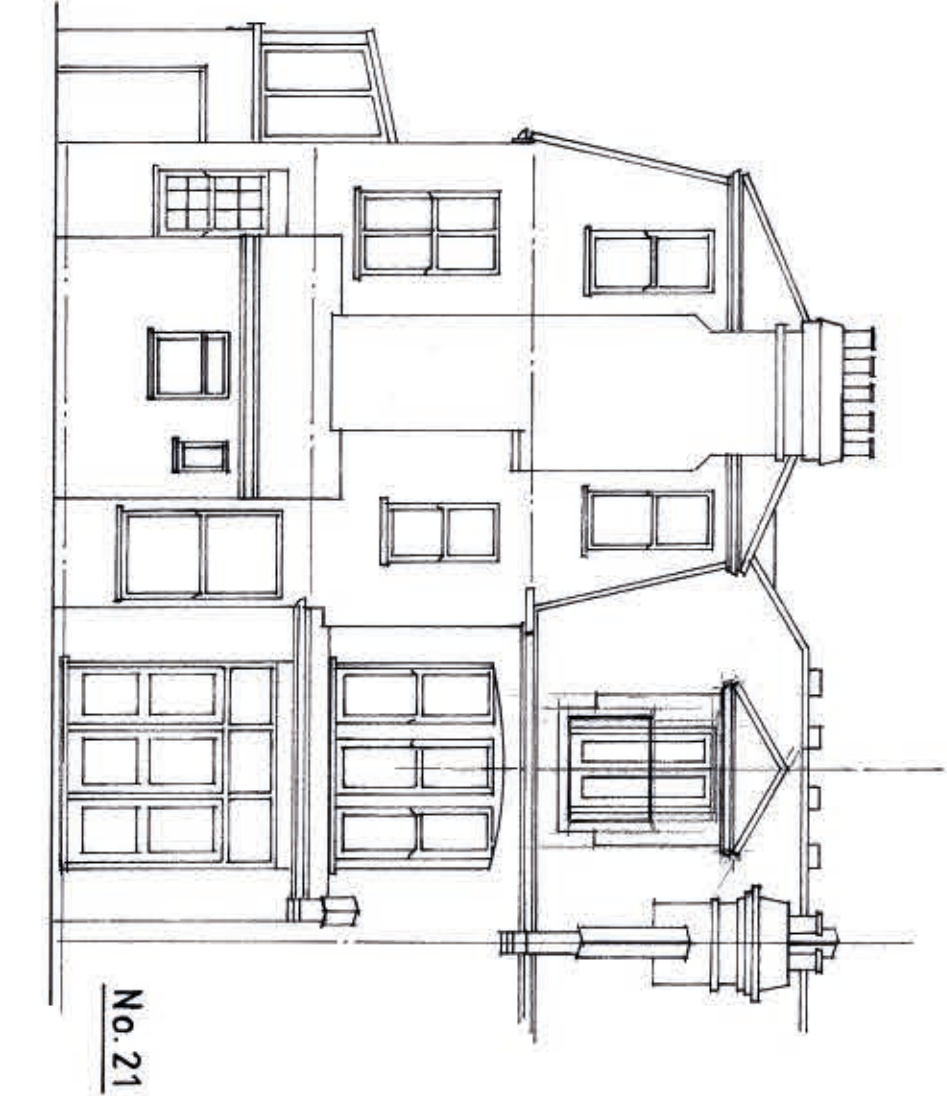



rear elevation

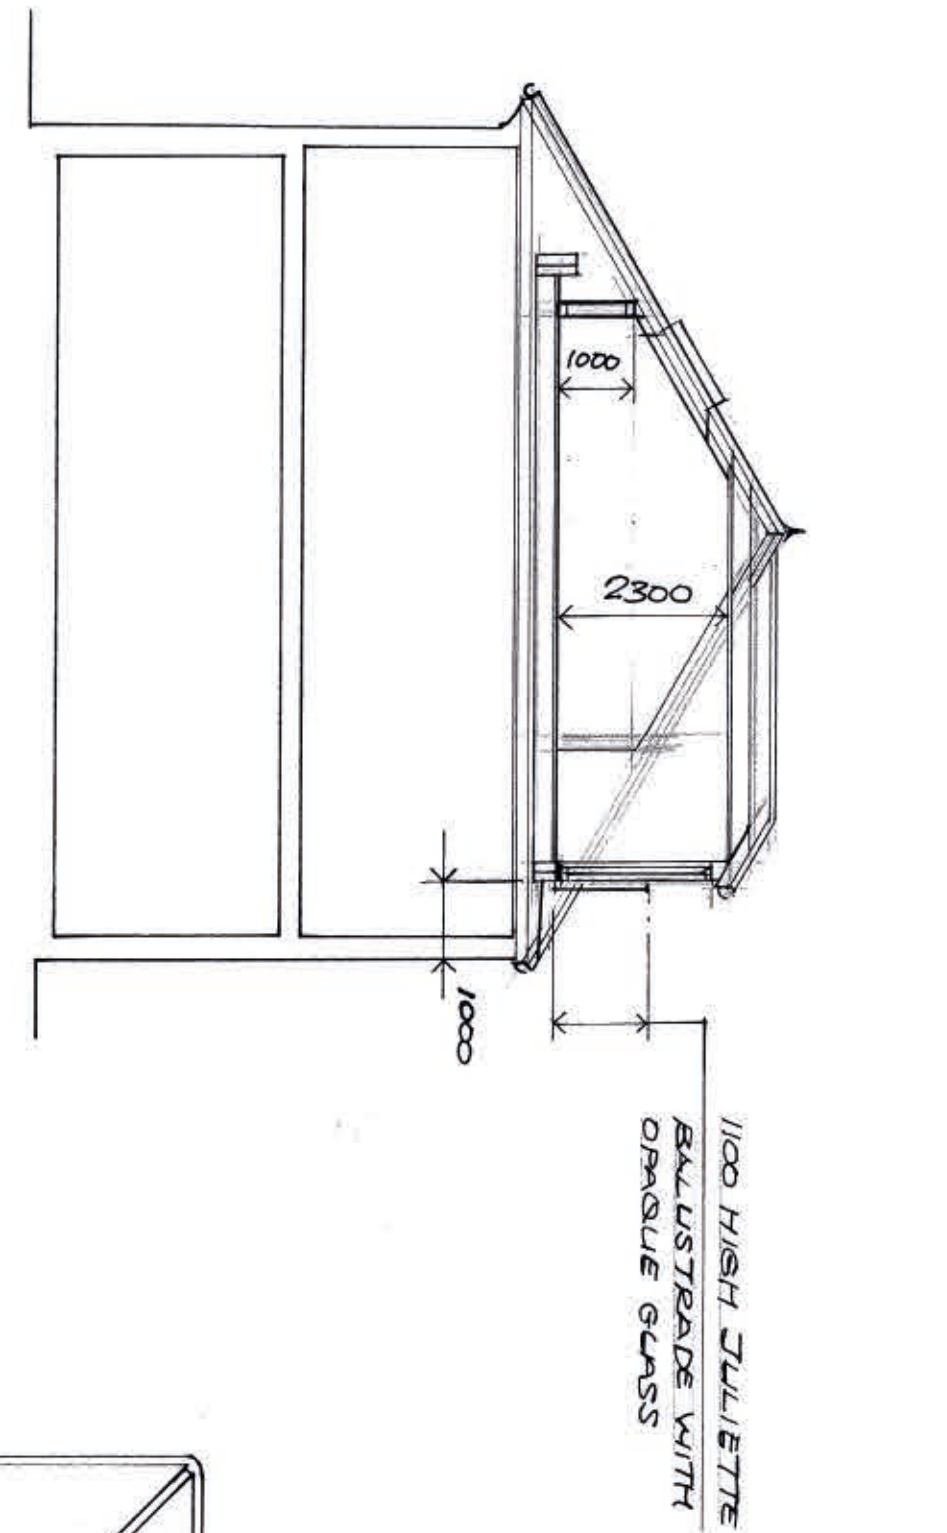


section 1 – 1

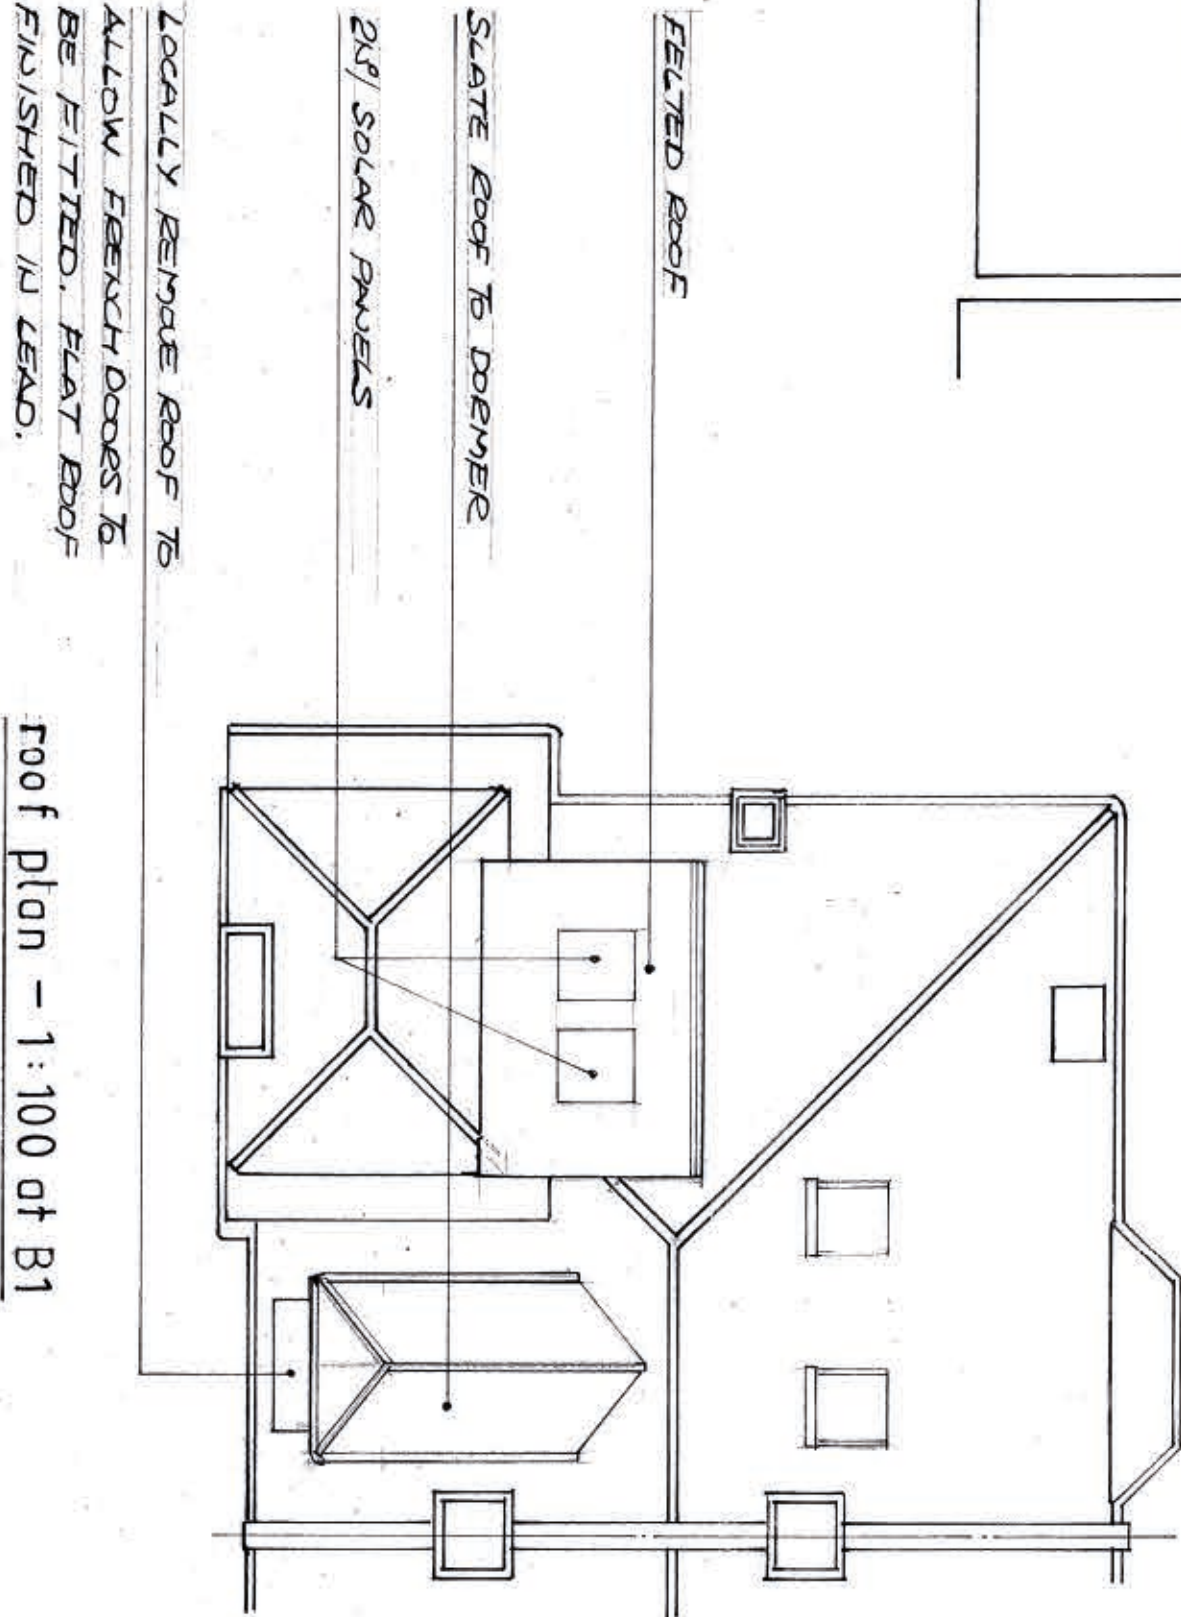

roof plan – 1:100 at B1

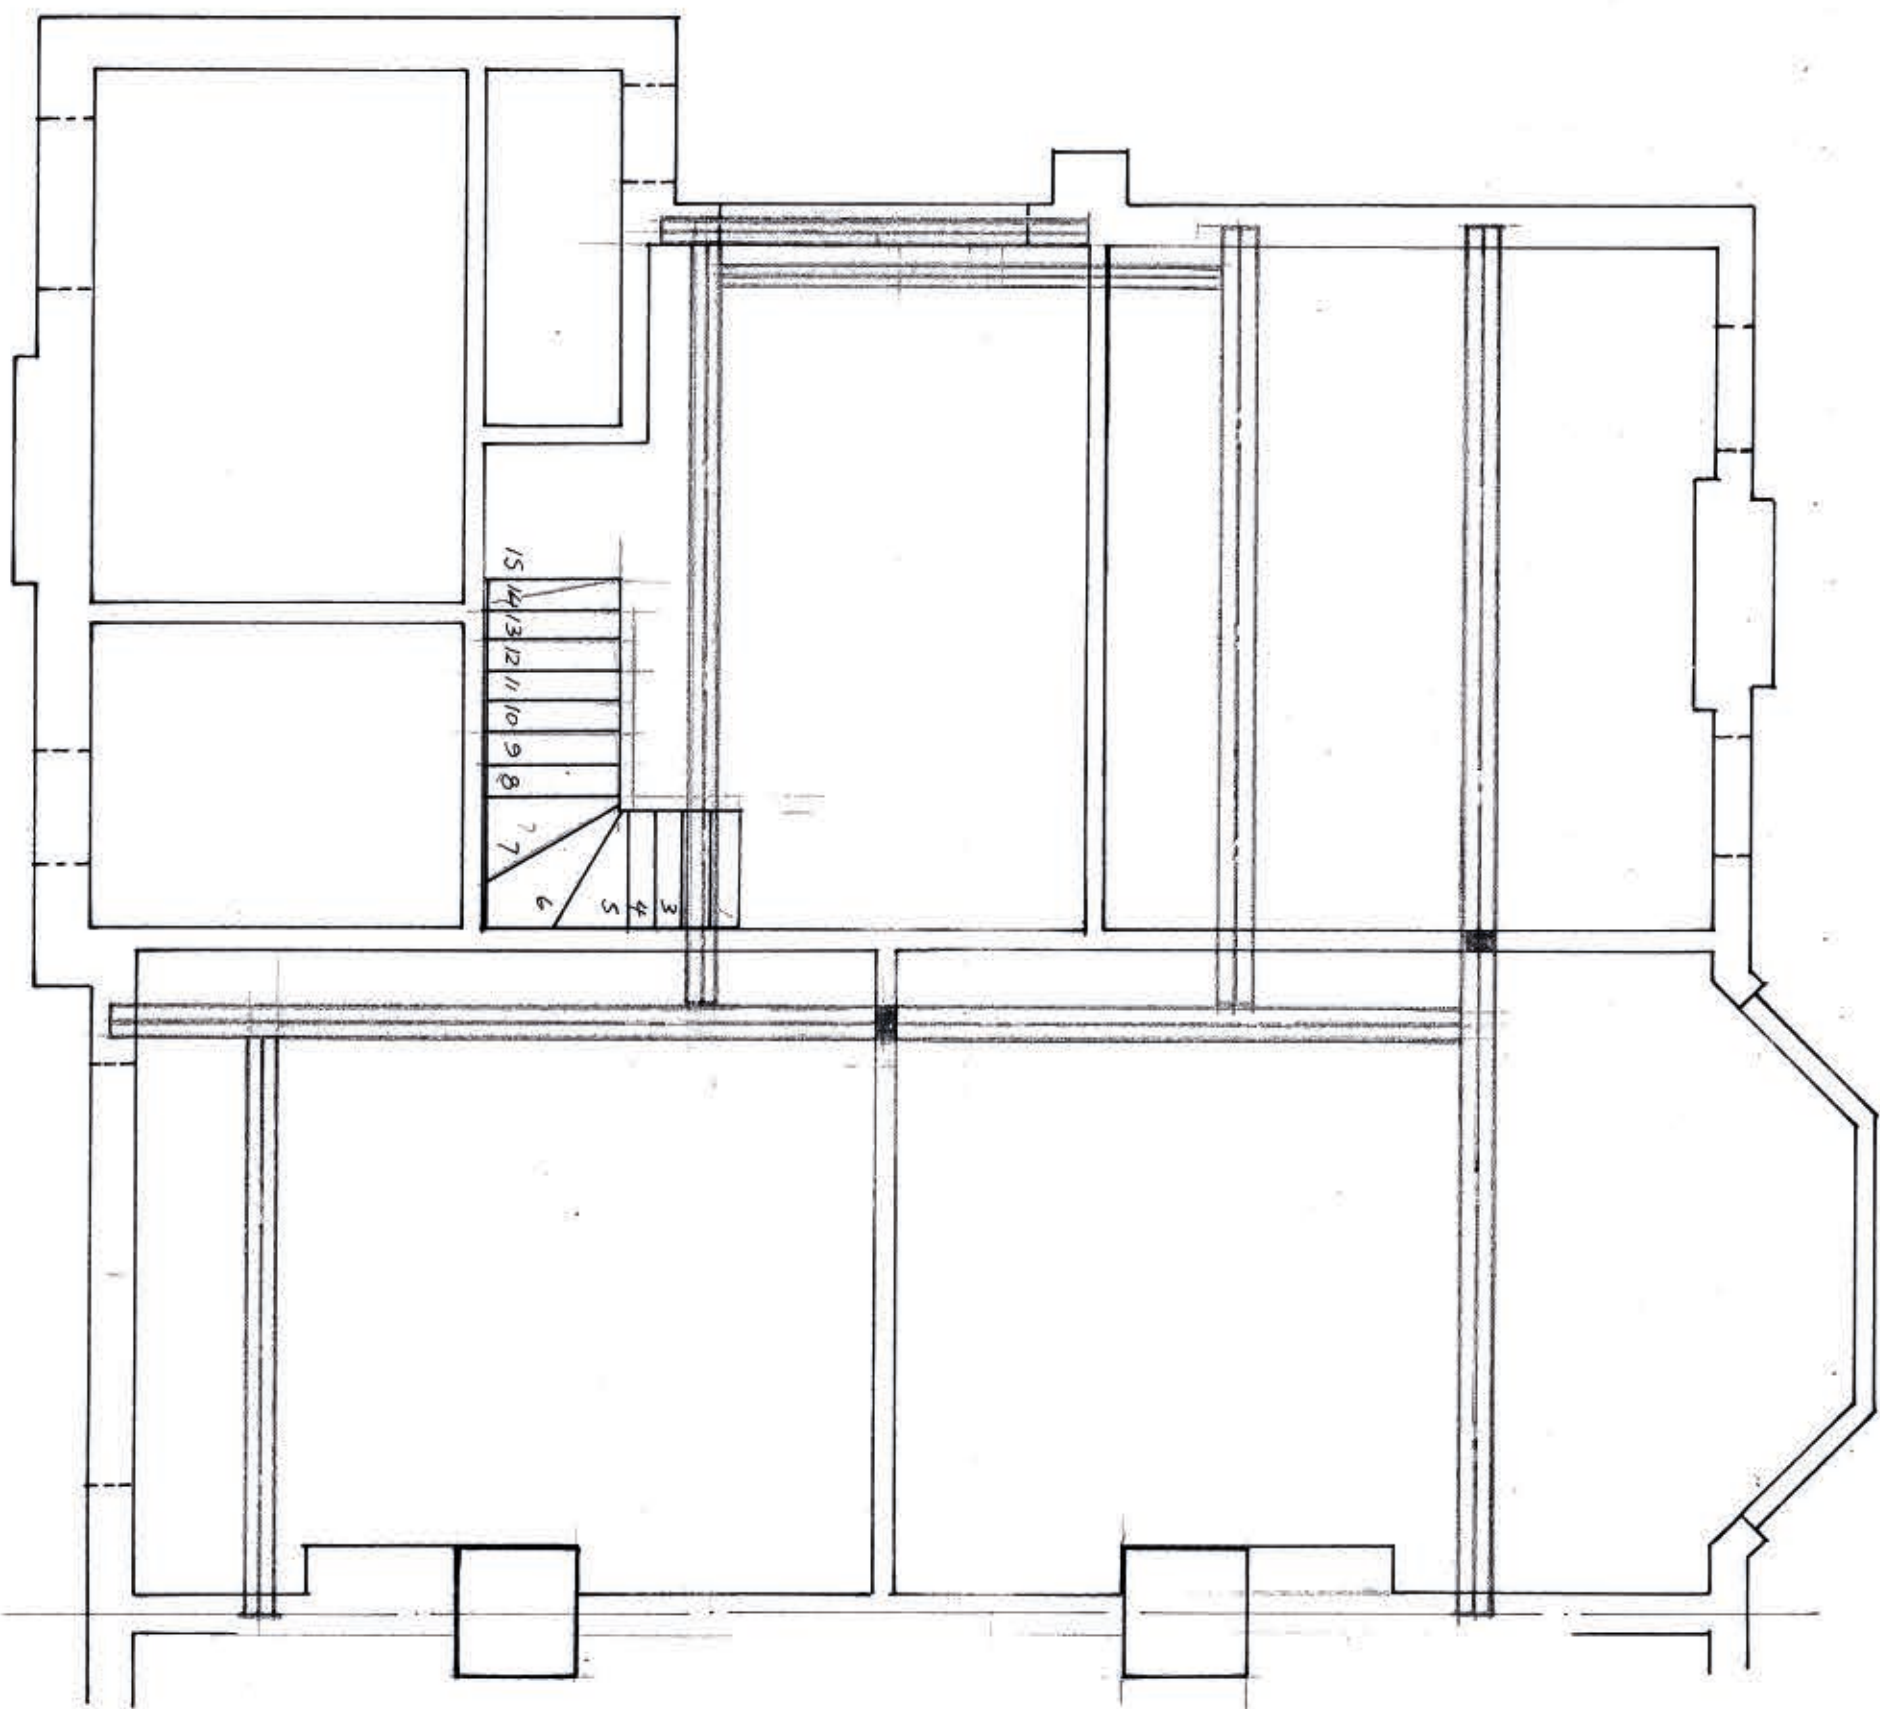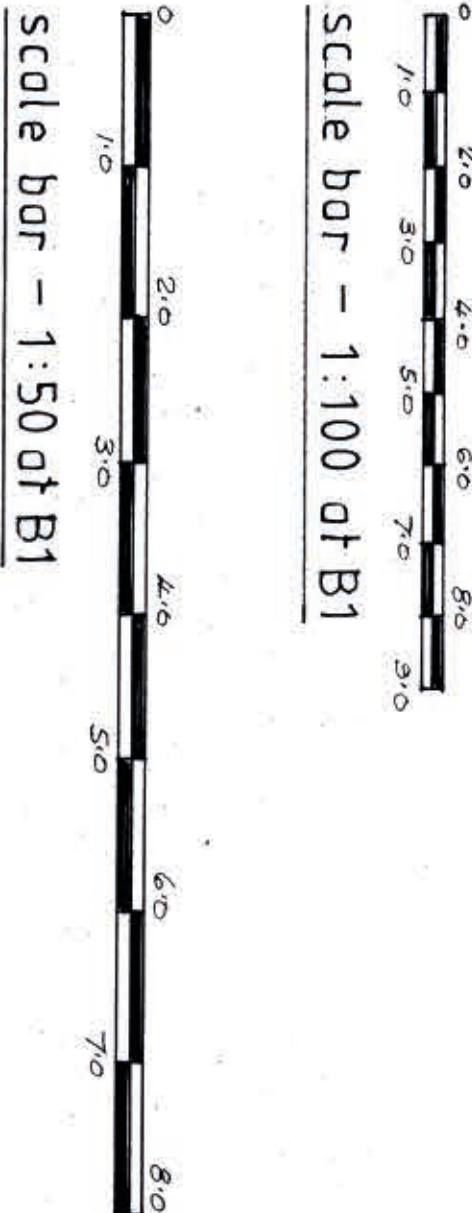

beam/joist layout (in obeyonce)

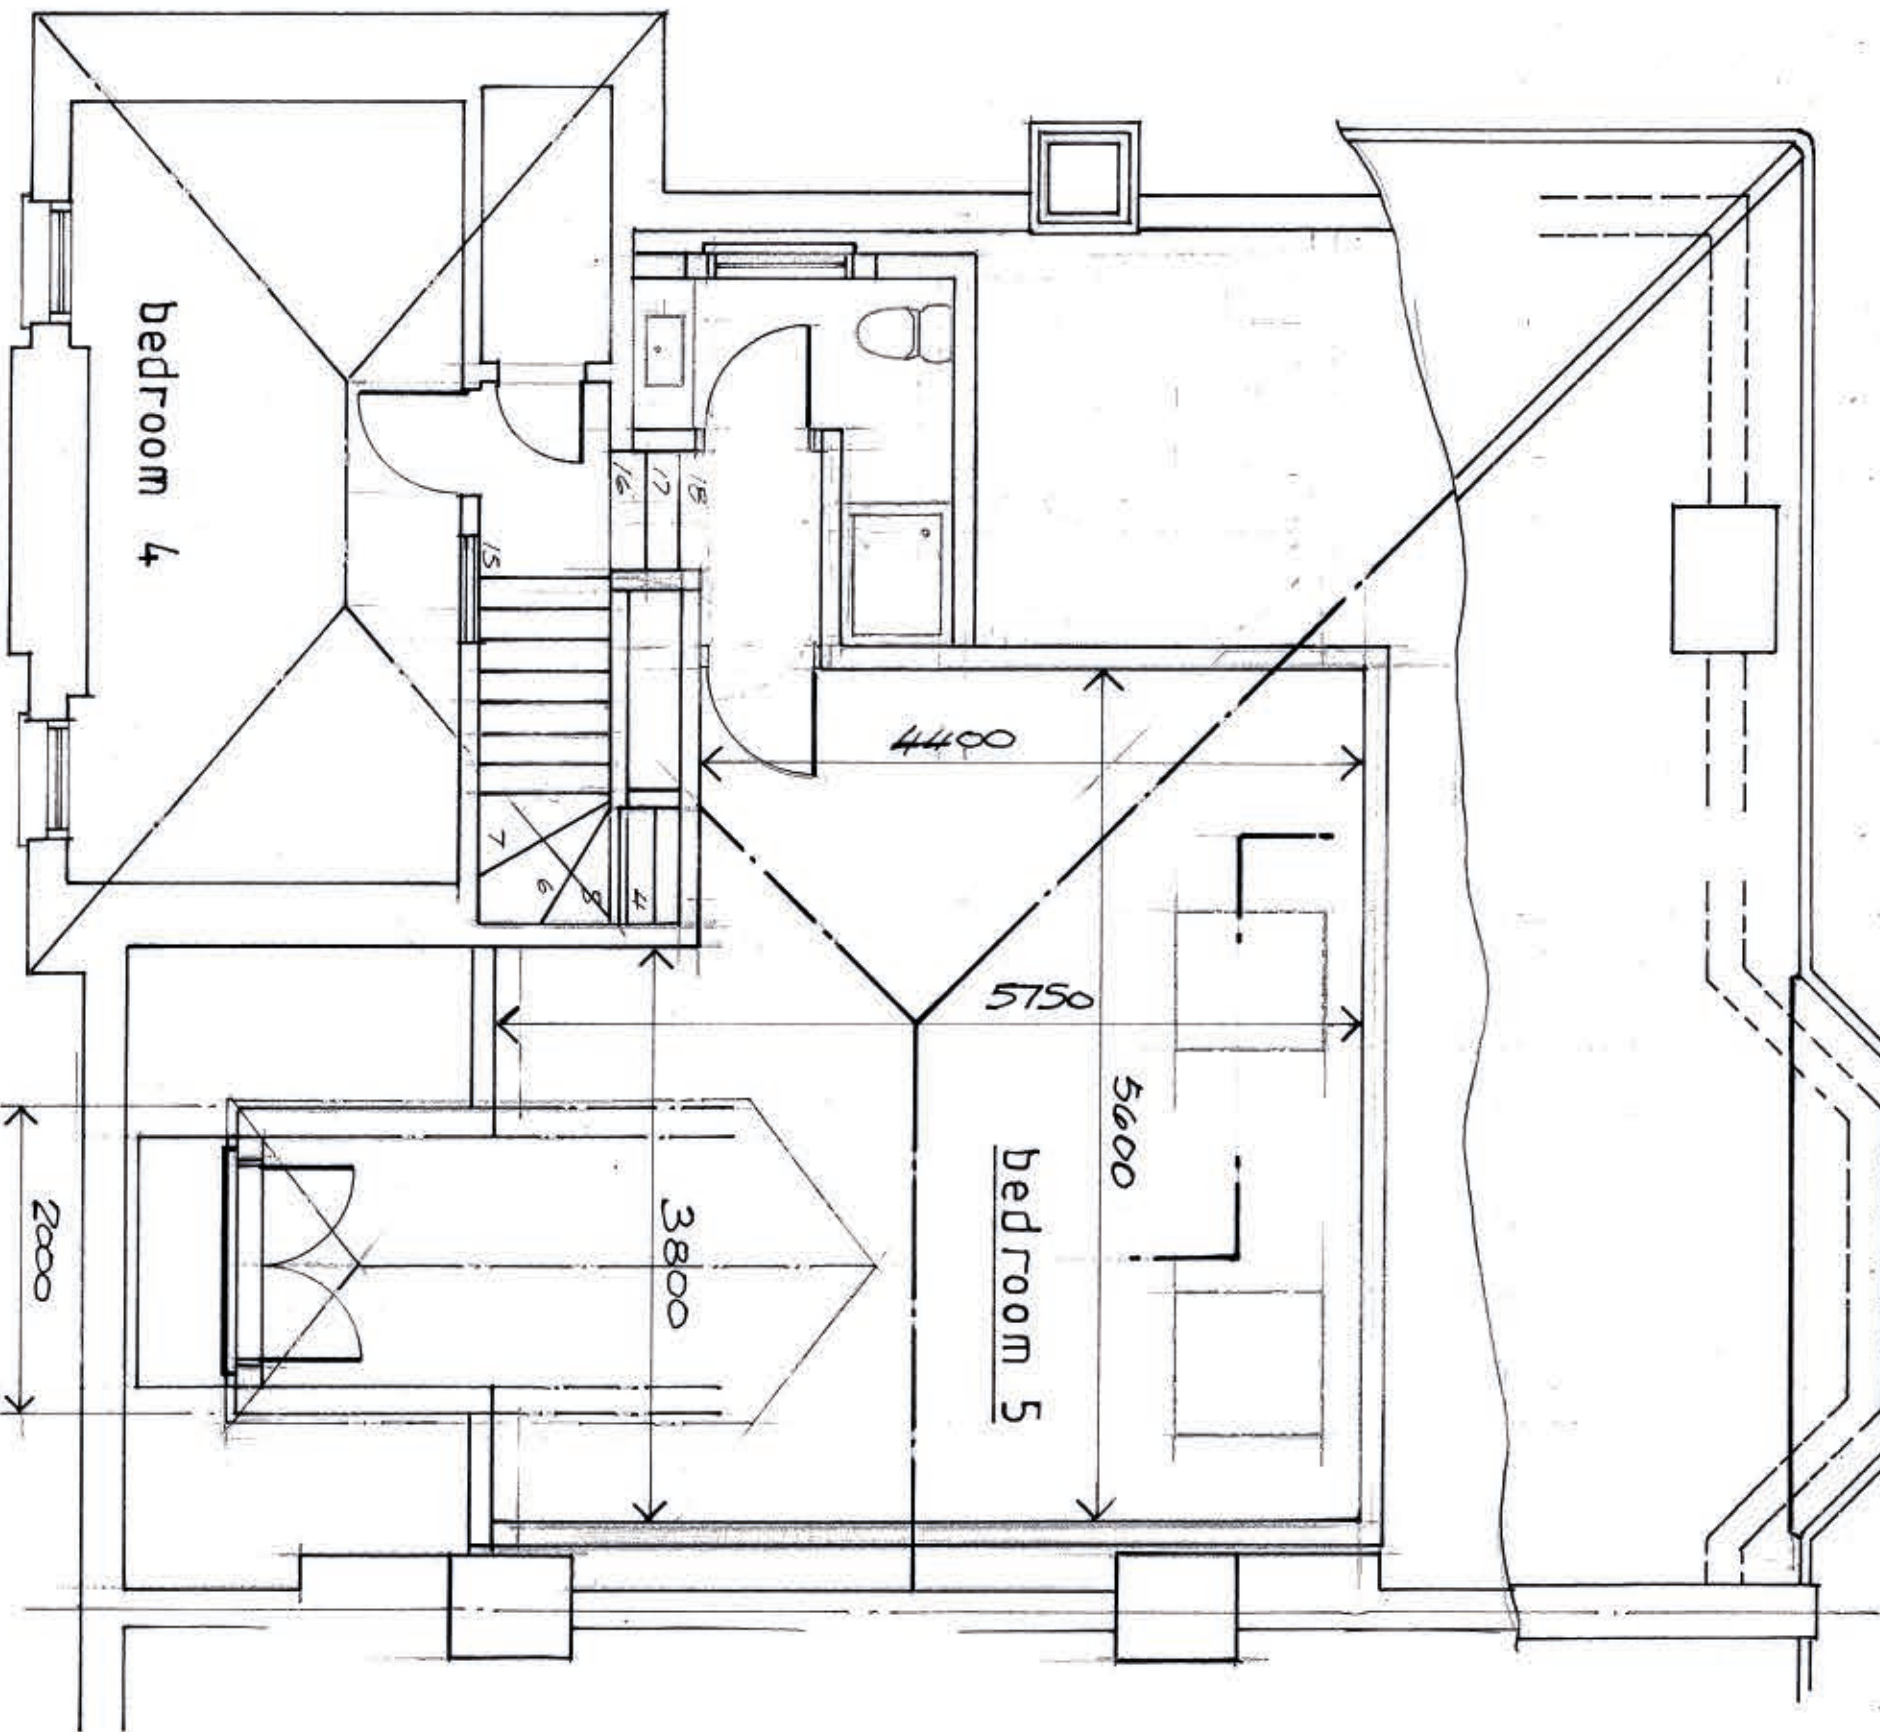

second floor plan

C	19/4/23	SIZE OF SIDE DORMER REDUCED
B	3/1/23	SOLAR PANELS REMOVED
A	1/8/23	SITE DETAILS CHANGED
Rev.	Date	Description
PREMIER LOFTS		
Unit 10 Beaumont Gate, Shenley Hill, Rodlett, W07 7AR		
Office - 01923 859 522 Mobile - 07 831 371948		
Site		
M.S.A. SAYVA		
23 ELMS AVENUE, LONDON N10 2TN		
Project		
EXTENSIONS AND ALTERATIONS TO		
PREVISE LOFT CONVERSION		
Drawing		
PLANS, ELEVATIONS AND DETAILS		
AS PROPOSED		
Drawn	Date	Scale
J. A.	20/03	1:50 & 1:100 @ B1
Drawing no.	2023 - 03	Revision C