



1
06201
Proposed Elevation - South
1:100

Block B

Cara Yard Entrance

Block A

NOTES:

These drawings reflect the current position of the scheme development at RIBA Stage 2. They should be read in conjunction with the following information:

- Design Access statement produced by Morris+Company

Drawings should also be read in conjunction with information prepared by other consultants (where applicable):

- Structural Engineer drawings and reports (London Structures Lab)
- MEP Engineer drawings and reports (Ingenium Consulting)
- Fire Engineer drawings and reports (BSSeven)
- Sustainability Consultants drawings and reports (Expedition)
- Planning Consultant reports (Tibbalds)
- Landscape Architect drawings and reports (Campbell Cadew)
- Building Regulations Compliance Tracker Report (Socotec)
- Vertical Transport Reports (Hilsomoran)
- Transport + Servicing Consultant drawings and reports (Velocity)
- Daylight & Sunlight Consultant drawings and reports (Waldrans)
- Cost Consultant reports (Hennesy Godden)
- Accessibility Consultant reports (Probyn Gibbs Associates)
- Viability Assessment (JLL Property)

EXTENTS AND BOUNDARIES:

These drawings combine survey and site information produced by others and as such should be verified for accuracy.

Existing site information, context, surrounding infrastructure, neighbouring building extents and plots are derived from 2D Surveys, produced by:

- Point 2

Drawing numbers: LS2583_T_2_071022_B/LS2583_E_2_121022/

Date of creation: 03.11.2022 / 12.10.2022 / 04.03.2022

Point 2

Drawing numbers: LS2583_1_040322/LS2583_2_040322/LS2583_B_040322/LS2583_E_040322/LS2583_G_040322/LS2583_R_040322/LS2583_S_040322/LS2583_T_040322

Date of creation: 04.03.2022

Ordinance survey map

Drawing numbers: Harringay Warehouse District_mastermap-topo_3659131_0

Date of creation: 02.02.2022


The application boundary has been derived from assumed party wall line and includes land in public domain. All boundary lines are subject to verification by a qualified party wall surveyor.

Spot levels are defined as AOD and reflected in metres

P01 17/02/2023 Issued for Planning

revision date description

0 100 200 300 400 500 600 700 800 900 1000 mm

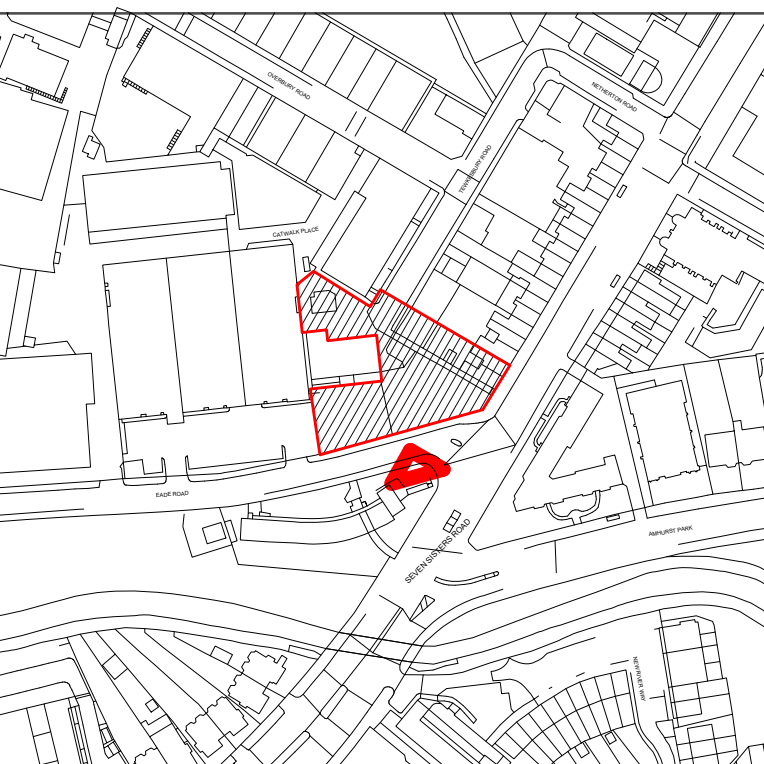

MORRIS+COMPANY

218 Mare Street - London E8 5SE

+44 (0)20 7505 7440

www.morrisandcompany.com

- Do not scale from this drawing
- All dimensions to be checked on site by the Contractor
- And such dimensions to be their responsibility
- Report all drawing errors and omissions to the Architect
- All dimensions in millimetres unless noted otherwise
- If in doubt ask Contract Administrator

job title

Warehouse Living - Seven Sisters Road

drawing title / location

Proposed South Elevation

status S2 - FOR INFORMATION / REFERENCE

scale As indicated @ A0

project	originator	trust	spatial	form	disc.	number
A343	MCO	XX	XX	DR	A	06201