



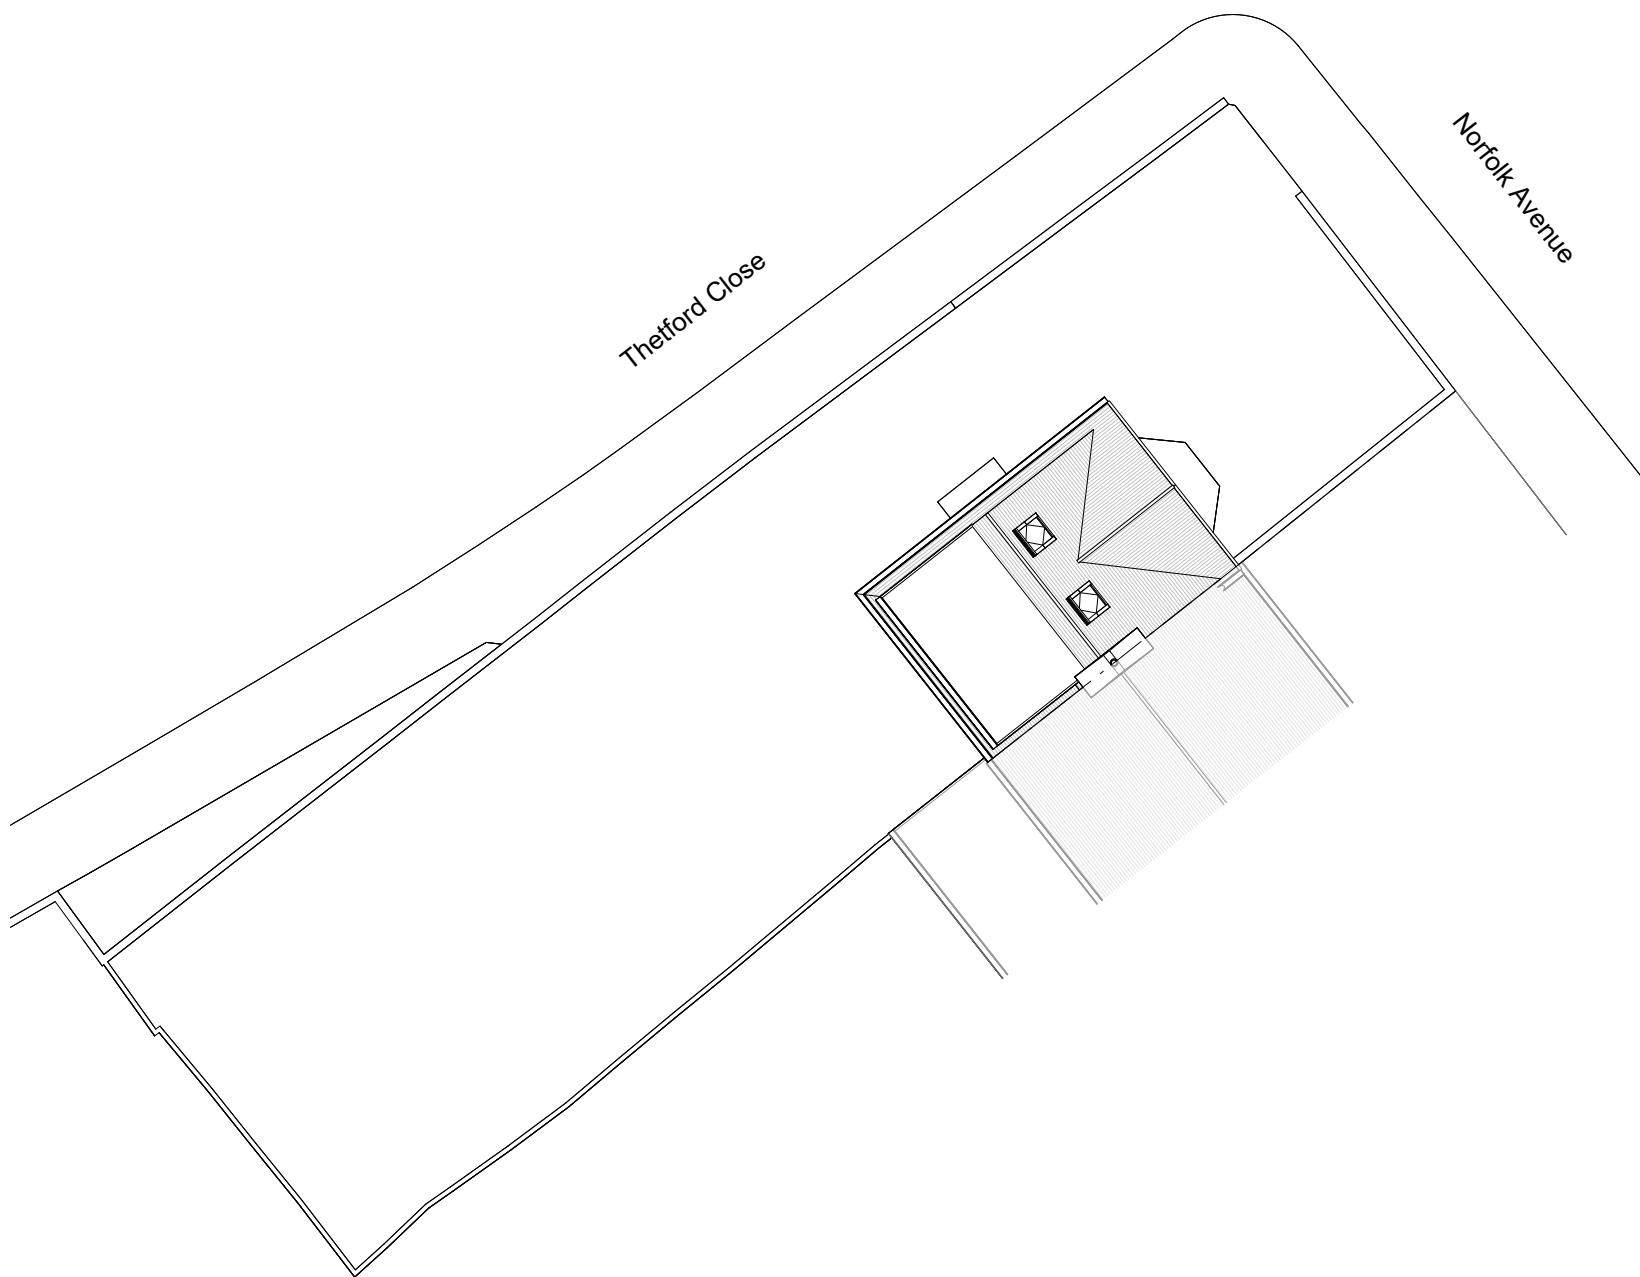


Site Plan as Existing
1 : 200

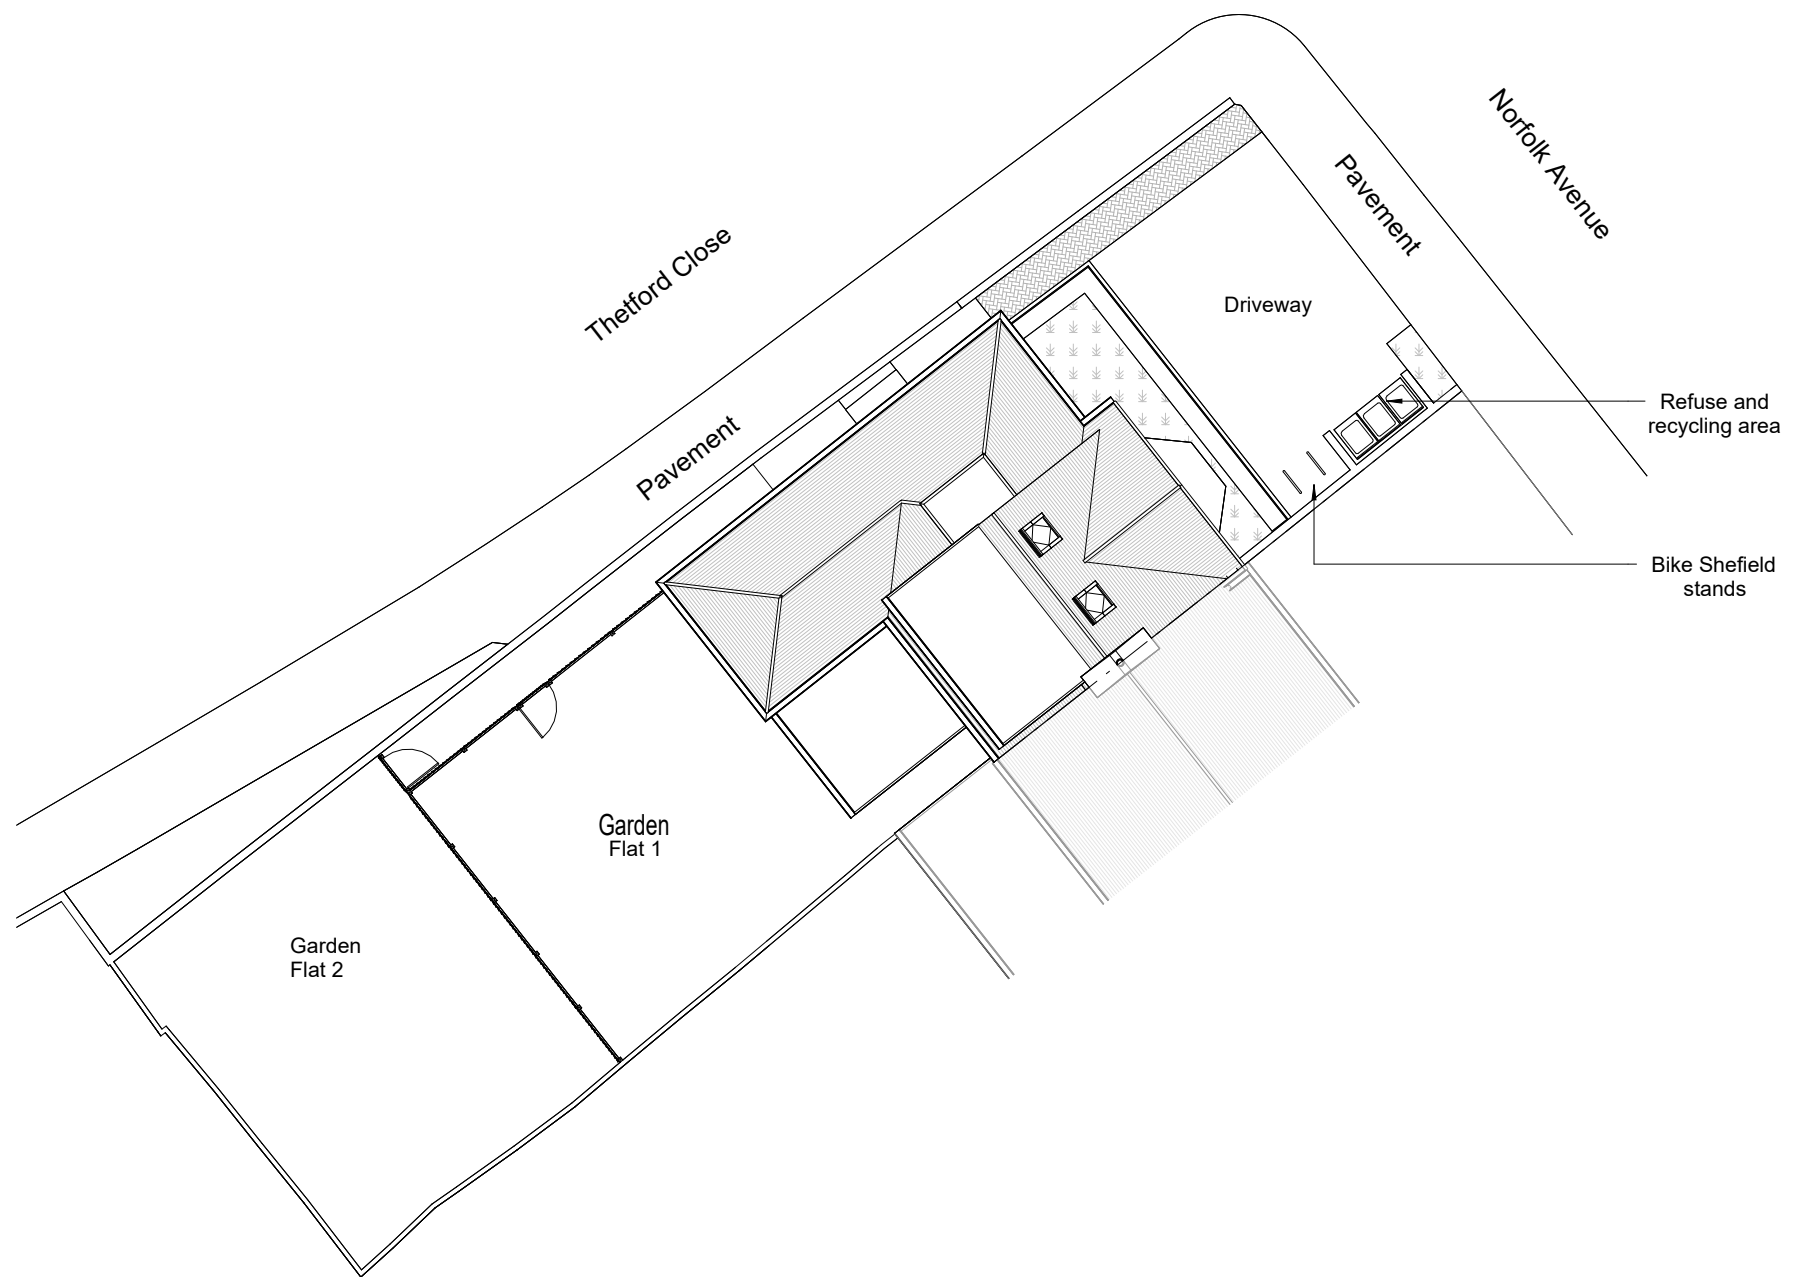

Site Plan as Proposed
1 : 200

Issue: Planning

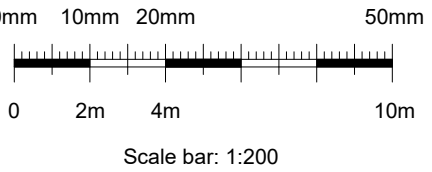

No scaled dimensions to be taken from this drawings. All dimensions to be site checked.

Revisions			
Rev.	Description	Date	By

CG ARCHITECTS

36 CANNON HILL, LONDON N14 6LG
T. 020 8449 5100

Client:
Mr. Steven Antoniou

Site:
116 Norfolk Avenue
London, N13 6AJ

Title:
Site Plan as Existing and as Proposed

Scale: 1 : 200(@ A2)	Drawn: -	Checked: CG
Date: April 2023		
Drg No 1653/02	REV	

