



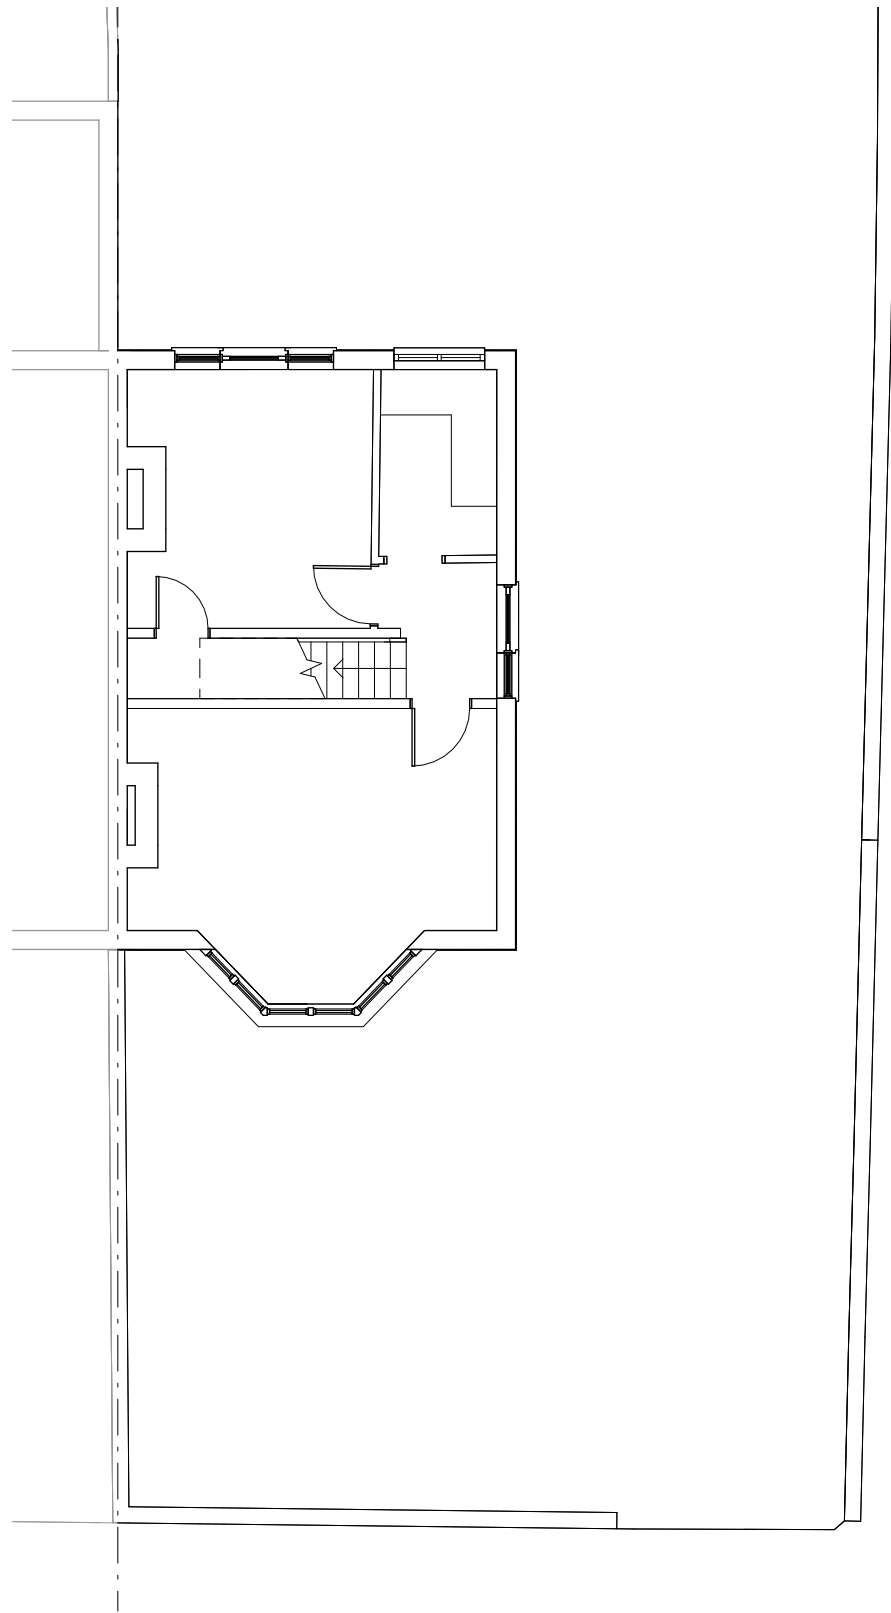


Ground Floor Plan as Existing
1 : 100

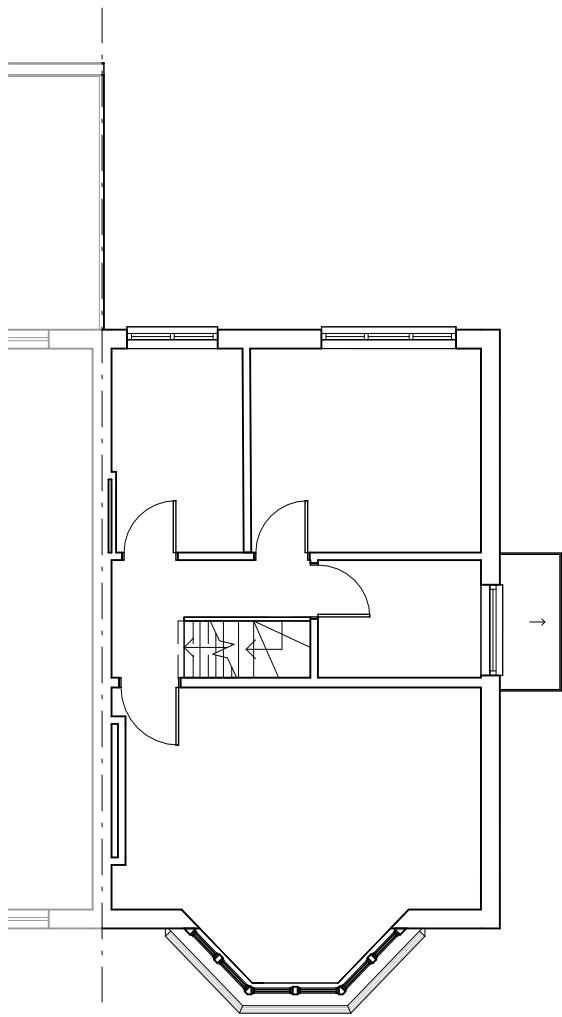


First Floor Plan as Existing
1 : 100

ROOF EXTENSION INVOLVING HIP TO GABLE, REAR DORMER WINDOW WITH JULIETTE BALCONY AND FRONT FACING ROOFLIGHTS: APPROVED UNDER PERMITTED DEVELOPMENT
Ref.: HGY/2021/2020

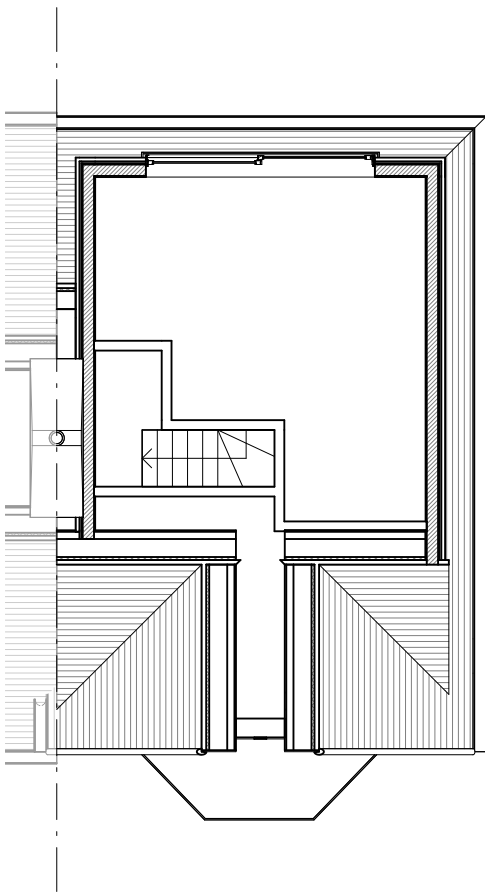

Second Floor Plan as Existing
1 : 100

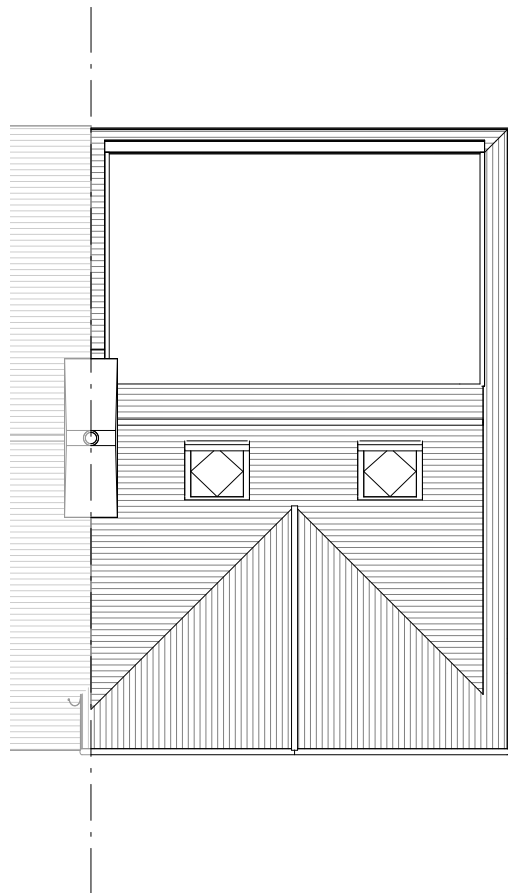

Roof Plan as Existing
1 : 100



Front (East) Elevation as Existing
1 : 100




Rear (West) Elevation as Existing
1 : 100



Flank (North) Elevation as Existing
1 : 100

Issue:
Planning

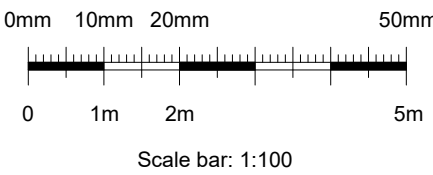

No scaled dimensions to be taken from this drawings. All dimensions to be site checked.

Revisions			
Rev.	Description	Date	By

CG ARCHITECTS

36 CANNON HILL, LONDON N14 6LG
T. 020 8449 5100

Client:
Mr. Steven Antoniou

Site:
116 Norfolk Avenue
London, N13 6AJ

Title:
Floor Plans and Elevations as Existing

Scale: 1 : 100(@ A2)	Drawn: Author	Checked: Checker
Date: April 2023	REV	
Drg No 1653/03		